


Rev	Date	Iss. By	App. By	Description
P01	17/05/24	HO	HO	Drawing update following meeting with the Tenant.
P02	17/05/24	HO	HO	Vent stacks updated to Tenant's comment.
P03	24/06/24	HO	HO	Drawing updated to Tenant's comments and inputs from the client and design team. Plans added.
P04	05/07/24	HO	HO	Rooflight note updated. All TBC notes removed.
P05	18/09/24	HO	HO	Drawing update for Lease.
P06	27/11/24	HO	HO	Drawing update to latest design development.
P07	06/05/25	JS	HO	Amended for NMA

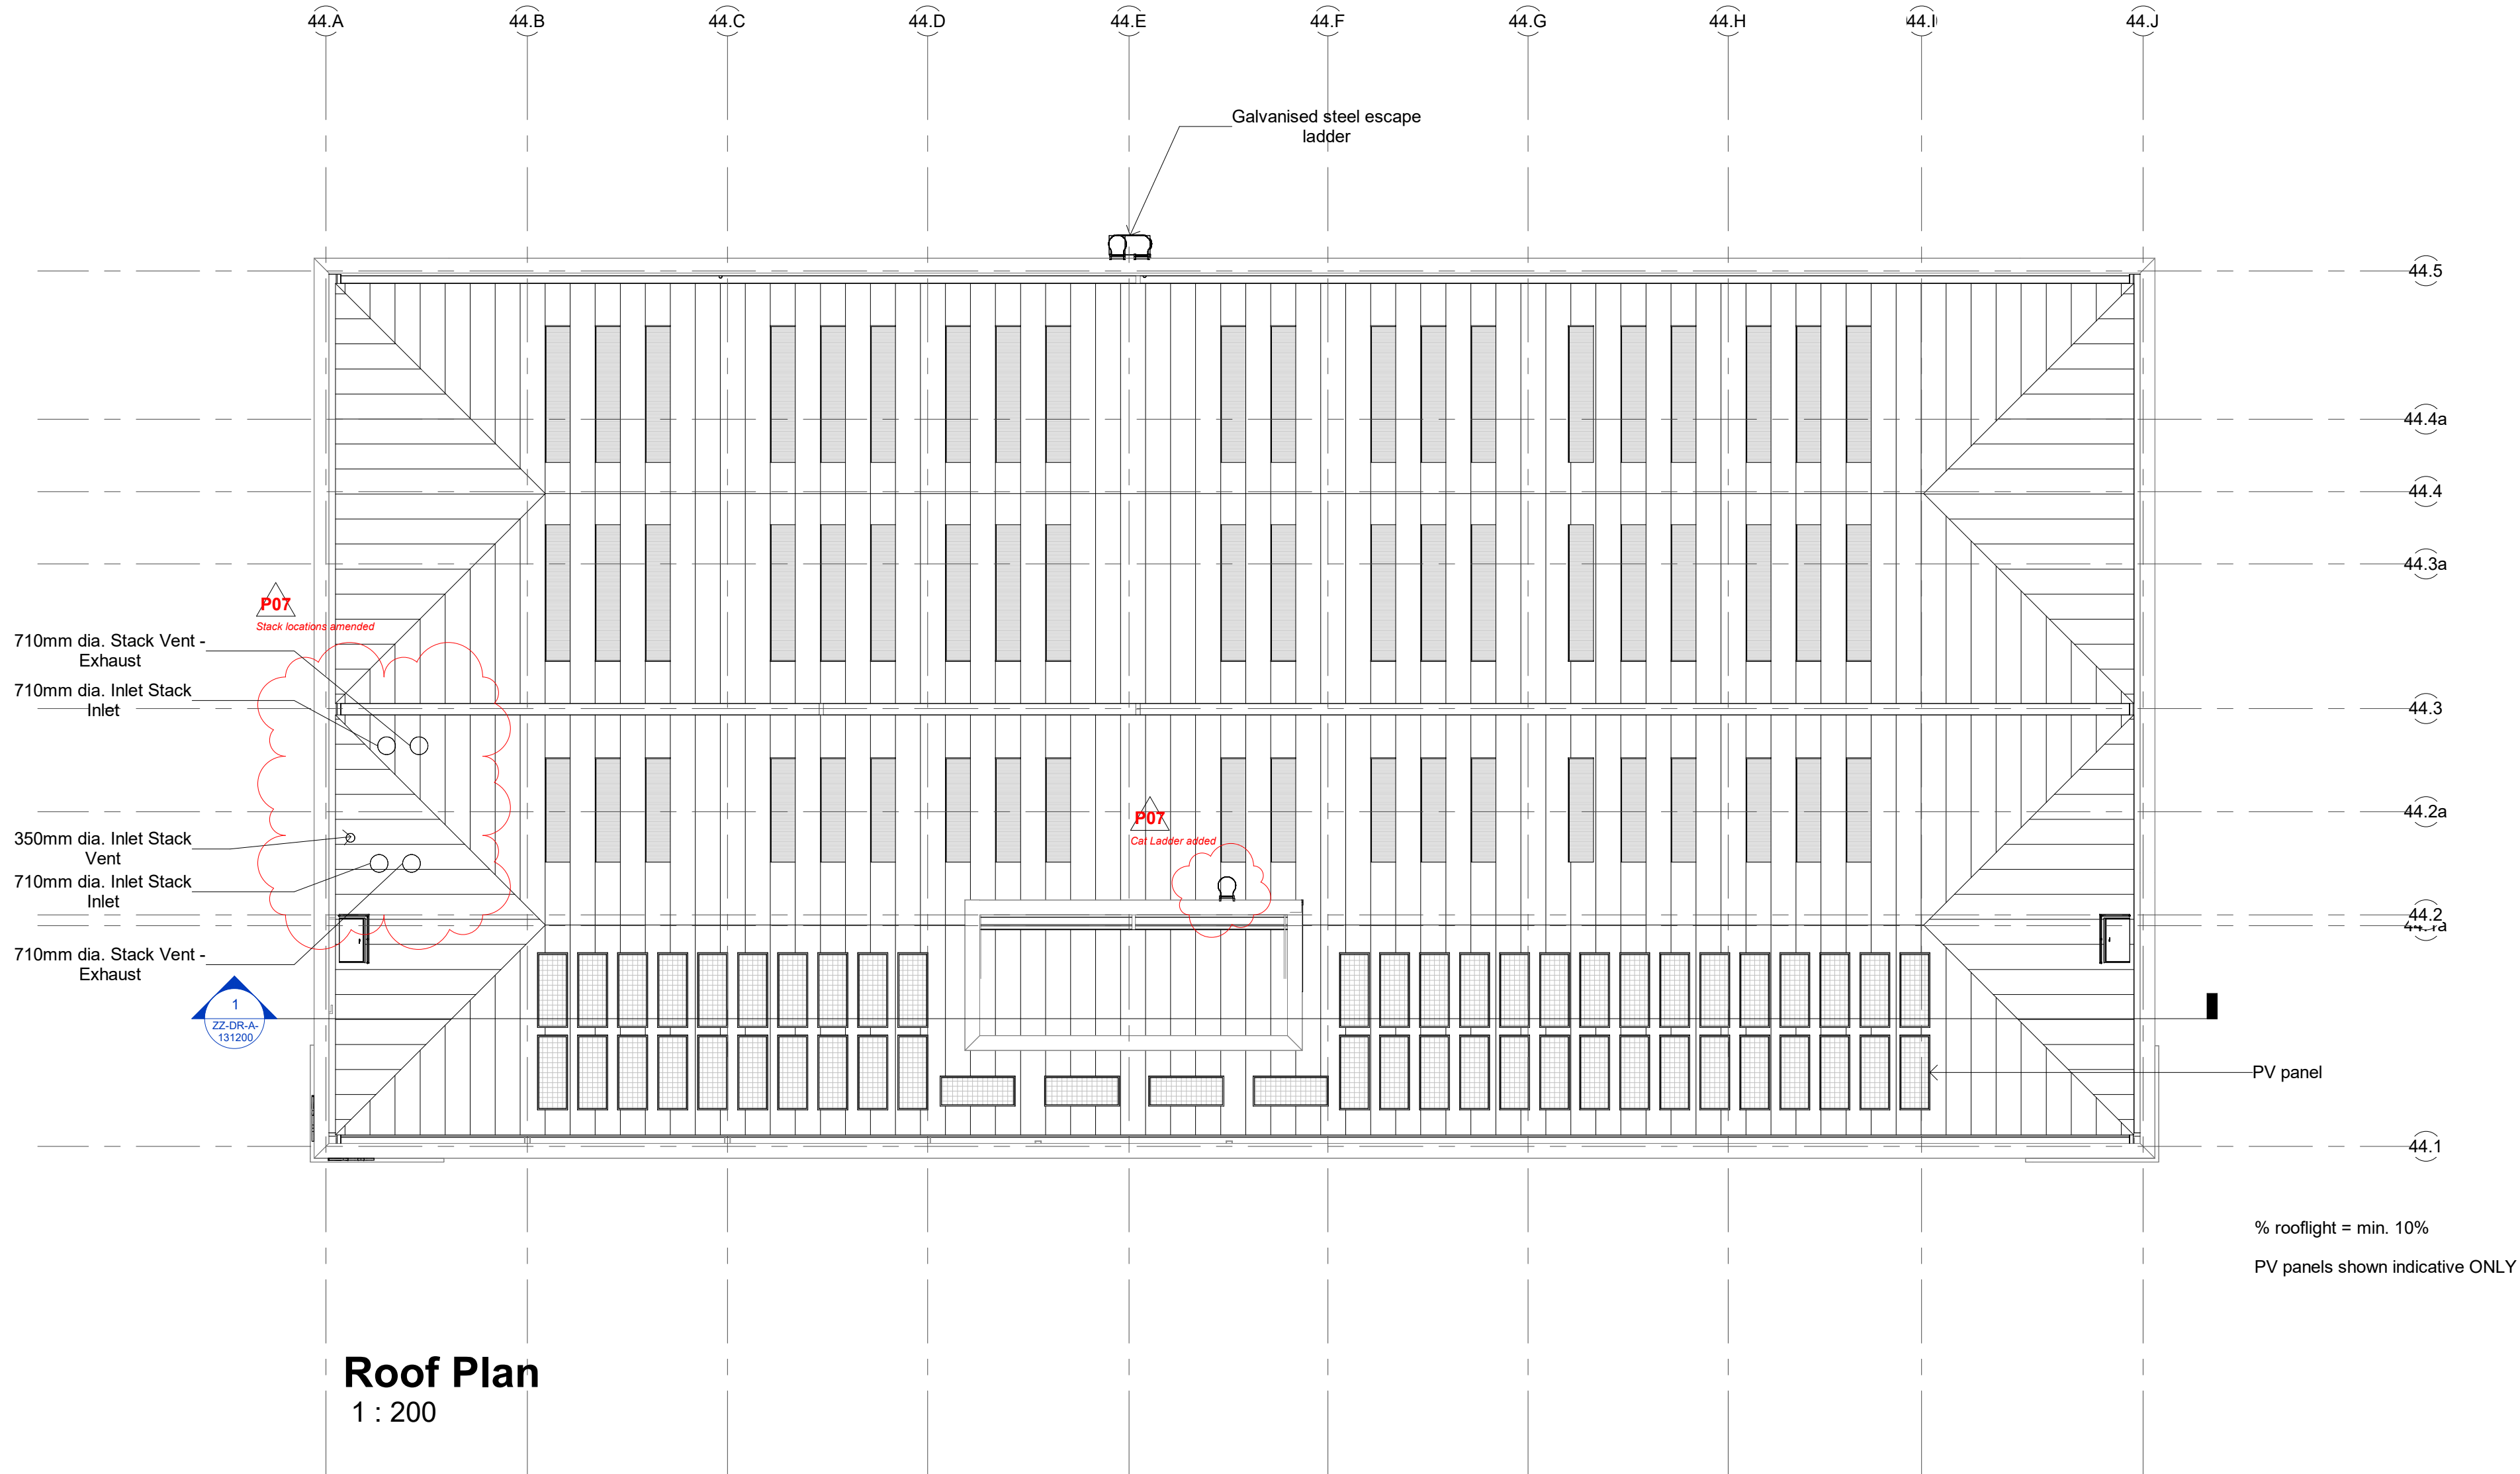

SGP

Architects + Masterplanners

Waterfront House
2a Smith Way
Grove Park
Enderby
Leicester LE19 1SX

t: +44 (0)116 247 0557

www.stephengeorge.co.uk

MIRA North
(Plot 44)

Drawing Name:
Roof Plan

Drawing Stage: **PRELIMINARY**

Status: **S3**

SGP File Ref: 21-092-003-SGP-44-ZZ-M3-A-000001

21-092-003	10/05/24	KL	LA	1:200 @ A1	P07
SGP Project No	Date	Drawn	Team	Scale	Rev
Drawing Number: Project-Originator-Functional-Spatial-Form-Description-Number					

L055-SGP-ZZ-DR-A- 131101