

NOTES:

PROPOSED GARAGE.

Building Measures:

24ft x 24ft


Max Eaves Height: 4.07m

Max Ridge Height: 5.06m


Roof Pitch: 15°

Building is clad in Corrugated metal sheeting,
Juniper Green in colour, over pre-fabricated
concrete panels, brickwork, and roller shutter
doors with a minimum clearance of 3.5m.


Gross External Area: 55m²

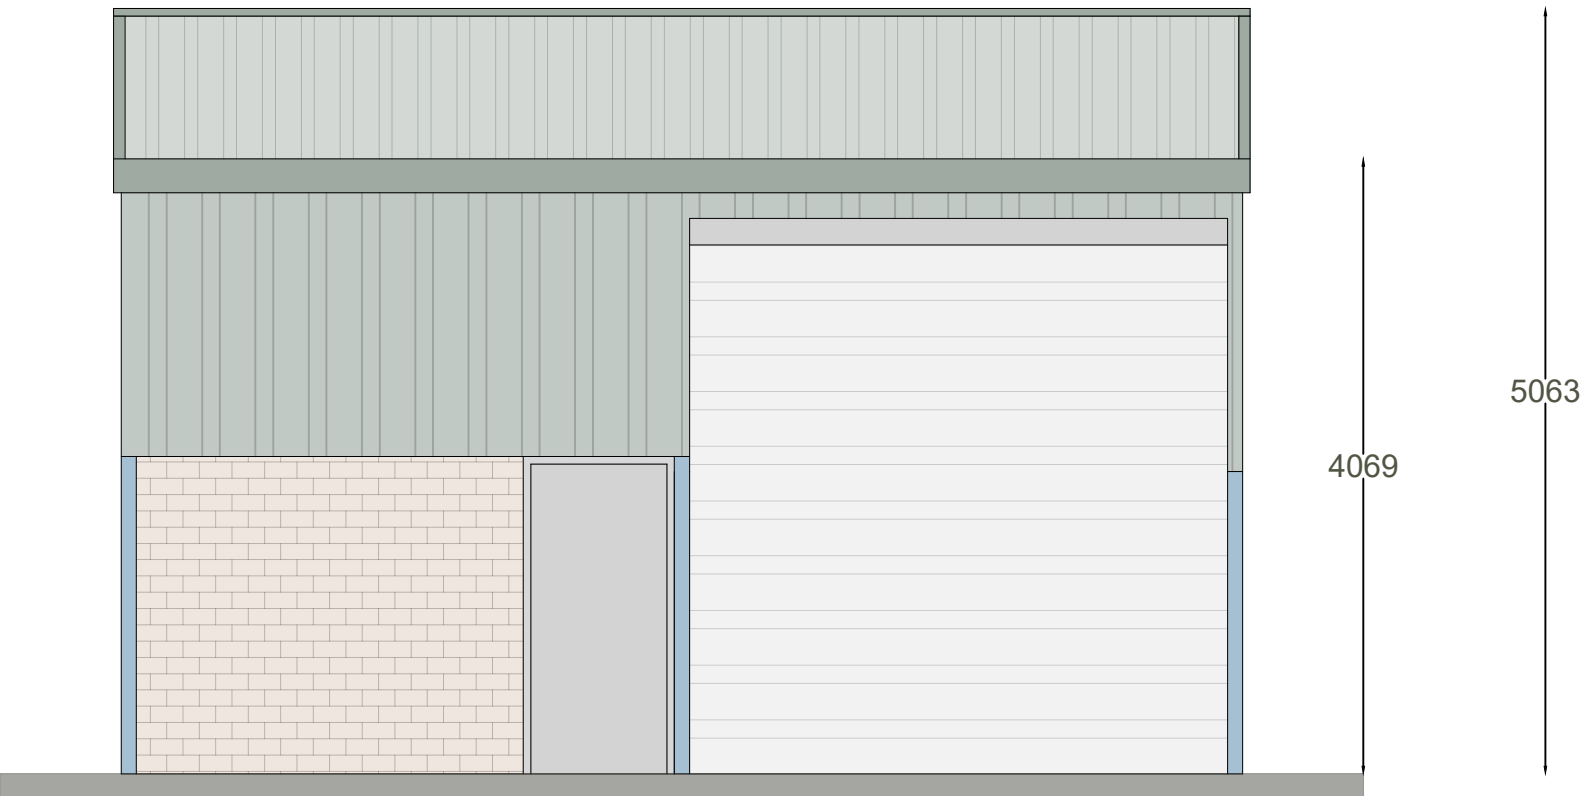


PROPOSED WESTERN ELEVATION
SCALE:1:100@A1

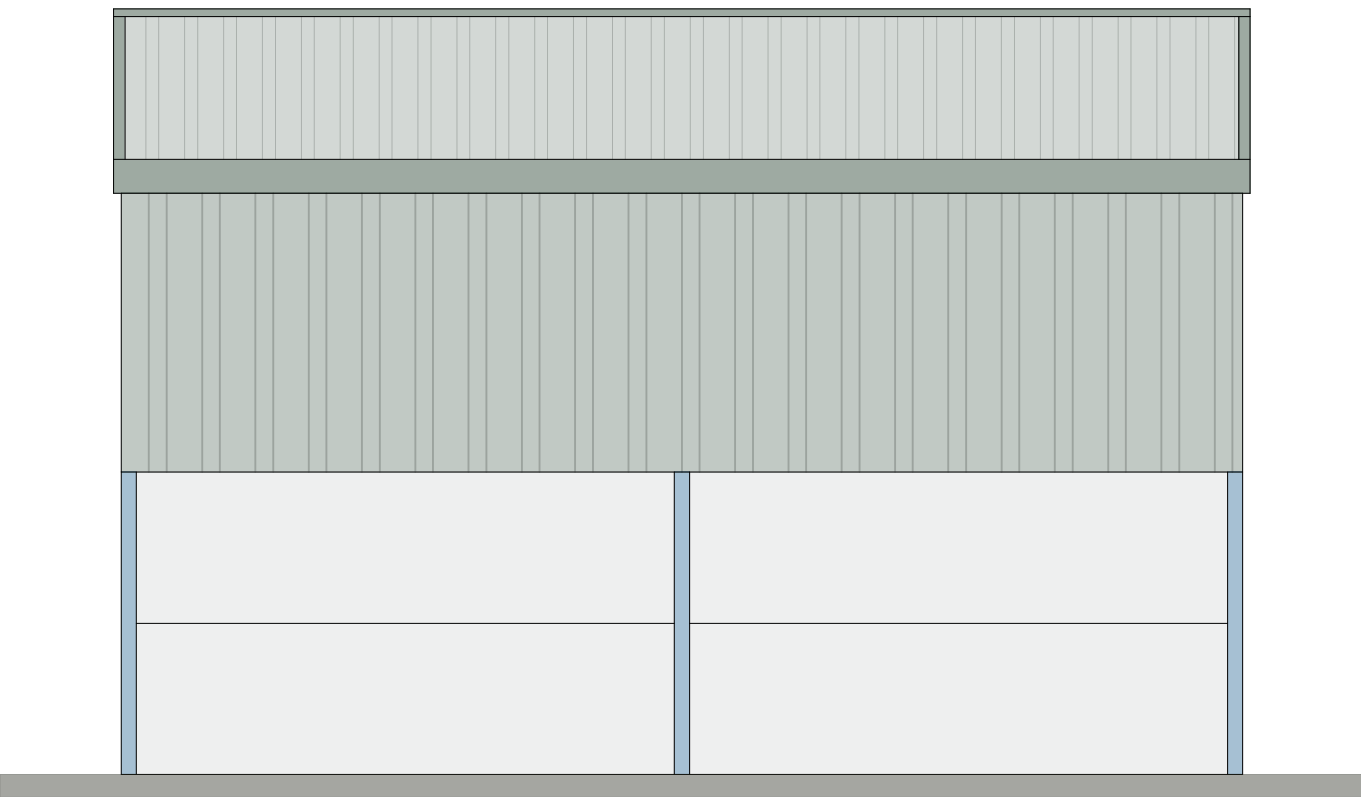


PROPOSED EASTERN ELEVATION
SCALE:1:50@A1

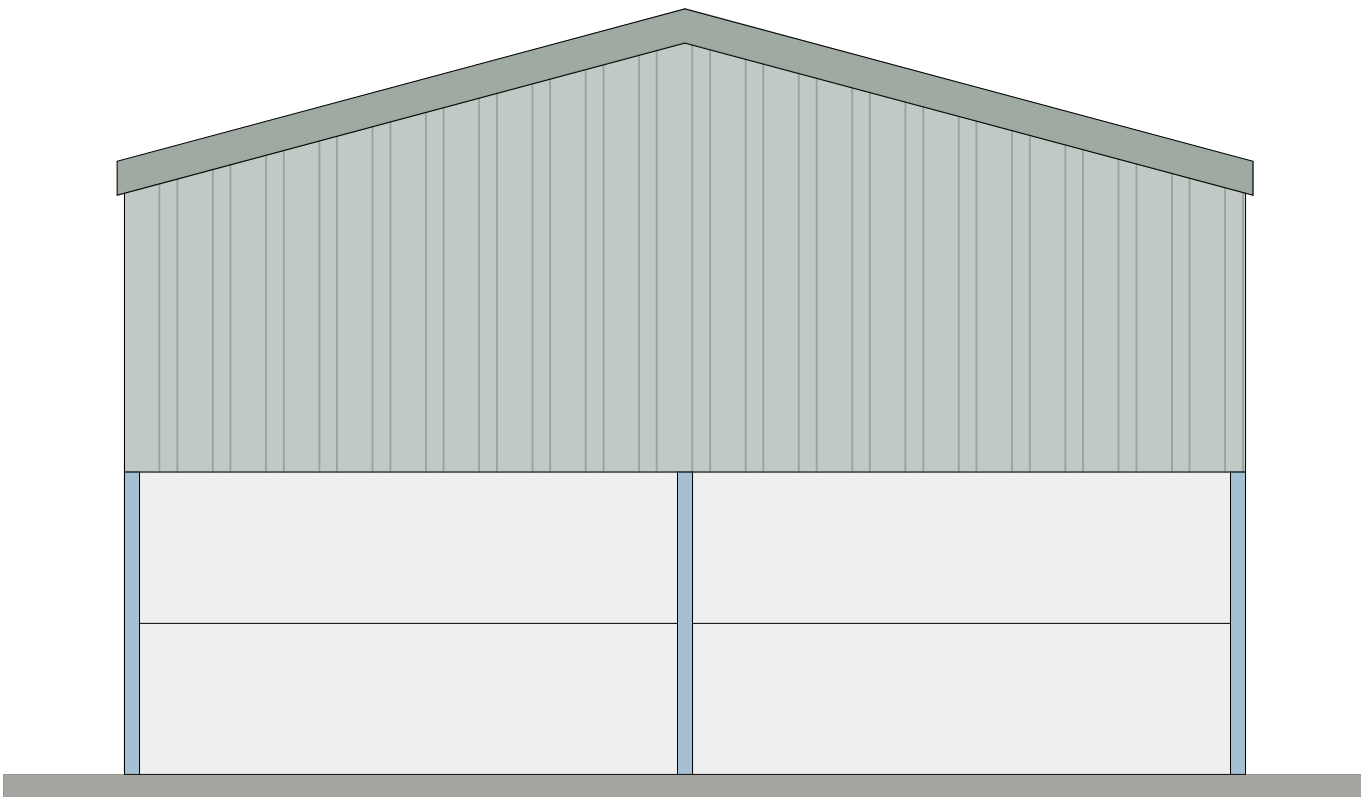

PROPOSED SOUTHERN ELEVATION
SCALE:1:100@A1

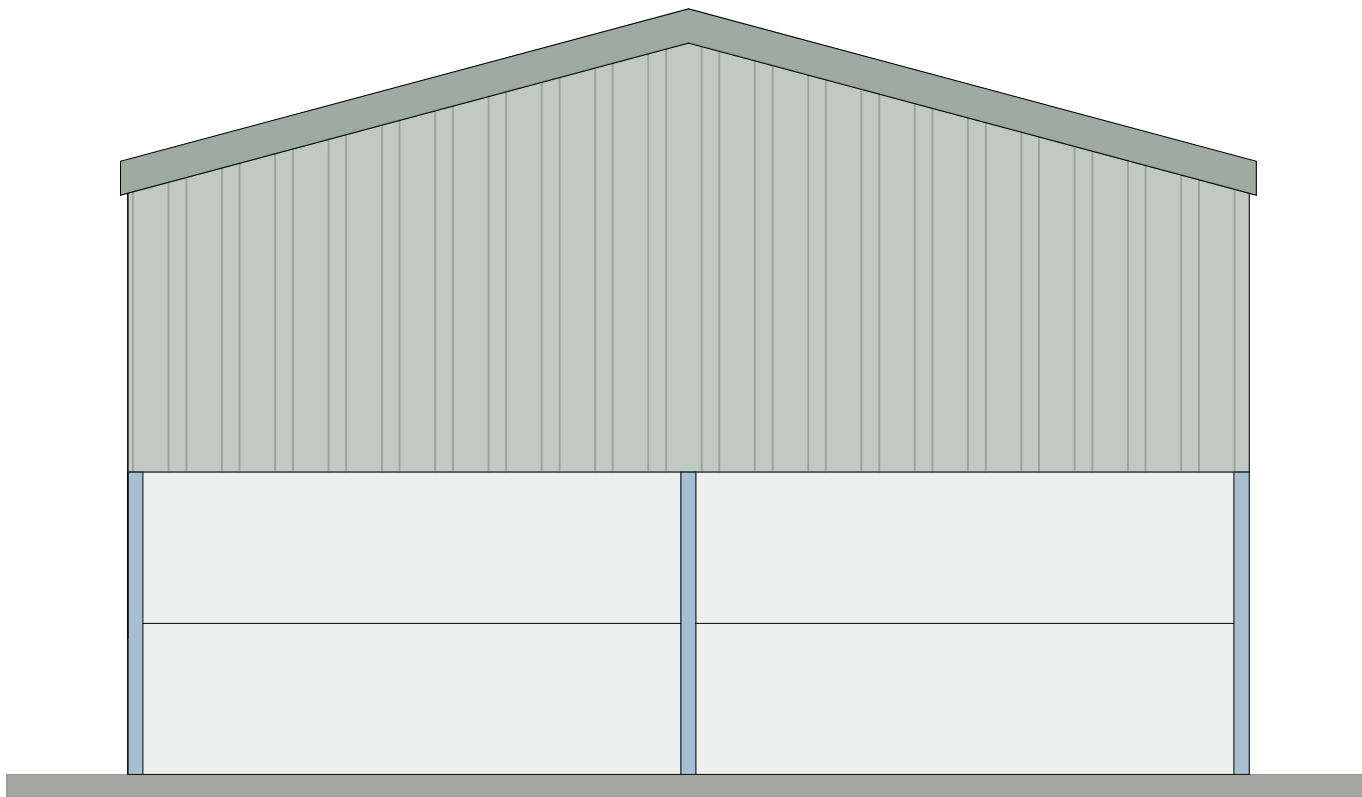

PROPOSED NORTHERN ELEVATION
SCALE:1:100@A1

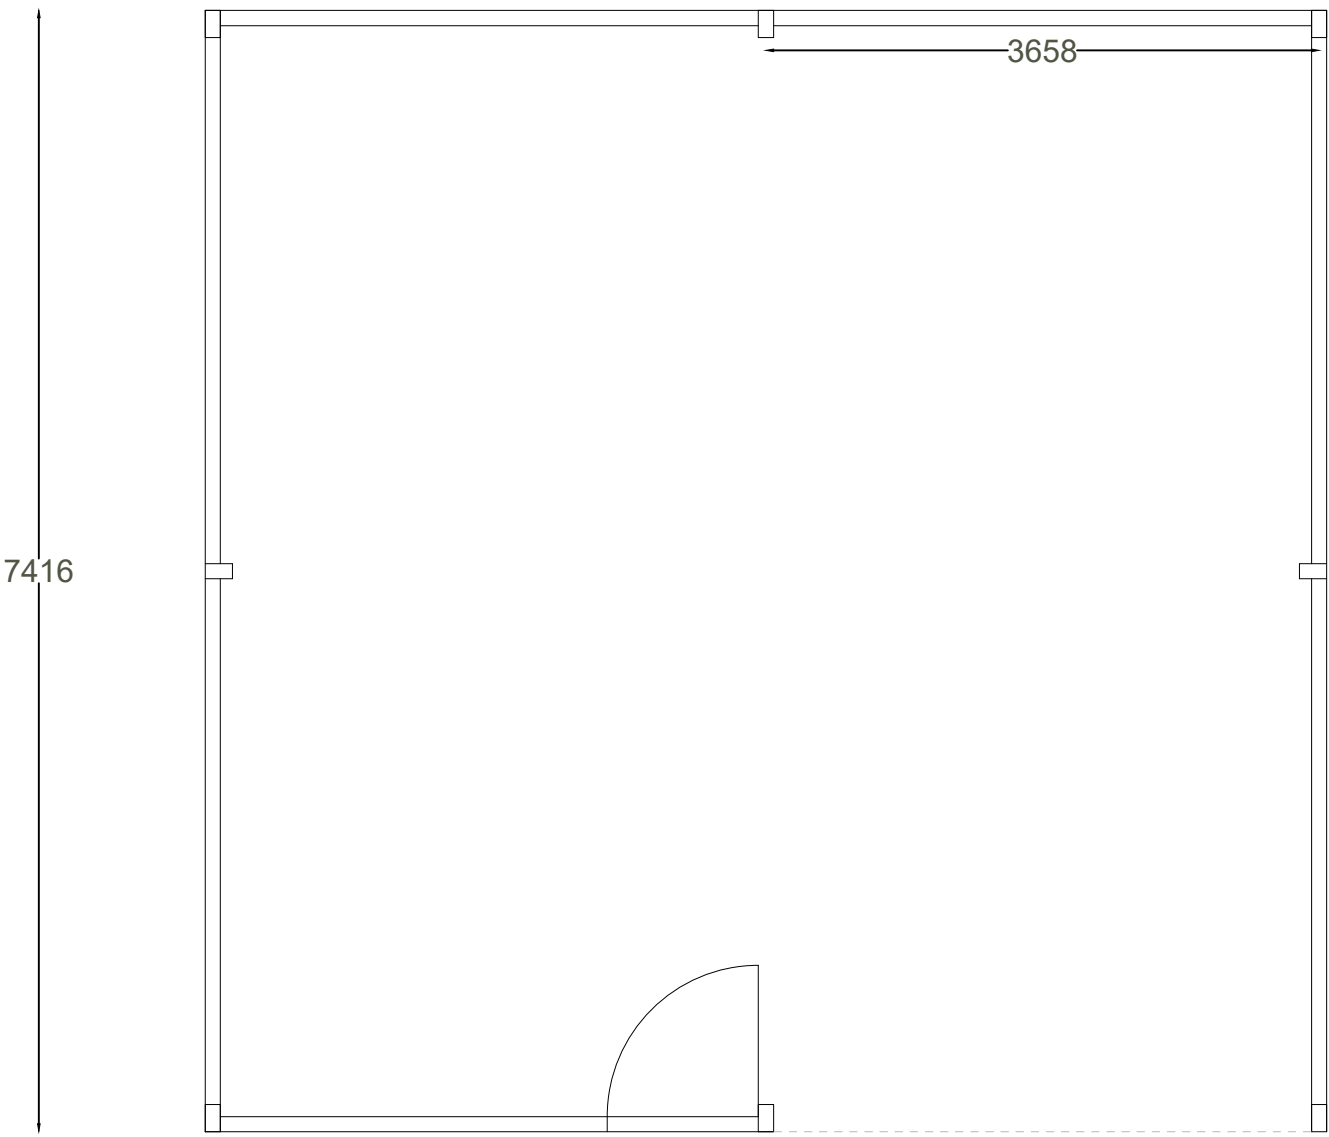

PROPOSED GROUND FLOOR PLAN
SCALE:1:100@A1

CLIENT: Oliver Spencer

ADDRESS: Sheepy Farm Services, 155
Main Road, Sheepy Magna CV9 3QU

SCALE: 1:50@A1

DATE: 14.04.25

PLAN: Proposed Elevations and Floor
Plan - Garage

REVISION: