



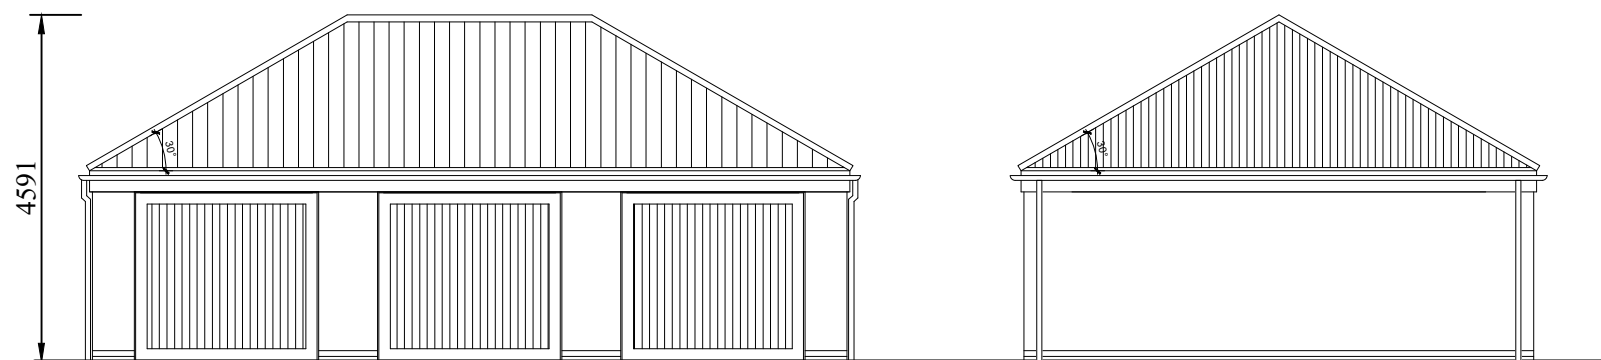


FRONT ELEVATION

SIDE ELEVATION

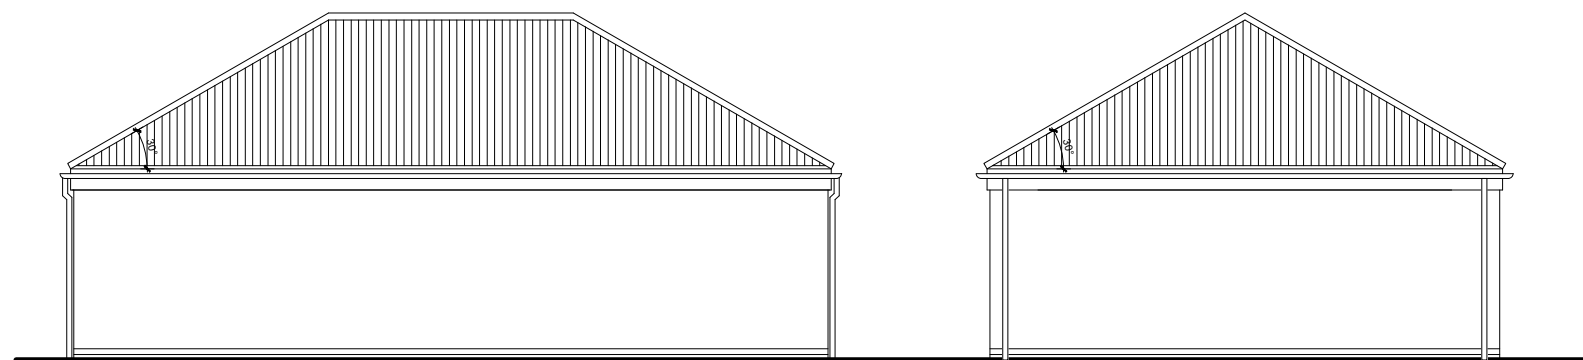

REAR ELEVATION

SIDE ELEVATION

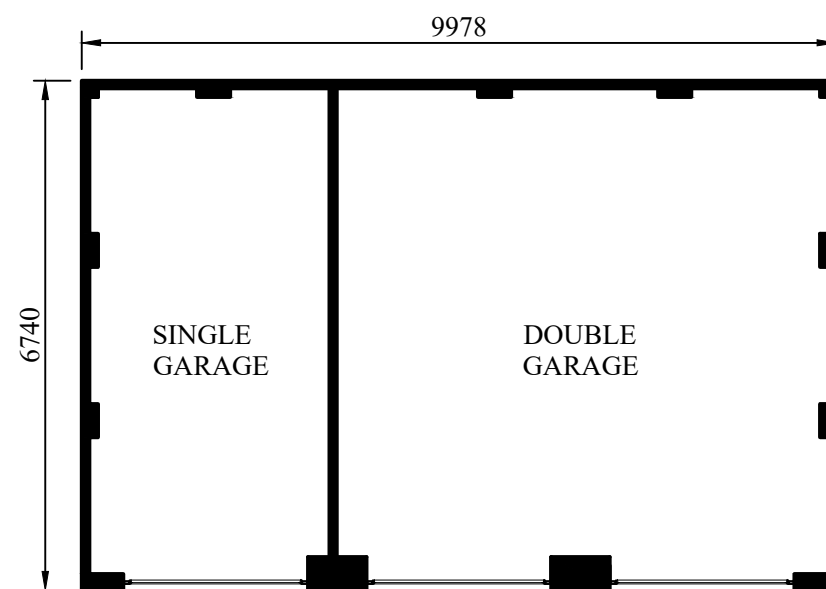

FLOOR PLAN

Dwg Title: FLOOR PLANS & ELEVATIONS

House Type Code: LTG2H8 + Reduced Soffit

Drawing No: LTG2H8.01

Drawn: KM

Date: 15.06.21

Scale: 1:100


WARNING TO HOUSE-PURCHASERS.

WARNING TO HOUSE-BUYERS. Buyers are warned that this is a working drawing and the contents of this drawing may be subject to change during the progress of the build process. The layout, dimensions and construction specifications are included for guidance only. The finishes or fixtures of individual rooms or areas of the building may vary. Whilst we make every effort to ensure our drawings are up to date there may from time to time be an unavoidable delay in updating these due to changes in regulations and/or re-planning. Purchasers are advised to check with the Sales Representative whether any alterations have been made to this drawing. The contents of this drawing do not constitute a contract, part of any contract or warranty unless specifically incorporated into the contract. They should not be relied upon for the purposes of entering into a contract to purchase any property.

Planning 1 of 4

A	Soffit updated in-line with latest working drawings.
---	--

15.06.21

 

DAVID WILSON HOMES
WHERE QUALITY LIVES