






FRONT ELEVATION

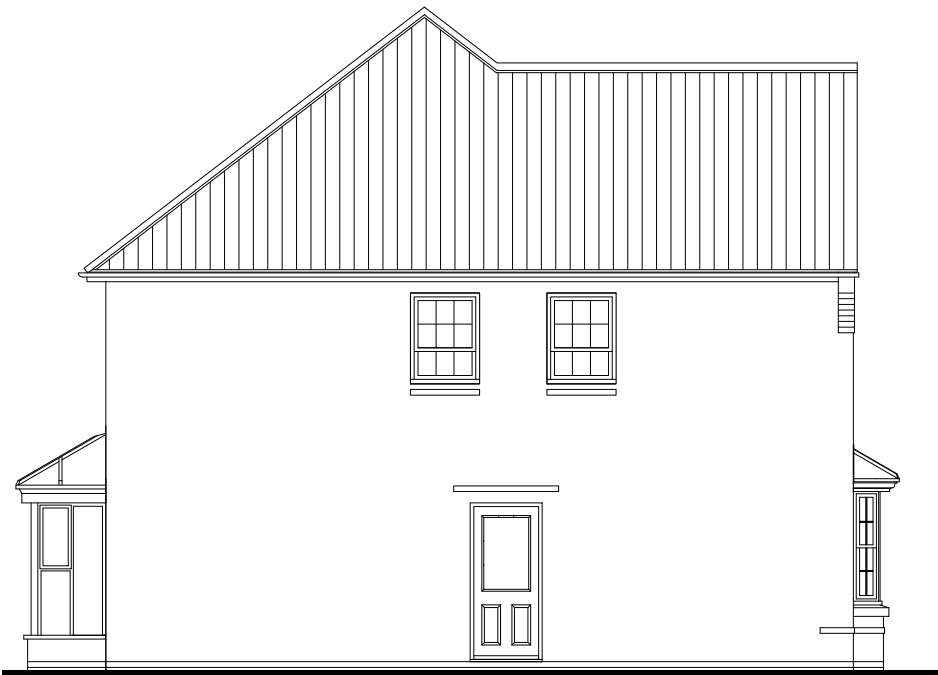

SIDE ELEVATION

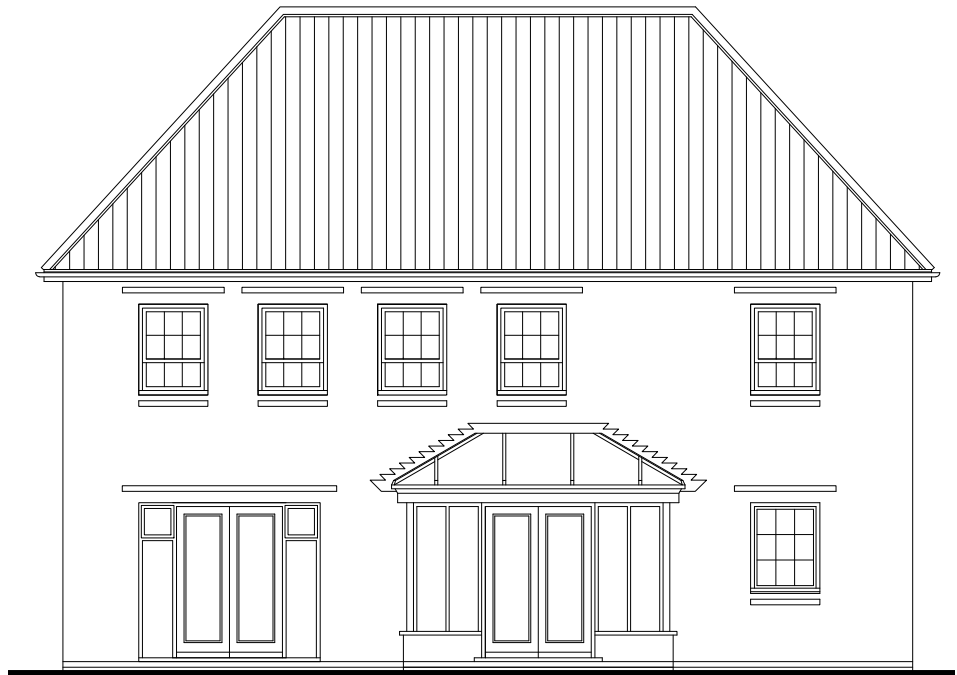


REAR ELEVATION

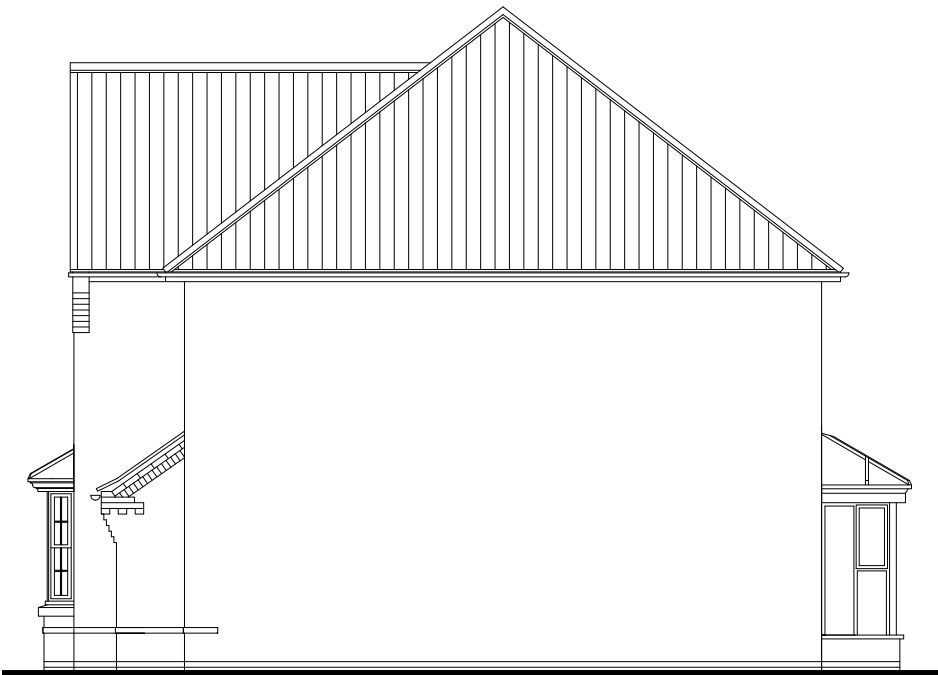


SIDE ELEVATION

WARNING TO HOUSE PURCHASERS.
Buyers are warned that this is a working drawing and the contents of this drawing may be subject to change during the progress of the build process. The layout, form, content and dimensions specified are included for general guidance only. The finishes or features shown may alter in respect of individual properties. Where the drawings are subject to change, the purchaser is advised to check with the Sales Adviser whether any alterations have been made to this drawing. The contents of this drawing do not constitute a contract. They should not be relied upon for the purposes of entering into a contract to purchase any property.

Dwg Title: H577 X-H7 (MANNING) AS
House Type Code: H577 X-H7
Drawing No: H577.01
Drawn: GDT
Checked: GDT
Date: Dec 2022
Scale: 1:100

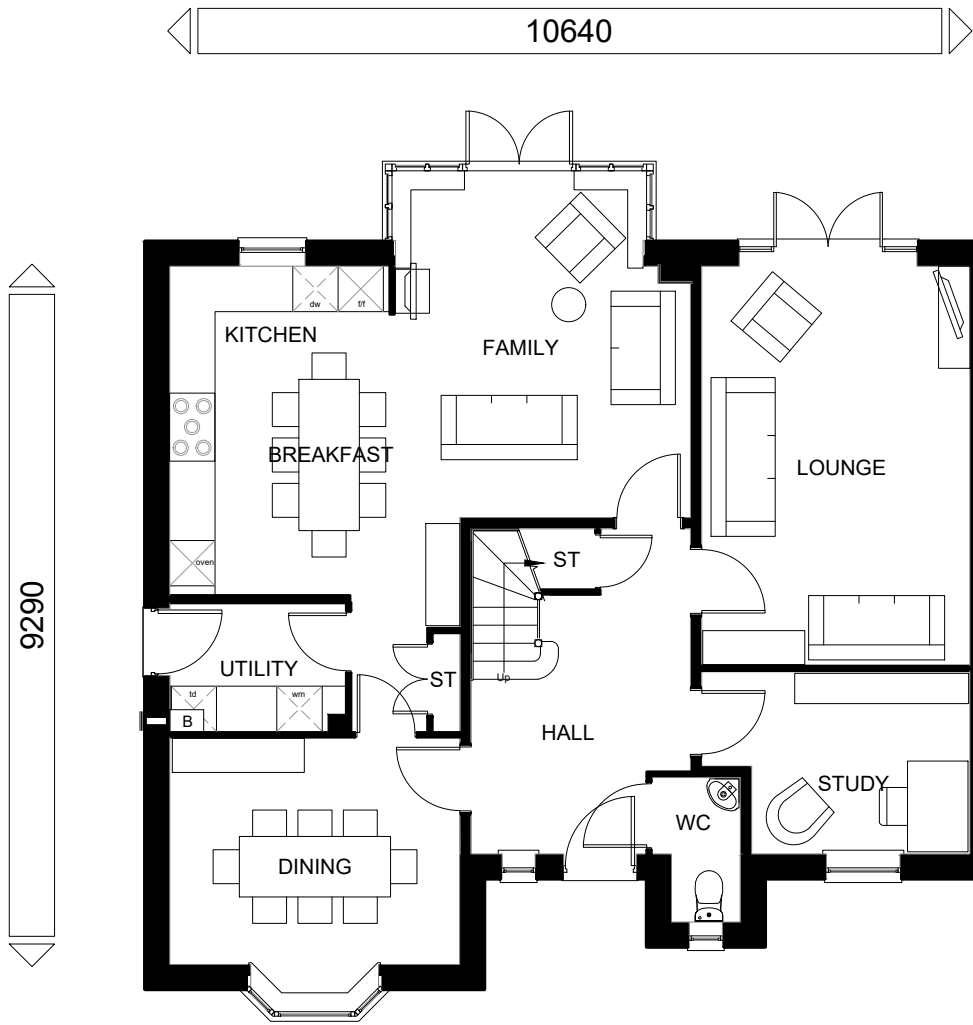

GROUND FLOOR PLAN

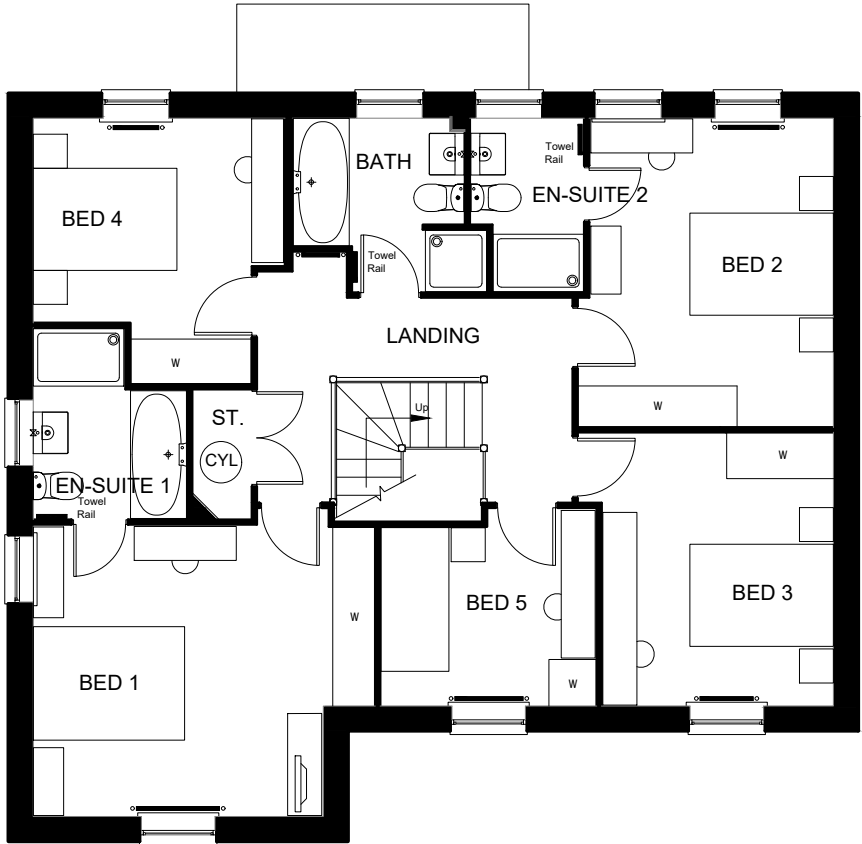


FIRST FLOOR PLAN

WARNING TO HOUSE PURCHASERS.
Buyers are warned that this is a working drawing and the contents of this drawing may be subject to change during the progress of the build process. The layout, form, content and dimensions specified are included for general guidance only. The finishes or features shown may alter in respect of individual properties. Where the drawings show a choice of finishes or features, the purchaser is advised to check with the Sales Adviser whether any alterations have been made to this drawing. The contents of this drawing do not constitute a contract, part of any contract or warranty unless specifically incorporated into the contract. They should not be relied upon for the purposes of entering into a contract to purchase any property.

Dwg Title: H577 X-H7 (MANNING) AS
House Type Code: H577 X-H7
Drawing No: H577.02
Drawn: GDT
Checked: GDT
Date: Dec 2022
Scale: 1:100




FRONT ELEVATION

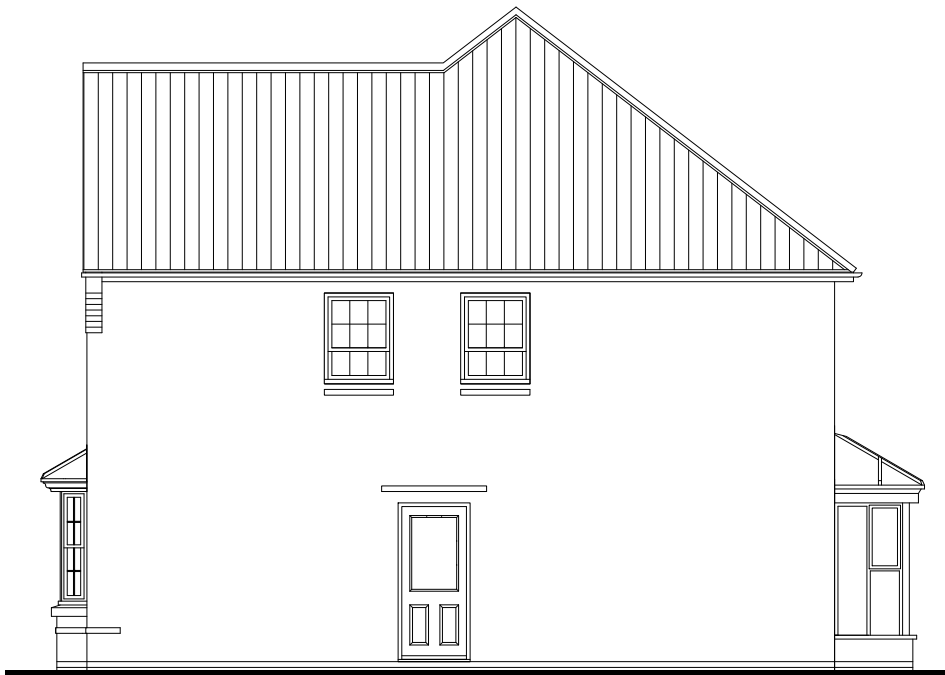

SIDE ELEVATION



REAR ELEVATION

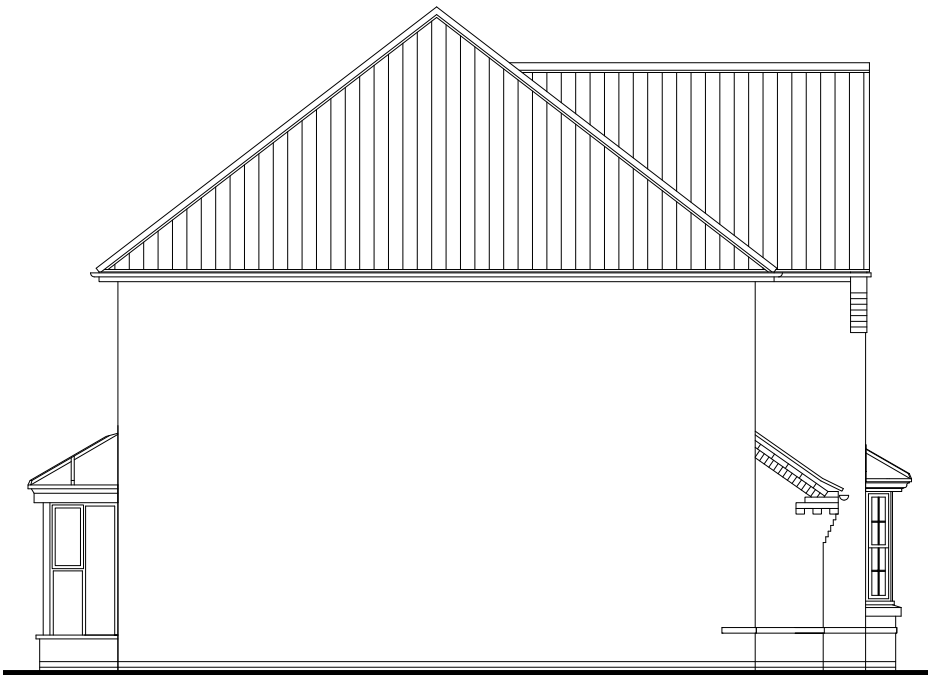

SIDE ELEVATION

WARNING TO HOUSE PURCHASERS.
Buyers are warned that this is a working drawing and the contents of this drawing may be subject to change during the progress of the build process. The layout, form, content and dimensions specified are included for general guidance only. The finishes or features shown may alter in respect of individual properties. Where a choice of finishes or features is shown, the purchaser is advised to check with the Sales Adviser whether any alterations have been made to this drawing. The contents of this drawing do not constitute a contract. They should not be relied upon for the purposes of entering into a contract to purchase any property.

Dwg Title: H577 X-H7 (MANNING) OPP
House Type Code: H577 X-H7
Drawing No: H577.03
Drawn: GDT
Checked: GDT
Date: Dec 2022
Scale: 1:100

