






FRONT ELEVATION



REAR ELEVATION

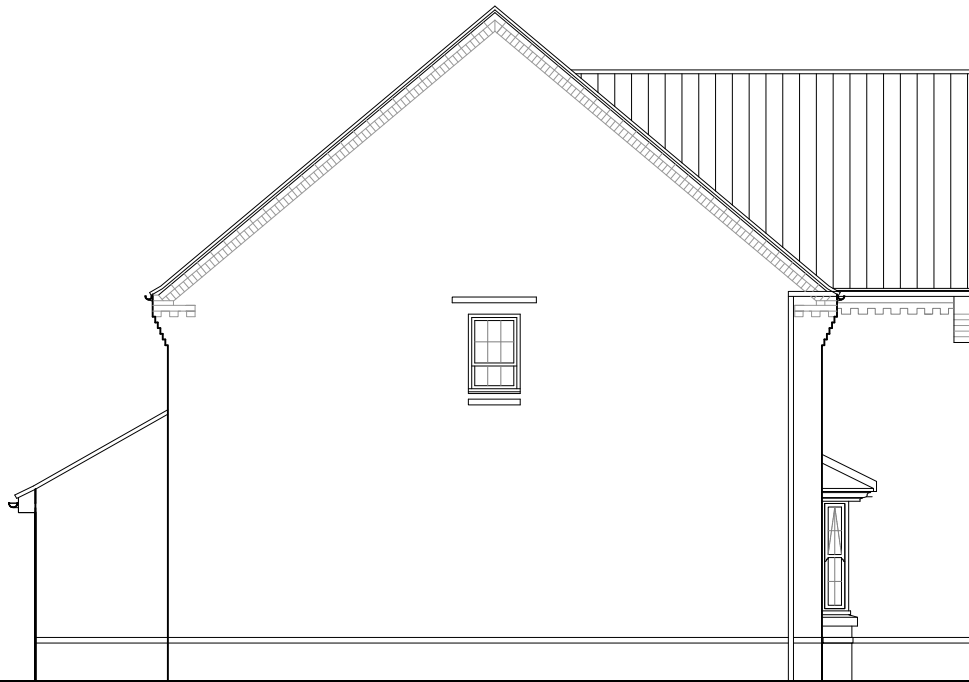

SIDE ELEVATION

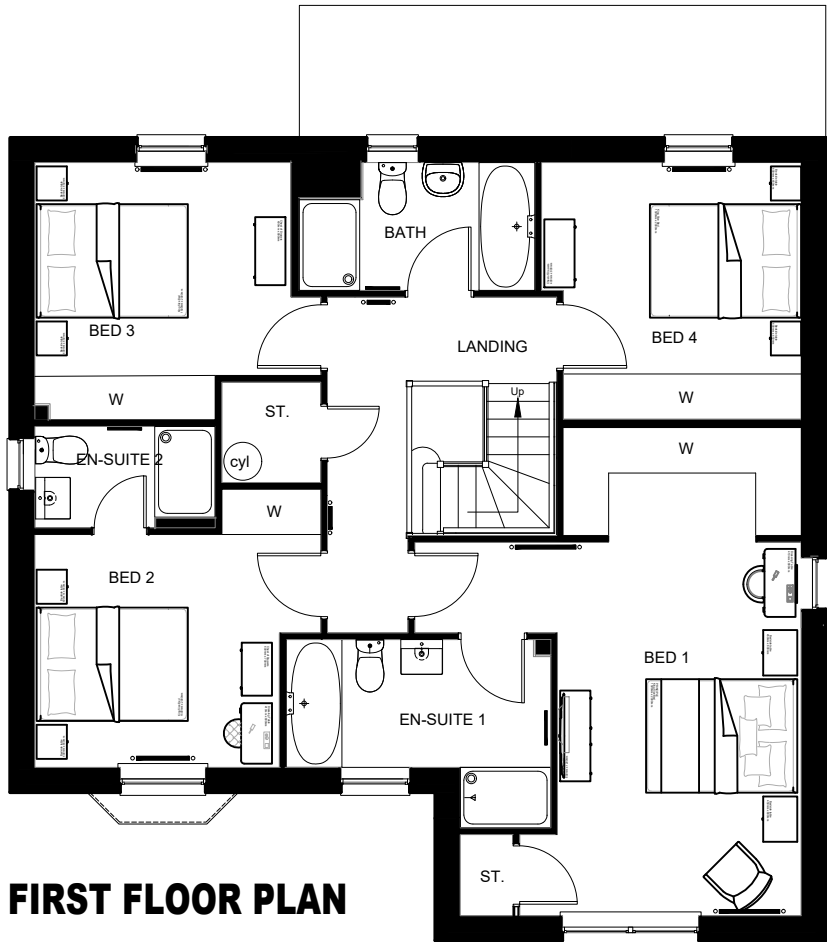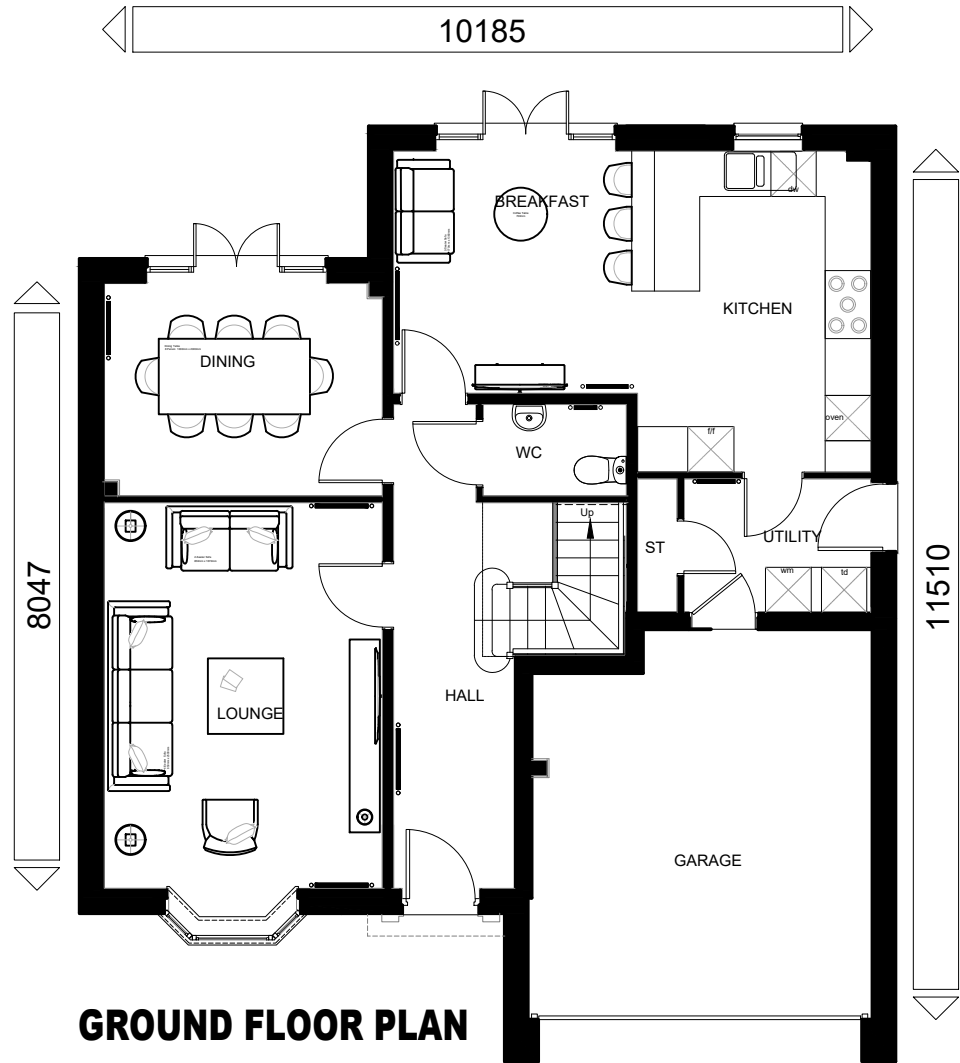

SIDE ELEVATION

WARNING TO HOUSE PURCHASERS:
Buyers are warned that this is a working drawing and the contents of this drawing may be subject to change during the progress of the build process. The layout, form, content and dimensions specified are included for general guidance only. It is not intended to be a final specification and is not to be used for construction purposes. While we make every effort to ensure our drawings are up to date there may be changes in regulations and/or re-planning. Purchasers are advised to check with the Sales Adviser whether any alterations have been made to this drawing. The contents of this drawing do not constitute a contract, part of any contract or warranty unless specifically incorporated into the contract. They should not be relied upon for the purposes of entering into a contract to purchase any property.

Dwg Title: H454 X-G7 (SHELBOURNE) / AS
House Type Code: H454 X-G7
Drawing No: H454.01
Drawn: GDT
Checked: GDT
Date: May 25
Scale: 1:100





FRONT ELEVATION




REAR ELEVATION



SIDE ELEVATION

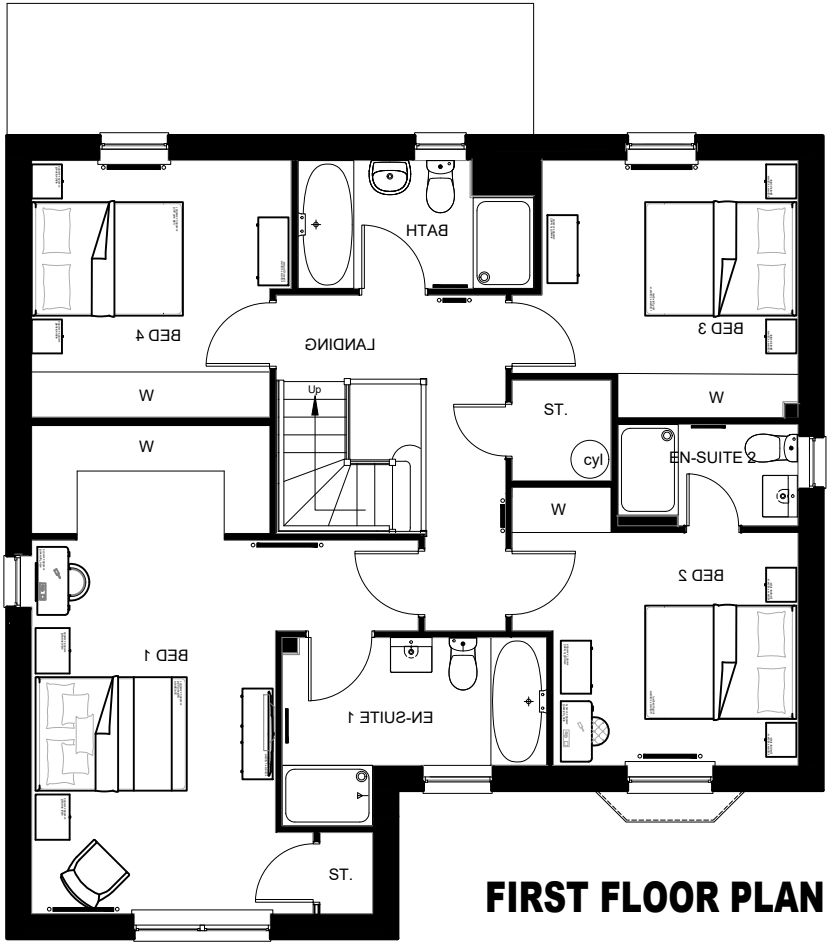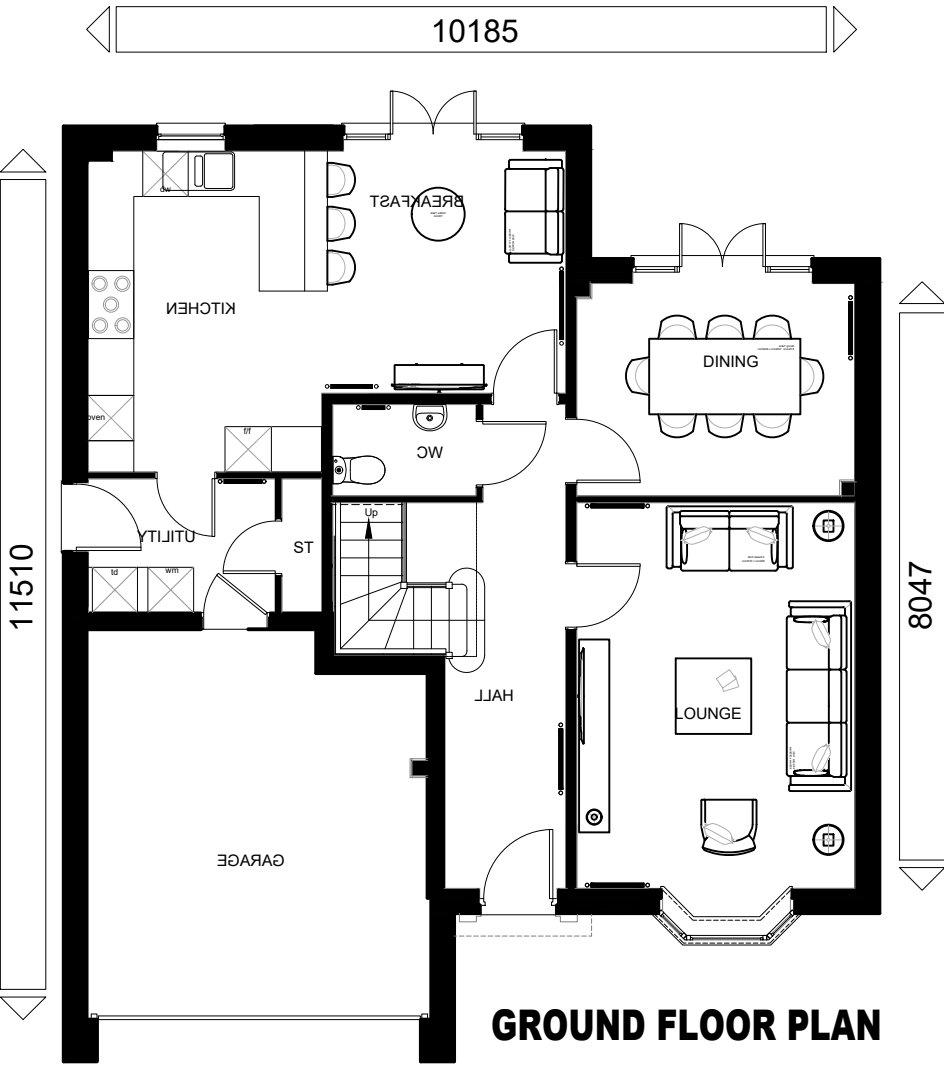

SIDE ELEVATION

 

DAVID WILSON HOMES
WHERE QUALITY LIVES

PLANNING 2 OF 2

WARNING TO HOUSE PURCHASERS
Buyers are warned that this is a working drawing and the contents of this drawing may be subject to change during the progress of the build process. The layout, form, content and dimensions specified are included for general guidance only. No responsibility is accepted for any errors or omissions. The drawings are up to date as of the date of issue. While we make every effort to ensure our drawings are up to date there may be changes to the drawings from time to time due to an unavoidable delay in updating these due to changes in regulations and/or re-planning. Purchasers are advised to check with the Sales Adviser whether any alterations have been made to this drawing. The contents of this drawing do not constitute a contract, part of any contract or warranty unless specifically incorporated into the contract. They should not be relied upon for the purposes of entering into a contract to purchase any property.

Dwg Title: H454 X-G7 (SHELBOURNE) OPP
House Type Code: H454 X-G7
Drawing No: H454.02
Drawn: GDT
Checked: GDT

Date: May 25
Scale: 1:100