


0 1 2 3 4 5 M

SCALE 1:100@ A3

PROPOSED KEY:

- Existing fabric
- Proposed fabric


Proposed rooflights.
Colour: dark grey.

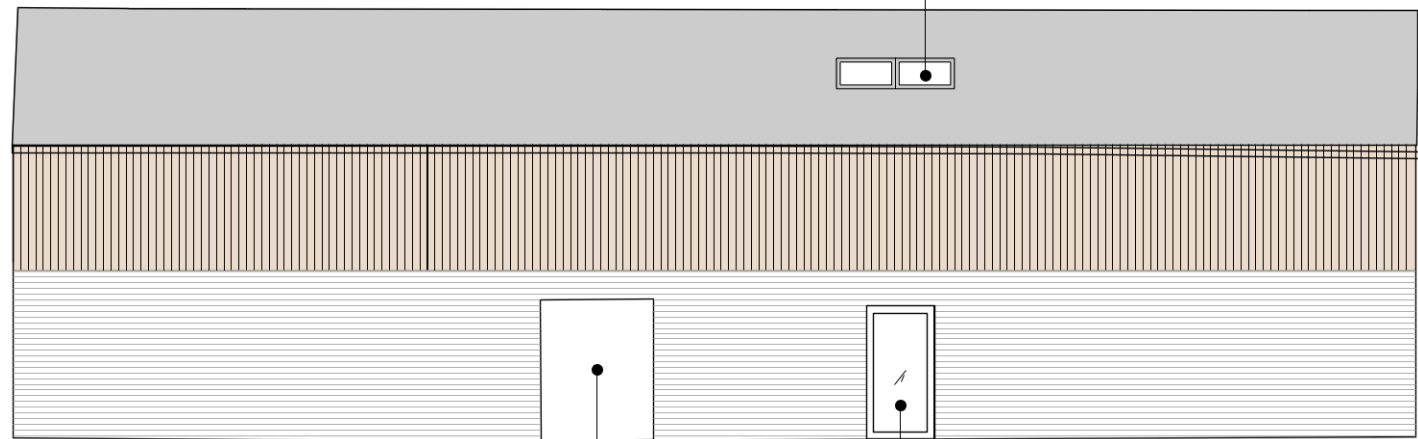

1 proposed south elevation

Proposed opening to car
port area behind.


Proposed aluminium
framed double glazed
windows throughout.
Colour: dark grey.

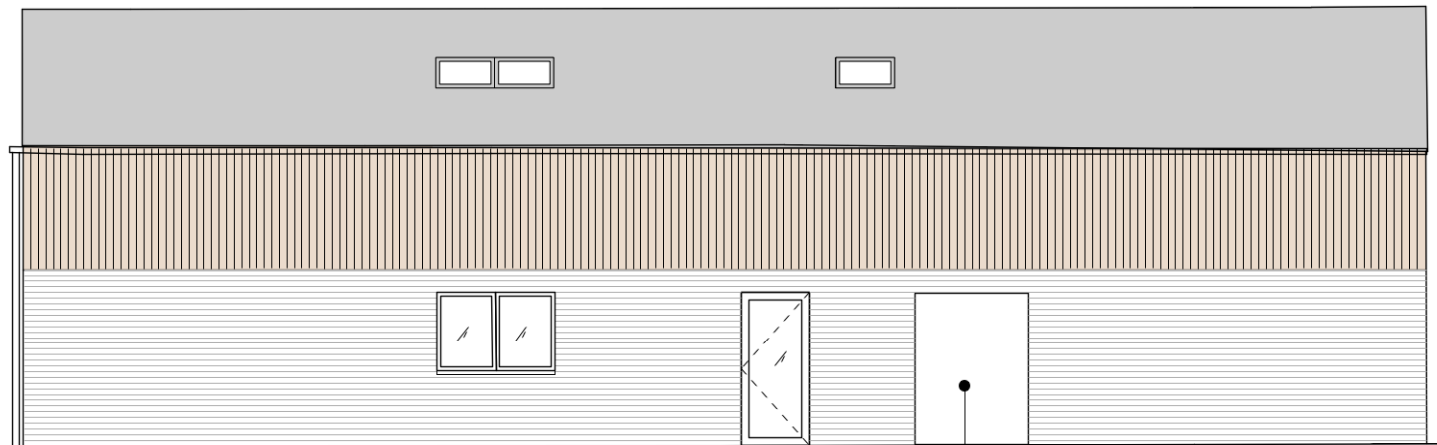

3 proposed north elevation

Proposed opening to car
port area behind.

Proposed open car port.
Refer to proposed plans
for details.

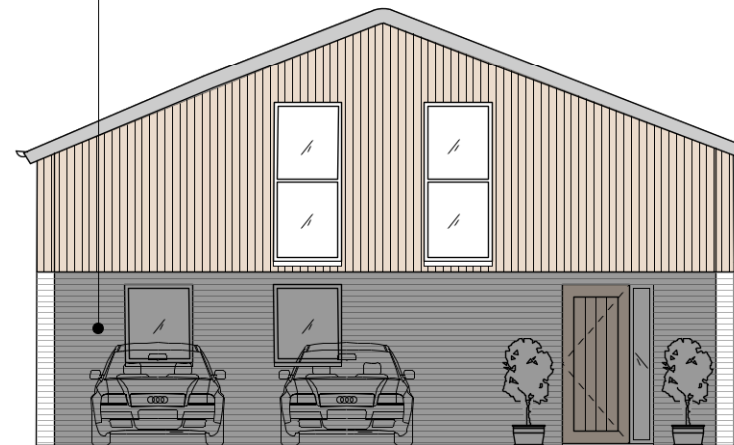

2 proposed east elevation (front)

High quality replacement timber
cladding (less than 20cm in
depth) to improve appearance.



4 proposed west elevation (rear)

Red black slip cladding (less
than 20cm in depth) at ground
floor to cover existing breeze
block to improve appearance.

BUILDING 1

General notes:

- Contractor to check all dimensions on site prior to production of any shop drawings, fabrication and commencement on site.
- Drawings to be read in conjunction with full set of drawings, schedules, specifications and information from Structural Engineer and other Consultants.
- All work to comply with current Building Regulations and all relevant regulations.
- Contractor to refer all discrepancies to Architect.
- Tender documentation for costing purposes only. Unless marked 'For Construction' drawings should not be used for construction.
- All building materials and products to be installed to manufacturer's recommendations.

A	06.09.24	Issued to Planning Consultant
-	07.08.24	Draft issued to client
rev	date	note

PLANNING

PK PORTFOLIO
ARCHITECTS
emma@portfolioarchitects.co.uk | www.portfolioarchitects.co.uk

project
RED HOUSE FARM
RATCLIFFE CULEY
ATHERSTONE
CV9 3NY

drawing
BUILDING 1 - PROPOSED
ELEVATIONS

THE COPYRIGHT OF THIS DRAWING AND DESIGN IS VESTED IN THE ARCHITECT AND MUST NOT BE COPIED OR REPRODUCED WITHOUT WRITTEN CONSENT. ALL DIMENSIONS GIVEN ARE TO BE VERIFIED ON SITE BY THE RESPONSIBLE CONTRACTOR. DO NOT SCALE DIMENSIONS FROM THIS DRAWING UNLESS FOR PLANNING APPLICATION PURPOSES.

scale	dwg no	rev
1:100@A3	240-73	A