



KEY:


— LINE INDICATES PLANNING APPLICATION BOUNDARY

— LINE INDICATES LAND OWNED BY APPLICANT


1 Proposed Site Plan - Signage
1 : 500




Side Profile of
Totem Entrance Sign

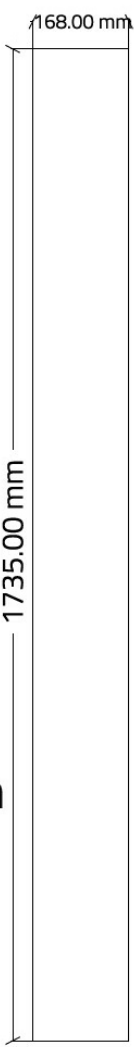

Totem Sign

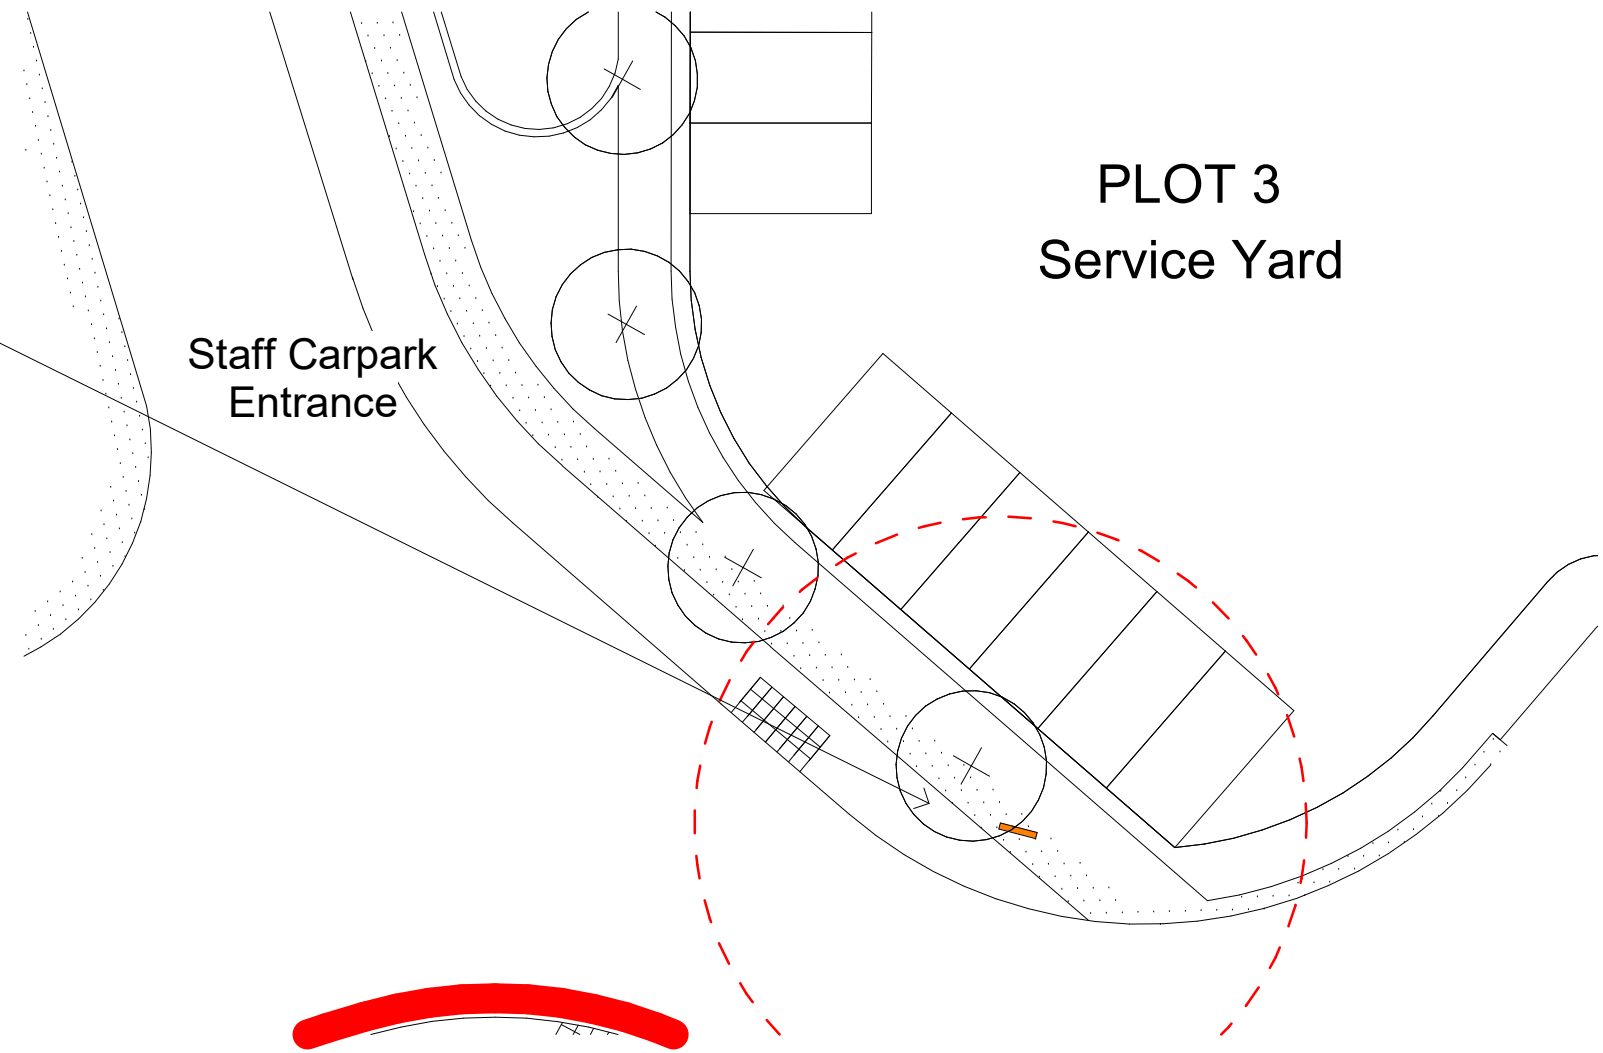

2 Proposed Totem Location
1 : 200

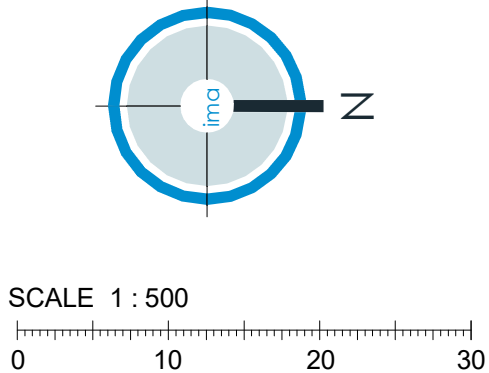

pal®

ima ARCHITECTS

6 Rose Way
Blaby Business Park
Lutterworth Road
Blaby
Leicester
LE8 4BY

0116 2781200
www.ima-architects.co.uk

Project	PAL INTERNATIONAL LTD PROPOSED FIT OUT WORKS BARDON 56, COALVILLE, LE67 1FA
IMA Project No.	224006
Drawing No.	224006-IMA-ST-00-DR-A-051009
Revision	P01
Status	Planning Issue
Drawing Title	Proposed Signage - Proposed Site Plan
Date	06/11/2023
Scale	As indicated
Sheet Size	A1
Drawn By	HR
Checked By	HR