




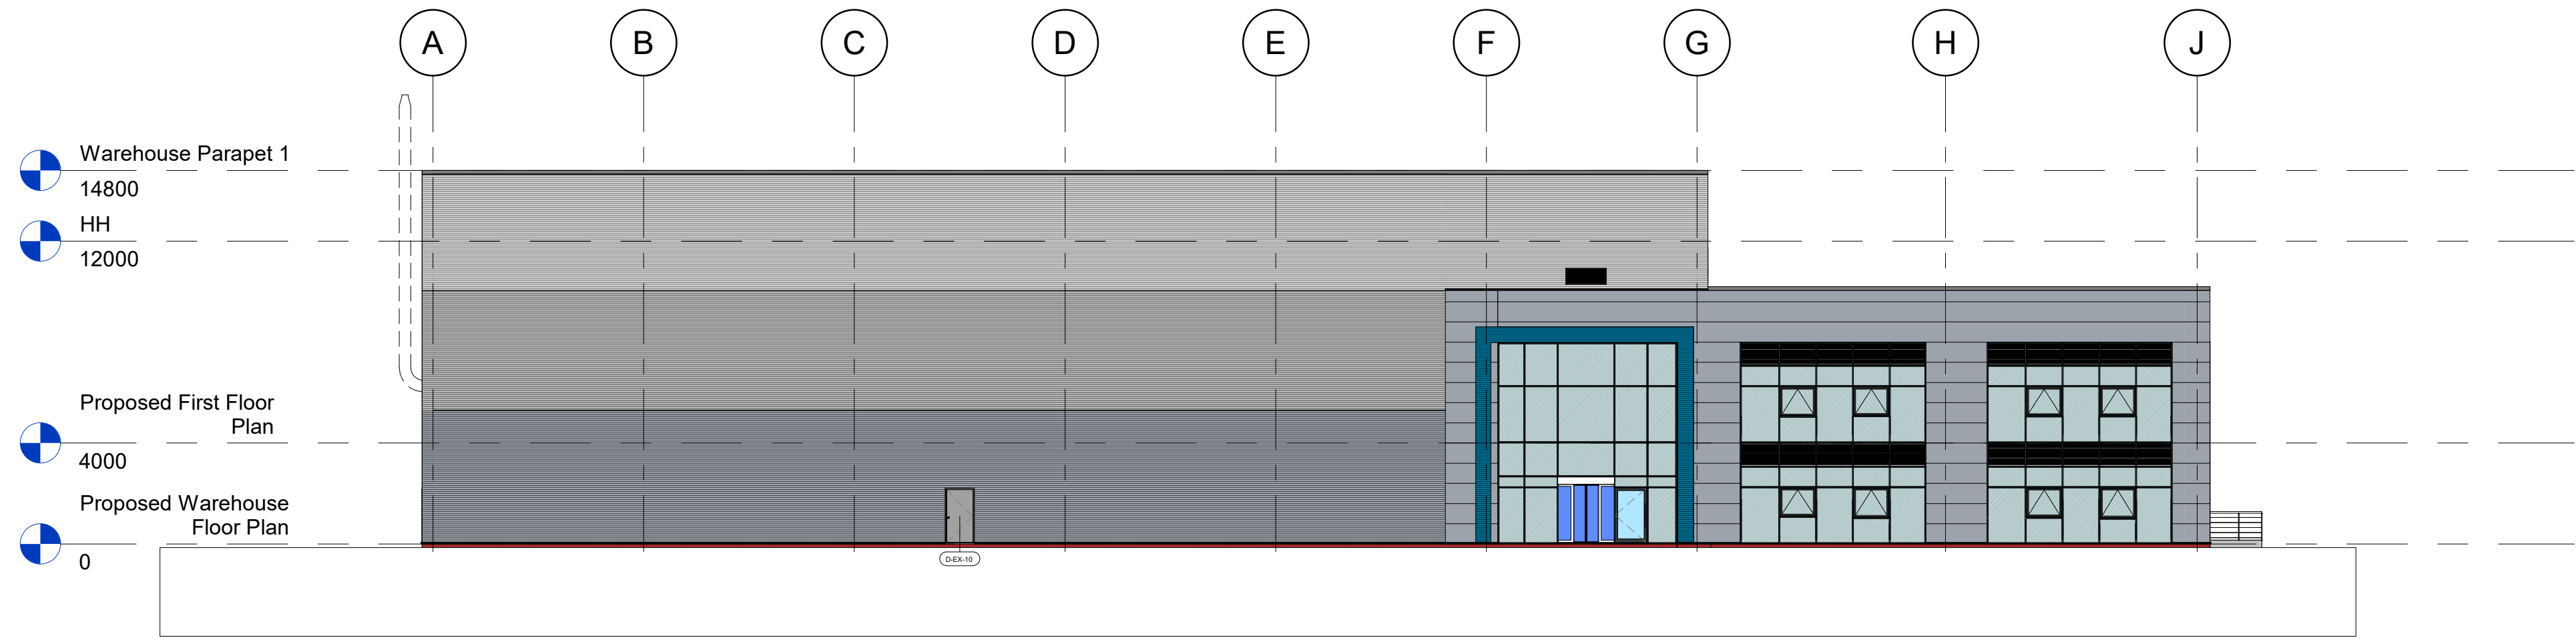


1 South Elevation - Existing
1 : 200

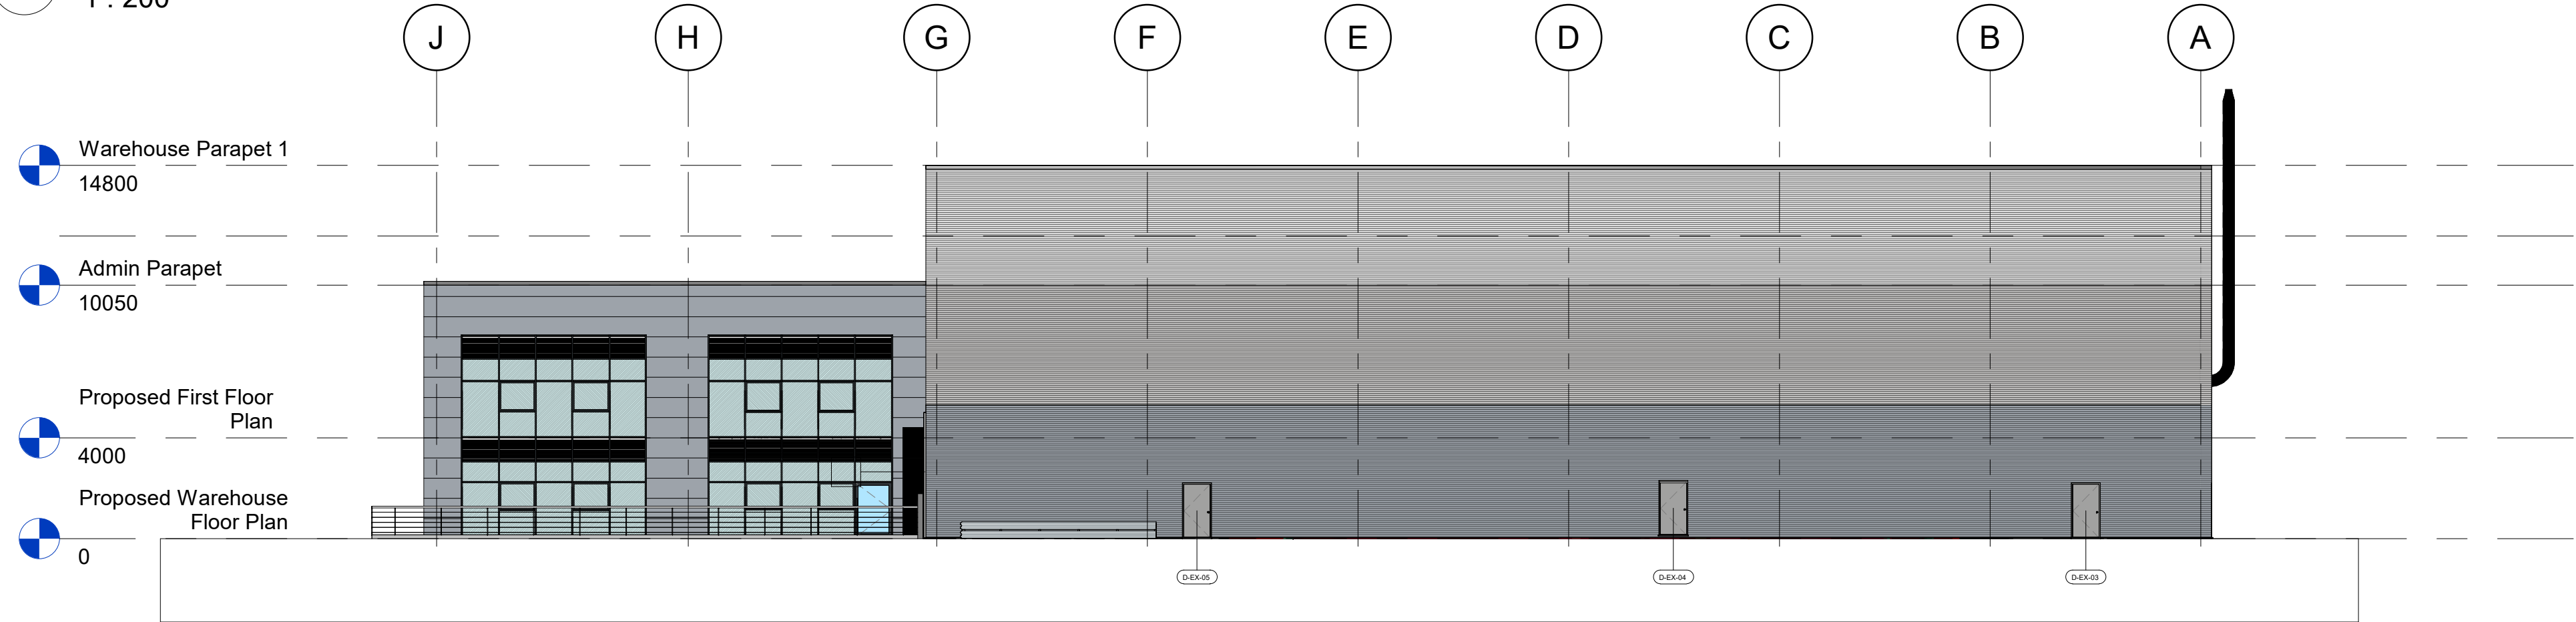

2 North Elevation - Existing
1 : 200

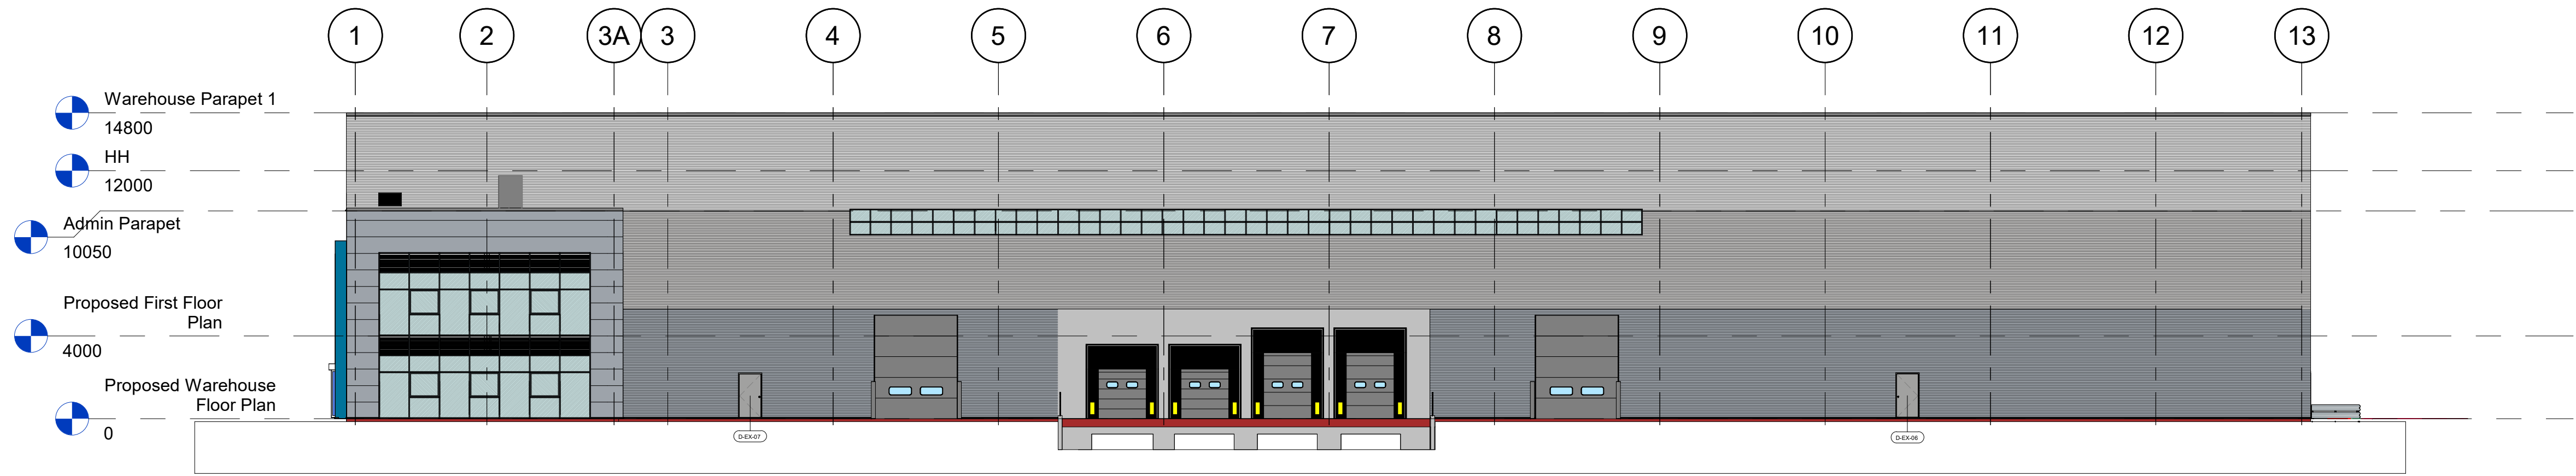

3 East Elevation - Existing
1 : 200

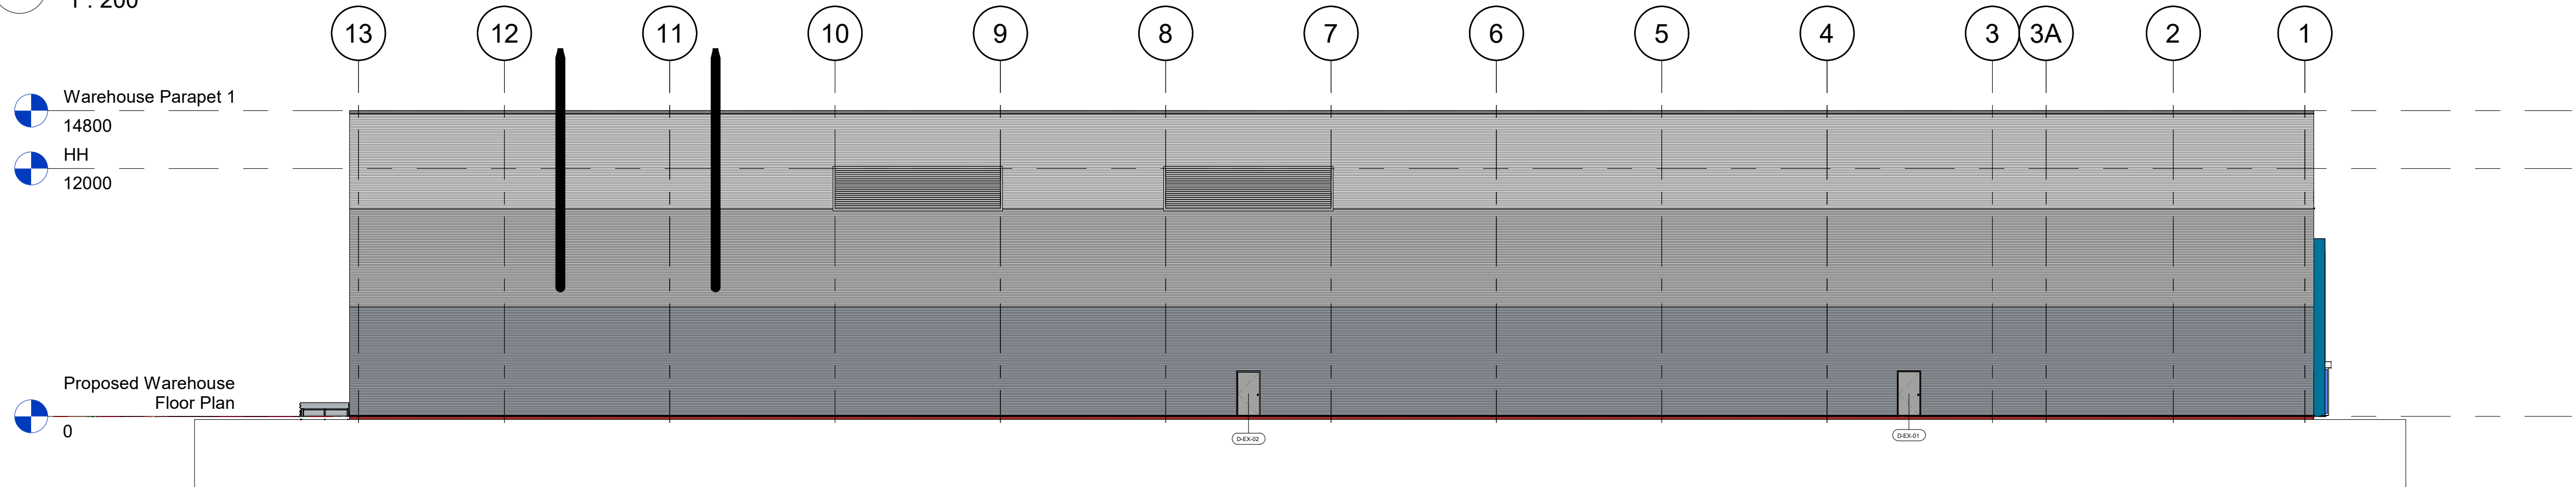

4 West Elevation - Existing
1 : 200

SCALE 1 : 200
0 4 8 12

THIS DRAWING IS COPYRIGHT DIMENSIONS ARE NOT TO BE SCALED FROM THIS DRAWING ELECTRONIC DATA IS NOT TO BE AMENDED / DELETED WITHOUT IMA ARCHITECTS PERMISSION ALL FIXINGS TO BE DESIGNED BY APPROPRIATE SPECIALIST SUB-CONTRACTOR			
DETAIL DRAWINGS AT LARGER SCALE TAKE PRECEDENCE OVER GENERAL ARRANGEMENT DRAWINGS			
Rev	Date	By	Description
P01	16/09/2024	HK	Signage Planning Application

SCHEDULE OF EXTERNAL FACING MATERIALS

- LOUVRE/INFILL PANELS** -POWDER COATED ALUMINIUM, ACOUSTICALLY TREATED, BIRD MESH TO LOUVRES, UNUSED LOUVRES BLANKED OFF INTERNALLY. COLOUR ANTHRACITE (RAL 7016)
- PERSONNEL DOOR** - POLYESTER POWDER COATED,METALLIC SILVER (RAL 9006)
- DELIVERY DOOR** - POLYESTER POWDER COATED,METALLIC SILVER (RAL 9006)
- CAPPING FLASHING** - FEATURE FLASHING TO WAREHOUSE CLADDING TOP TATA COLORCOAT PRISMA ZEUS (METALLIC DARK GREY)
- REVERSED T-JOINT** - FEATURE FLASHING TO WAREHOUSE CLADDING ,TATA COLORCOAT PRISMA, ZEUS (METALLIC DARK GREY)

T&L Construction were the original contractors that carried out the installation of the roof and wall cladding. <https://tlcltd.co.uk/> TEL. 07798 872 898

Please be aware that the landlord may wish for the original contractor to carry out works to existing cladding in order maintain warranty. Please clarify this with the PM.

pal®

ima ARCHITECTS 0116 2781200 www.ima-architects.co.uk 6 Rose Way Blaby Business Park Lutterworth Road Blaby Leicester LE8 4BY	
Project	PAL INTERNATIONAL LTD PROPOSED FIT OUT WORKS BARDON 56, COALVILLE, LE67 1FA
IMA Project No.	224006
Drawing No.	224006-IMA-WH-XX-DR-A-053004
Revision	P01
Status	Planning Issue
Drawing Title	Proposed Signage Existing Elevations
Date	06/11/2023
Scale	As indicated
Sheet Size	A1
Drawn By	HK
Checked By	HR