



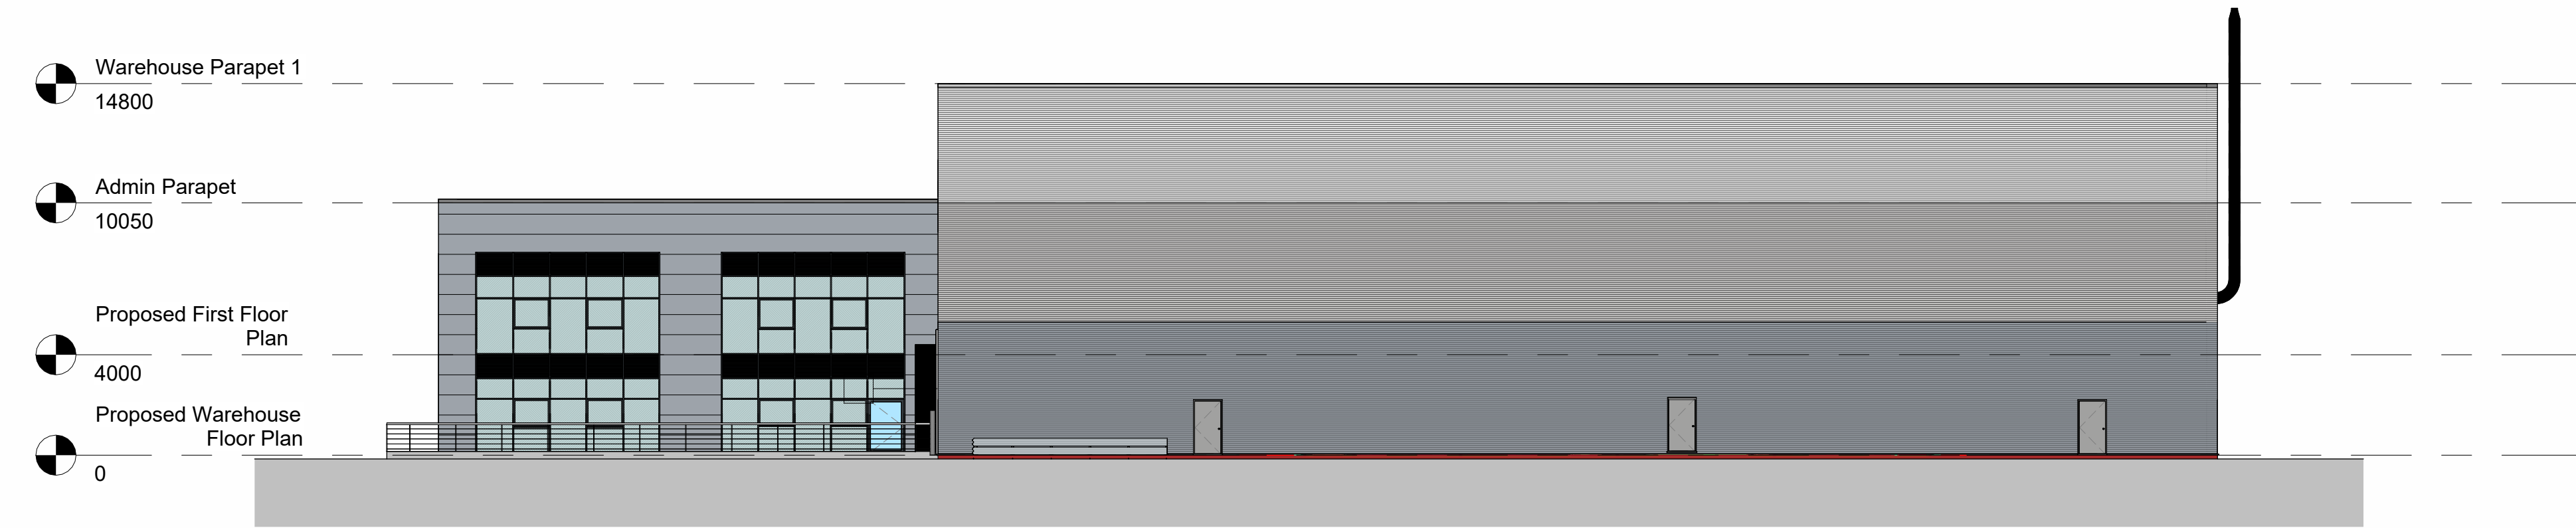


1 South Elevation Signage
1 : 200



2 North Elevation Signage
1 : 200

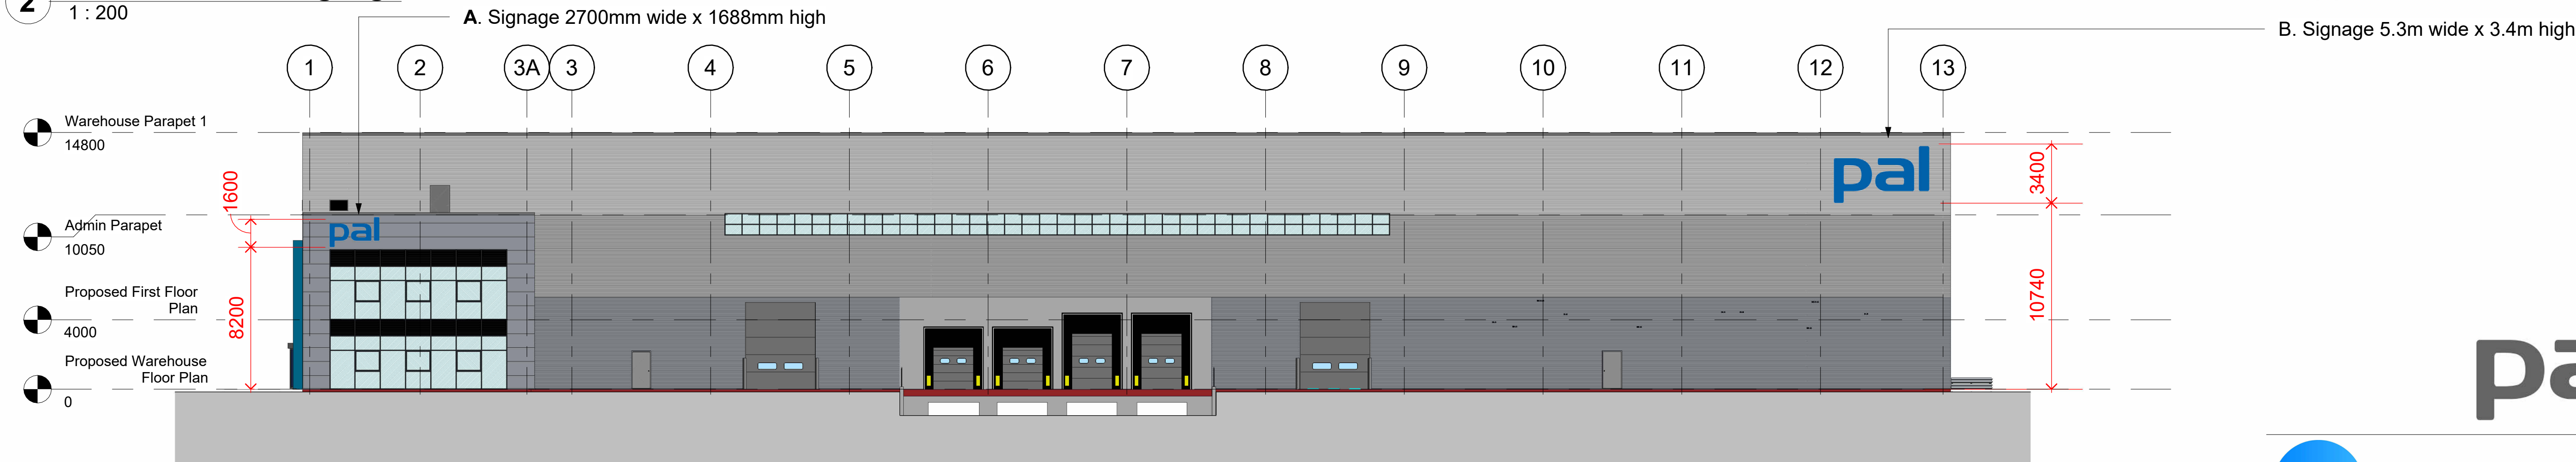

3 East Elevation Signage
1 : 200

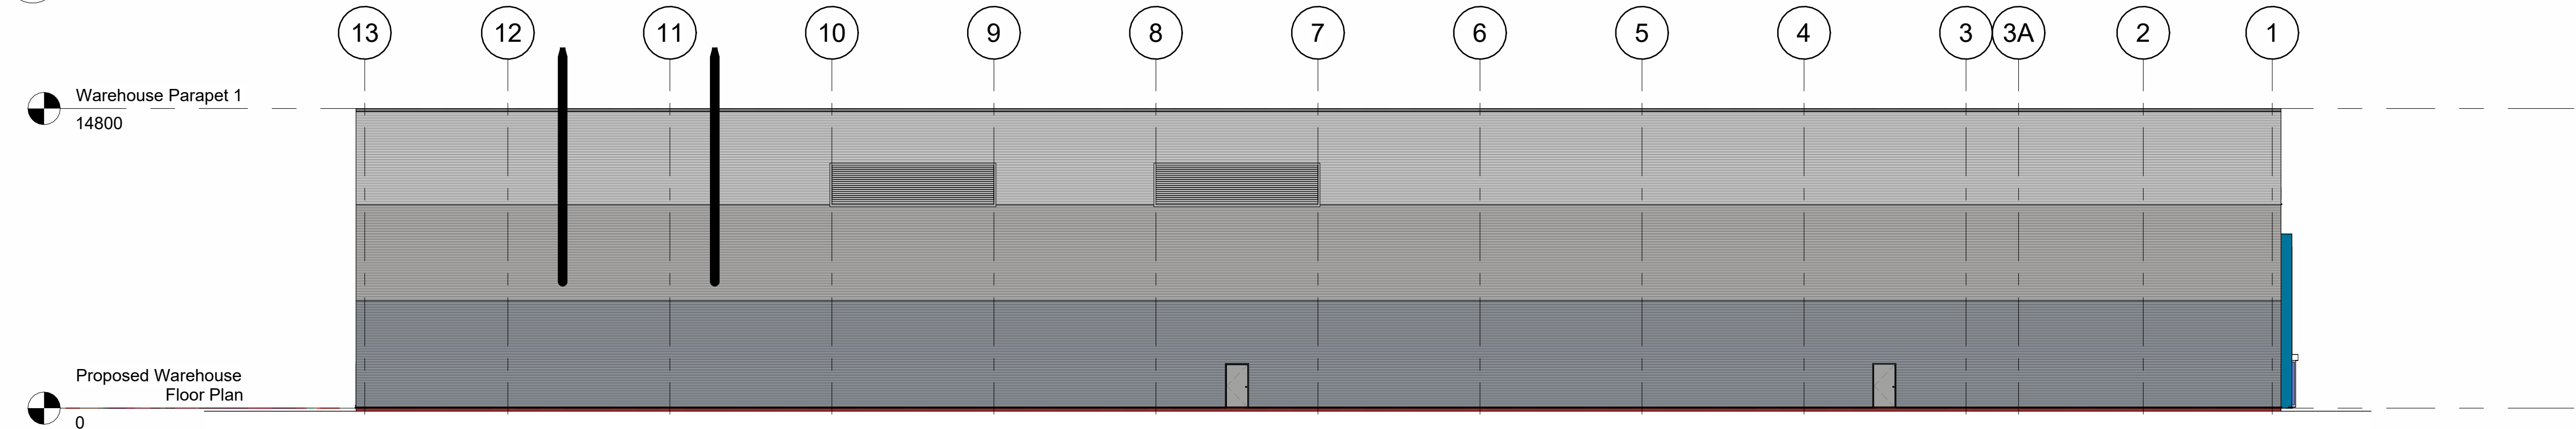

4 West Elevation Signage
1 : 200

SCALE 1 : 200

0 4 8 12

pal®

ima ARCHITECTS

6 Rose Way
Blaby Business Park
Lutterworth Road
Blaby
Leicester
LE8 4BY

0116 2781200
www.ima-architects.co.uk

Project	PAL INTERNATIONAL LTD PROPOSED FIT OUT WORKS BARDON 56, COALVILLE, LE67 1FA
IMA Project No.	224006
Drawing No.	224006-IMA-WH-XX-DR-A-053005
Revision	P02
Status	Planning Issue
Drawing Title	Proposed Signage - Proposed Elevations
Date	16/09/2024
Scale	1 : 200
Sheet Size	A1
Drawn By	HR
Checked By	HR