

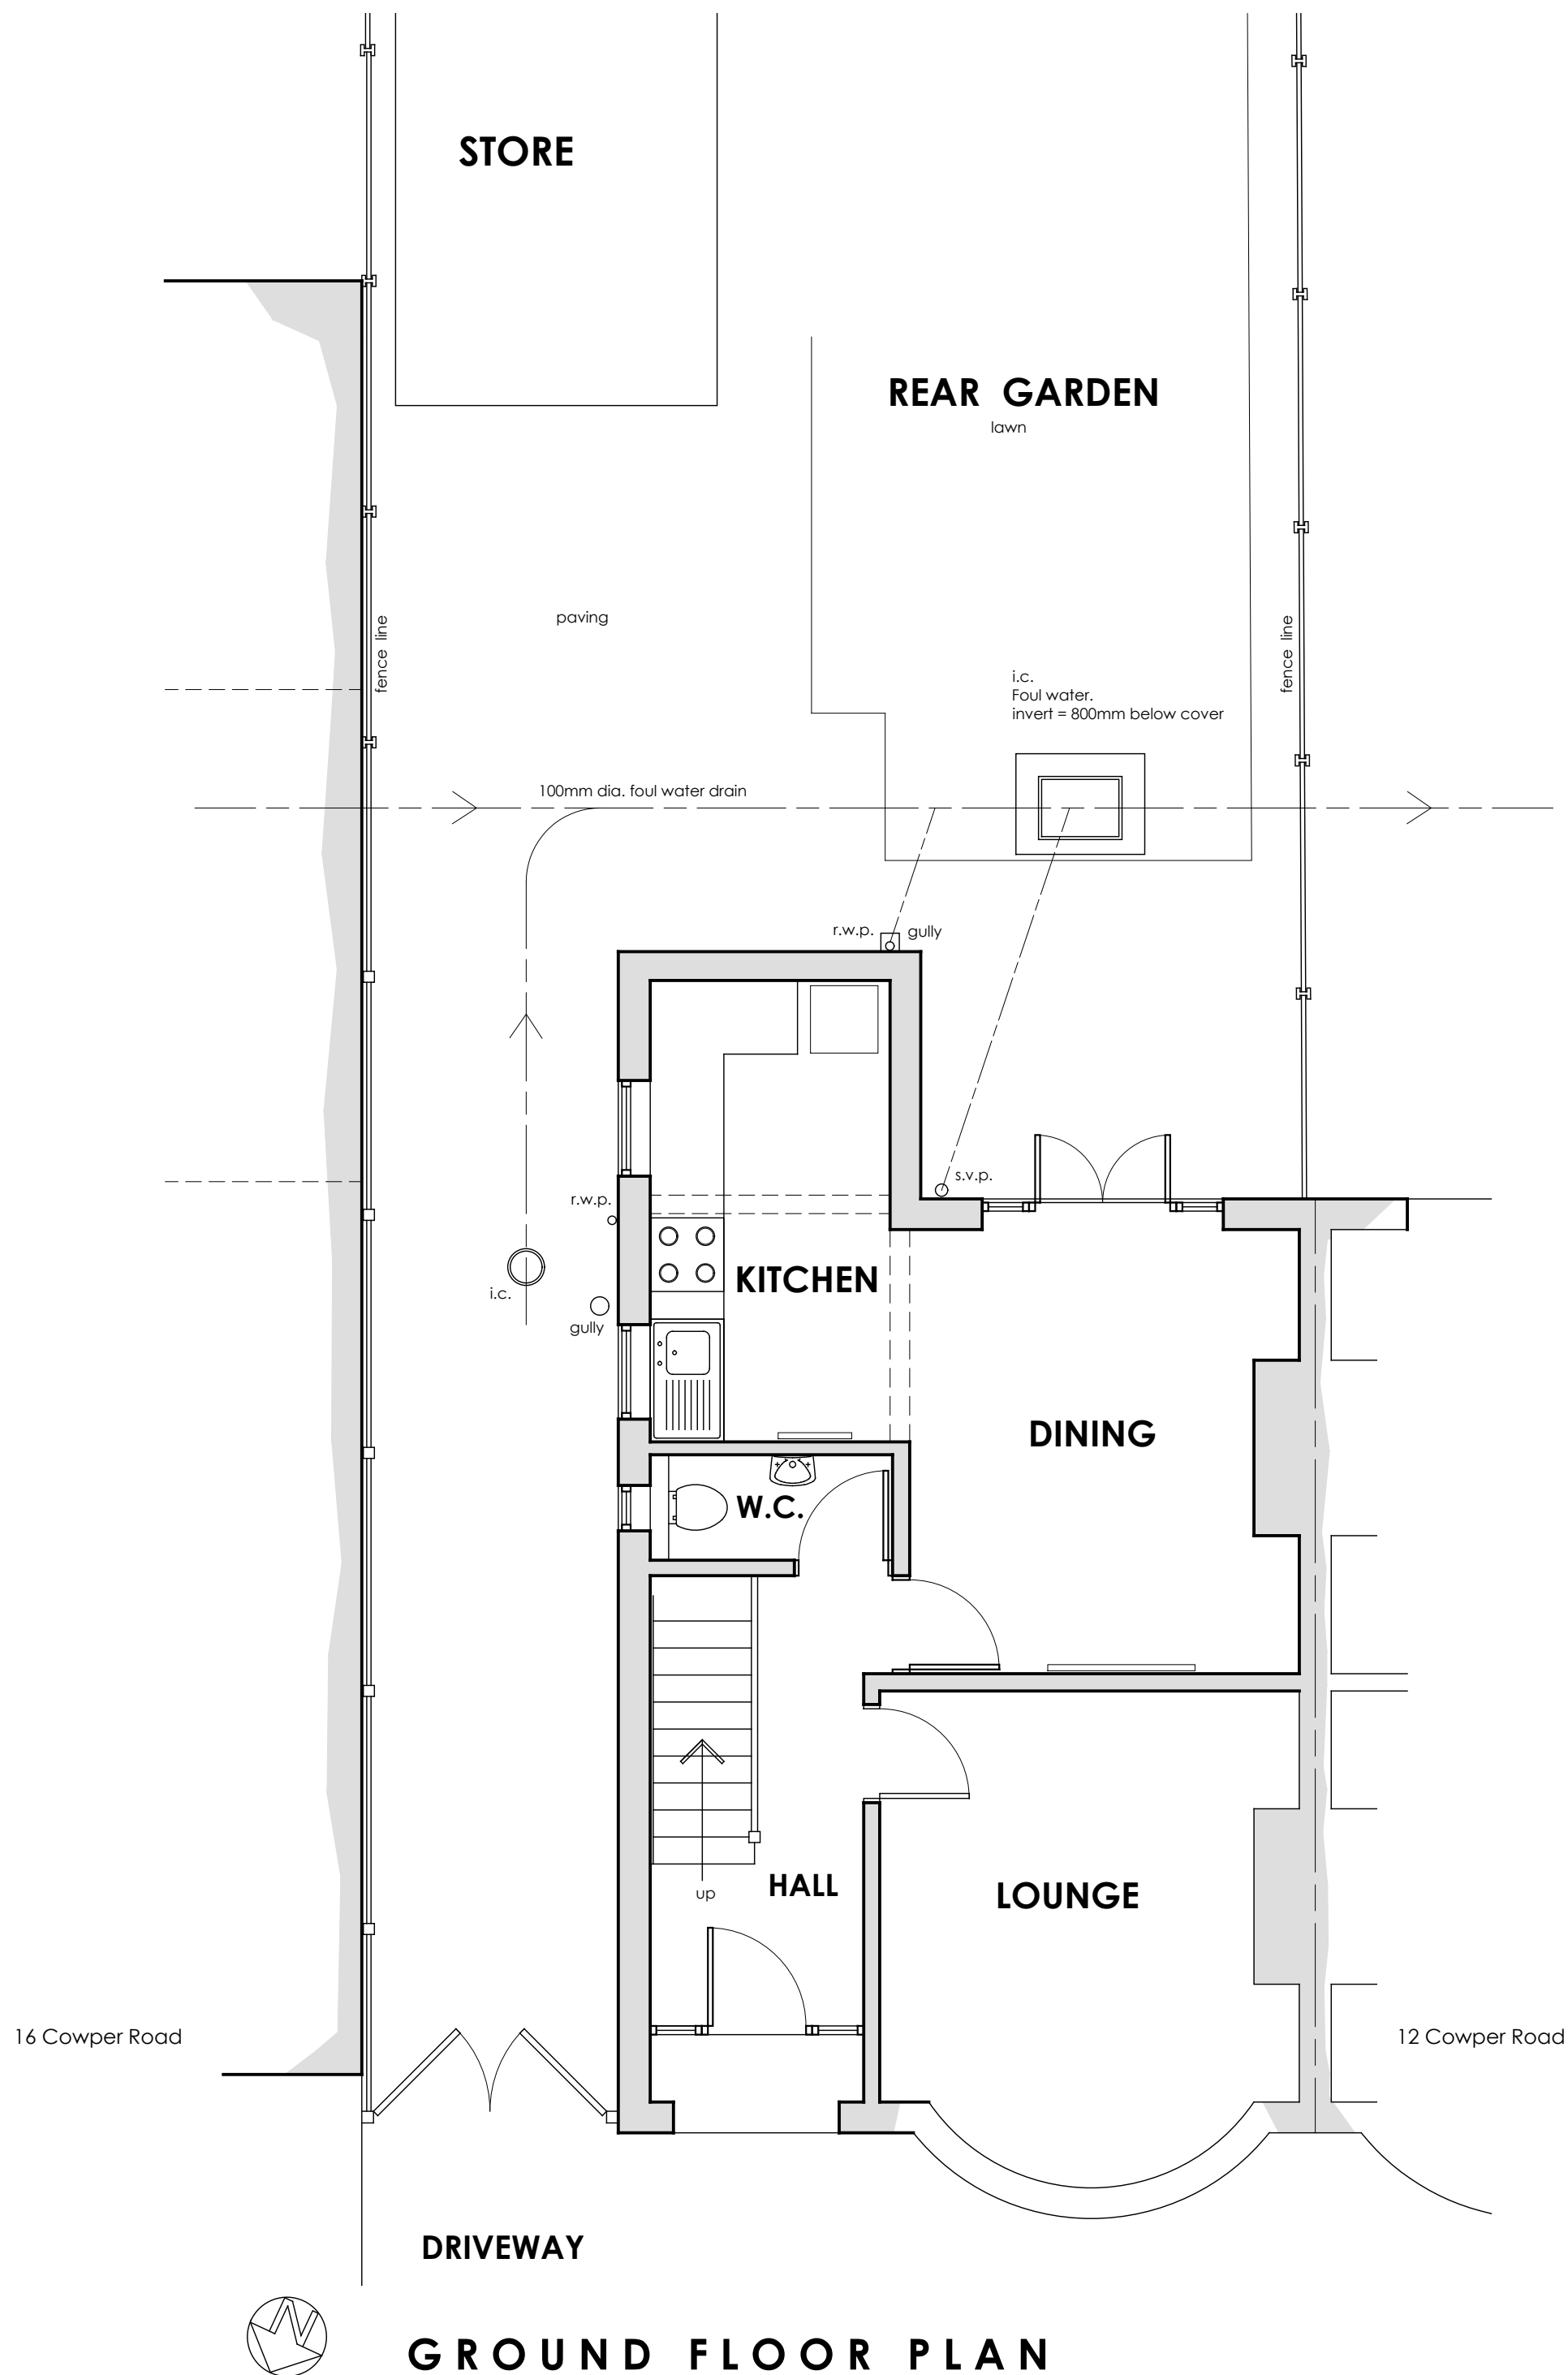


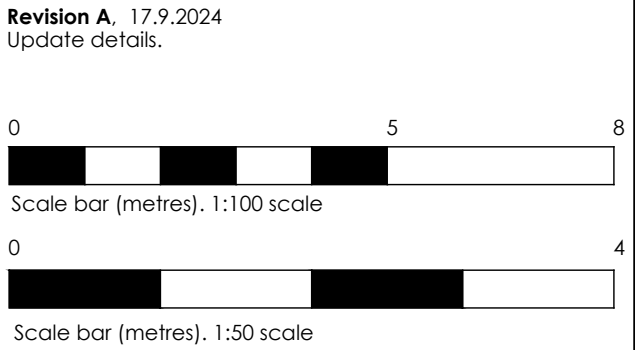

GROUND FLOOR PLAN

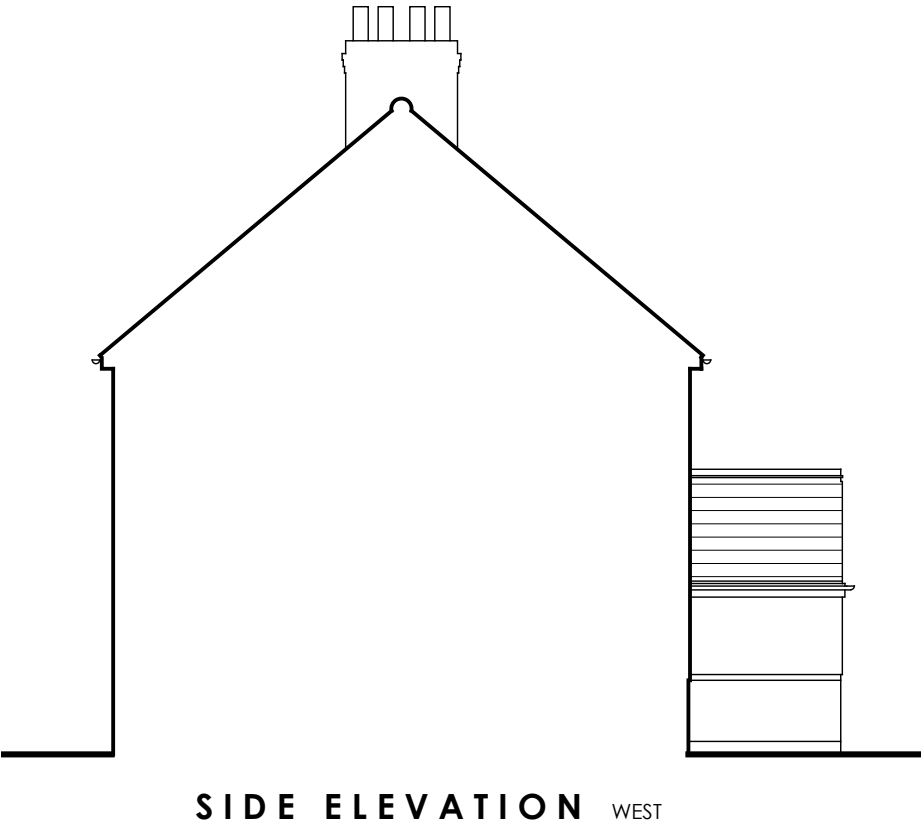

**GRAHAM HARRIS
PARTNERSHIP Ltd.**
ARCHITECTURAL SERVICES
11 RIDGEWAY, LITTLETHORPE, LEICESTERSHIRE LE19 2JJ
PHONE: (0116) 275 2275
EMAIL: gra.h@btinternet.com
WEB: grahamharrispartnership.com

Plan of property

EXISTING LAYOUT DRAWING

**14 Cowper Road
Burbage
Hinckley
LE10 2LP**

DRAWING No. 6426 / G / 5 A	SCALE 1:50 & 1:100 @ A2
DRAWN BY R.H.	DATE 21.6.2024