


No	Note
1.	ONLY TO BE SCALED WHEN PRINTED AT A1
2.	All dimensions in mm unless indicated.
3.	Plans should be checked by the client, structural engineer and building control, no responsibility will be given to the designer.

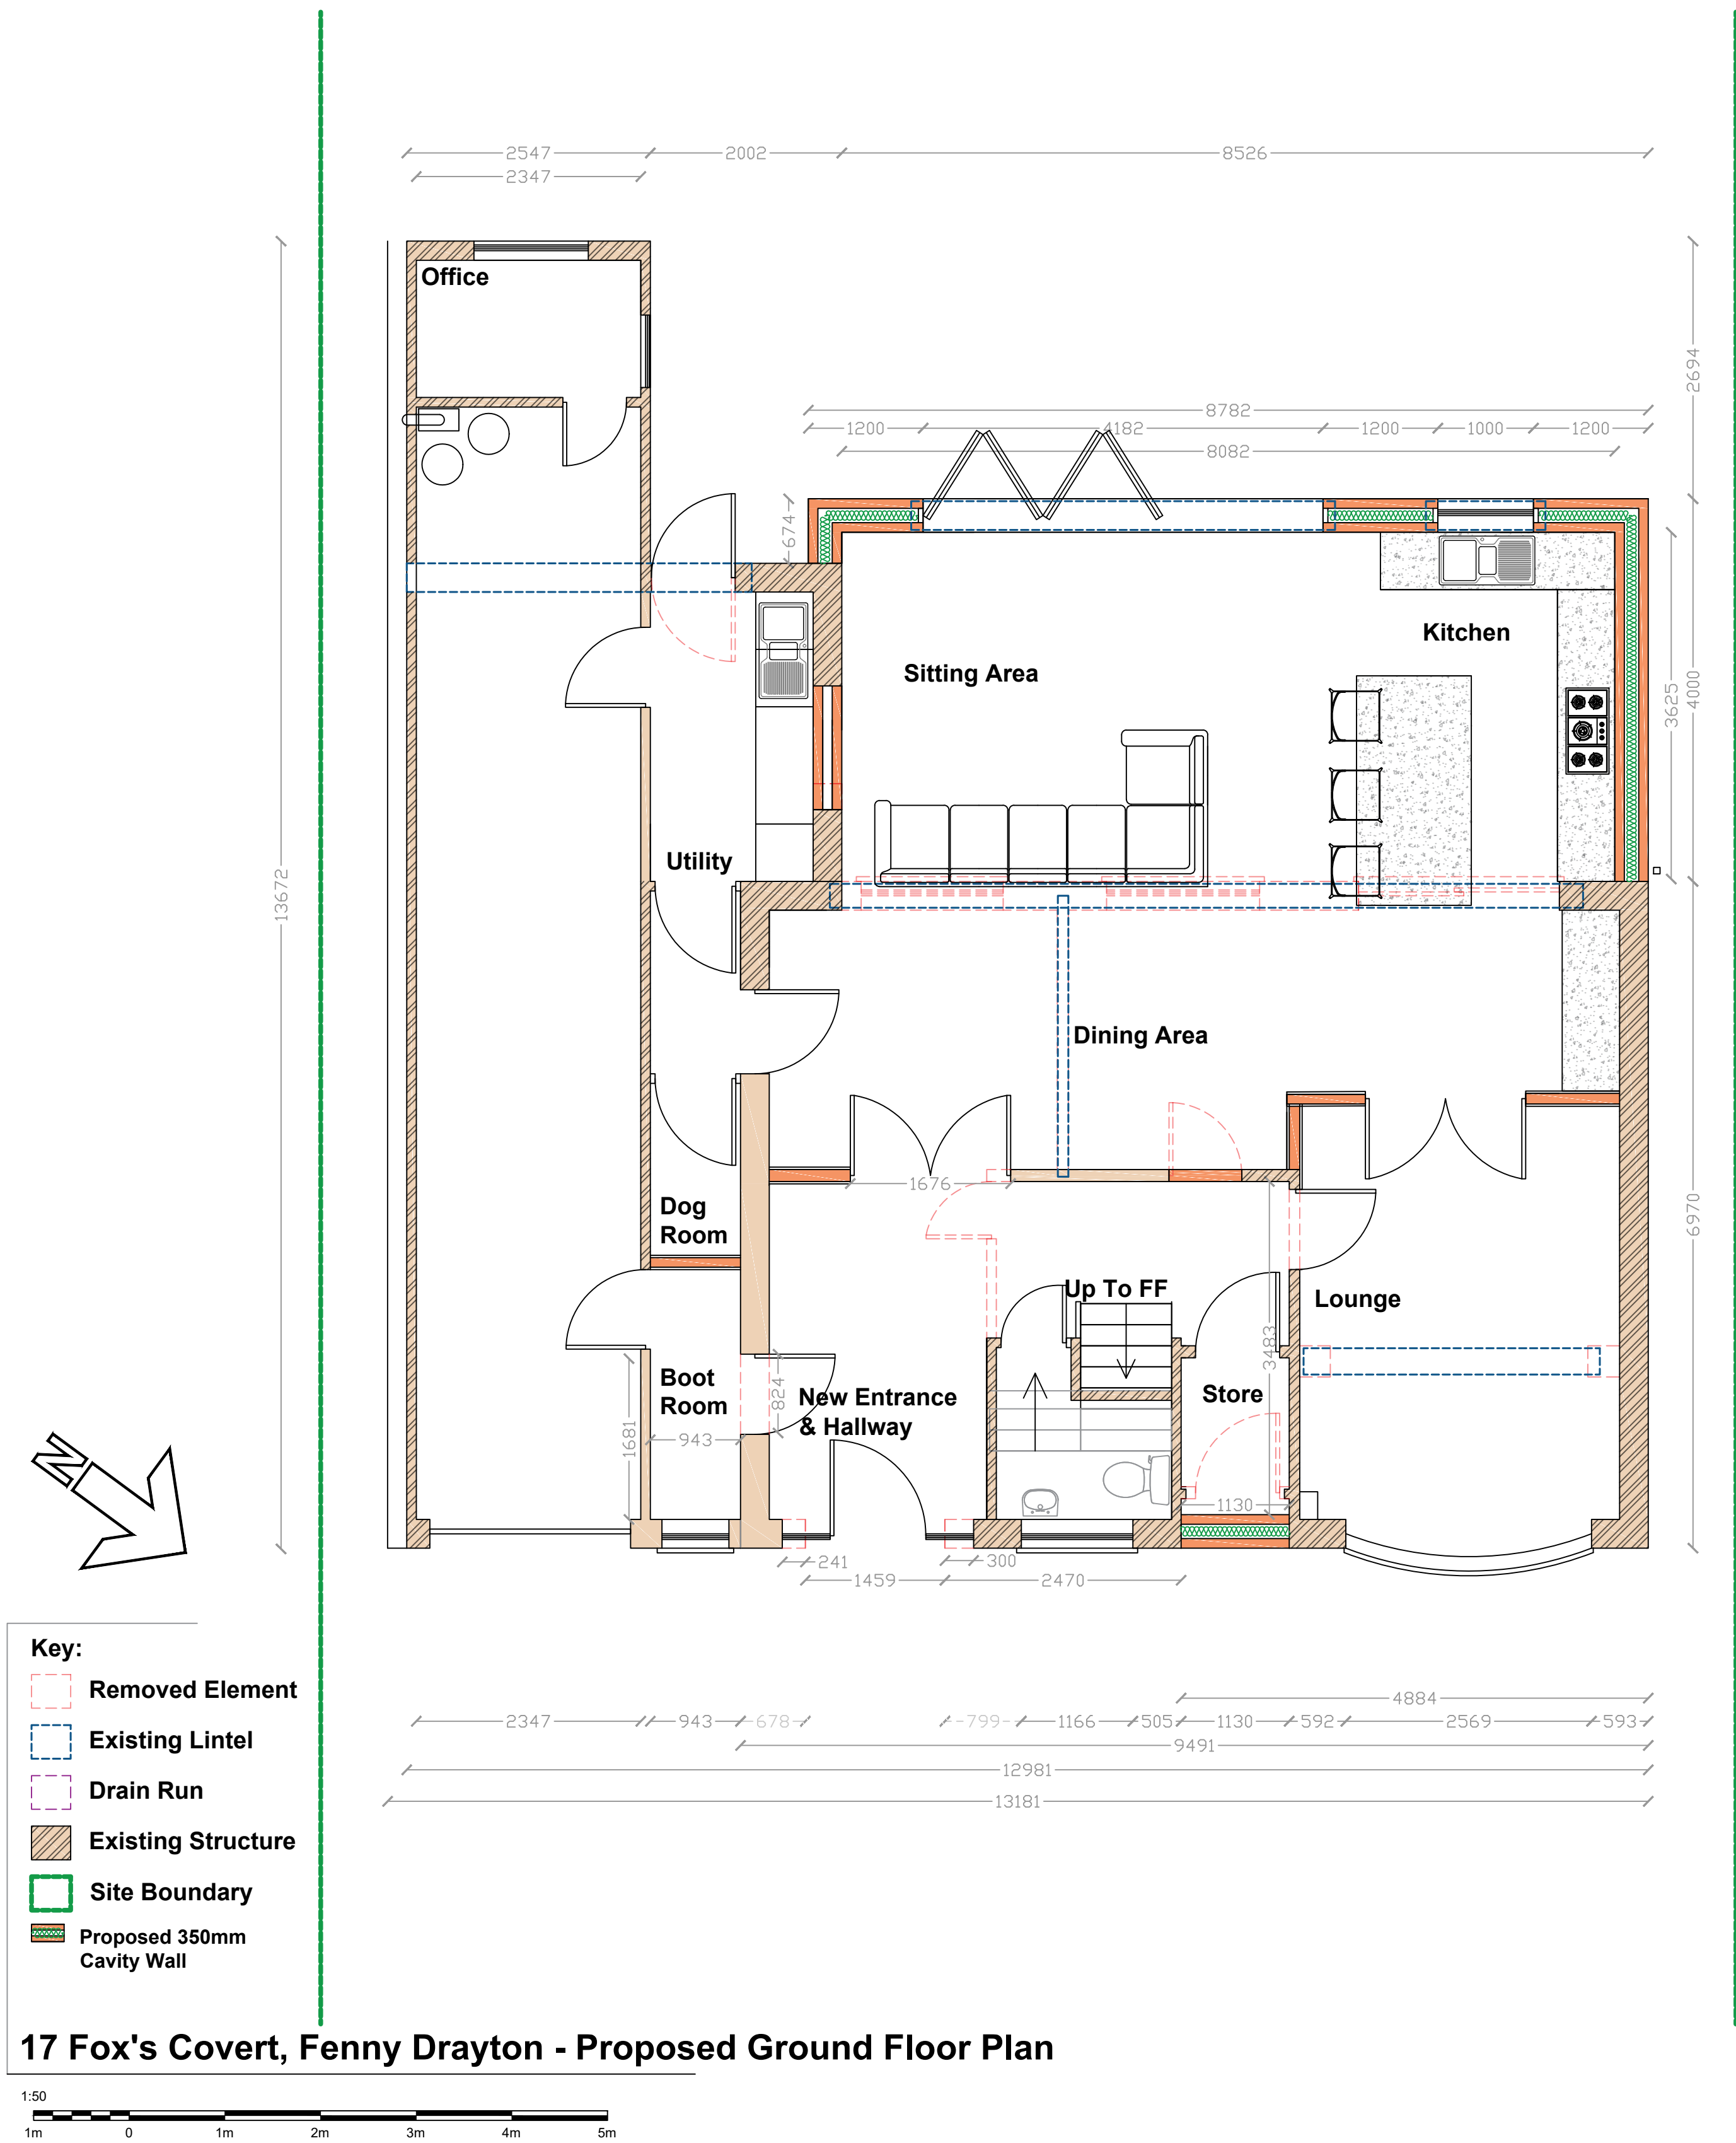

Rev	By	Date	Description	Chk'd	
Ladbury Architectural Design WILLIAM LADBURY 11 SEDGEMERE ROAD MARKET BOSWORTH CV13 0AY TEL : 07841354894 william@ladburyad.com					
Project: 17 FOX'S COVERT FENNY DRAYTON					
Drawing Title: PROPOSED FLOOR PLAN					
A1					
Drawn	Chk'd	Appd	Status	Date	
WLADBURY			PLANS	25.04.2025	
				Scale @ A1 1:50	
Drawing No: 17FOX-PS25-2					
Rev					