




- | No | Note |
|----|---|
| 1. | ONLY TO BE SCALED WHEN PRINTED AT A1 |
| 2. | All dimensions in mm unless indicated. |
| 3. | Plans should be checked by the client, structural engineer and building control, no responsibility will be given to the designer. |

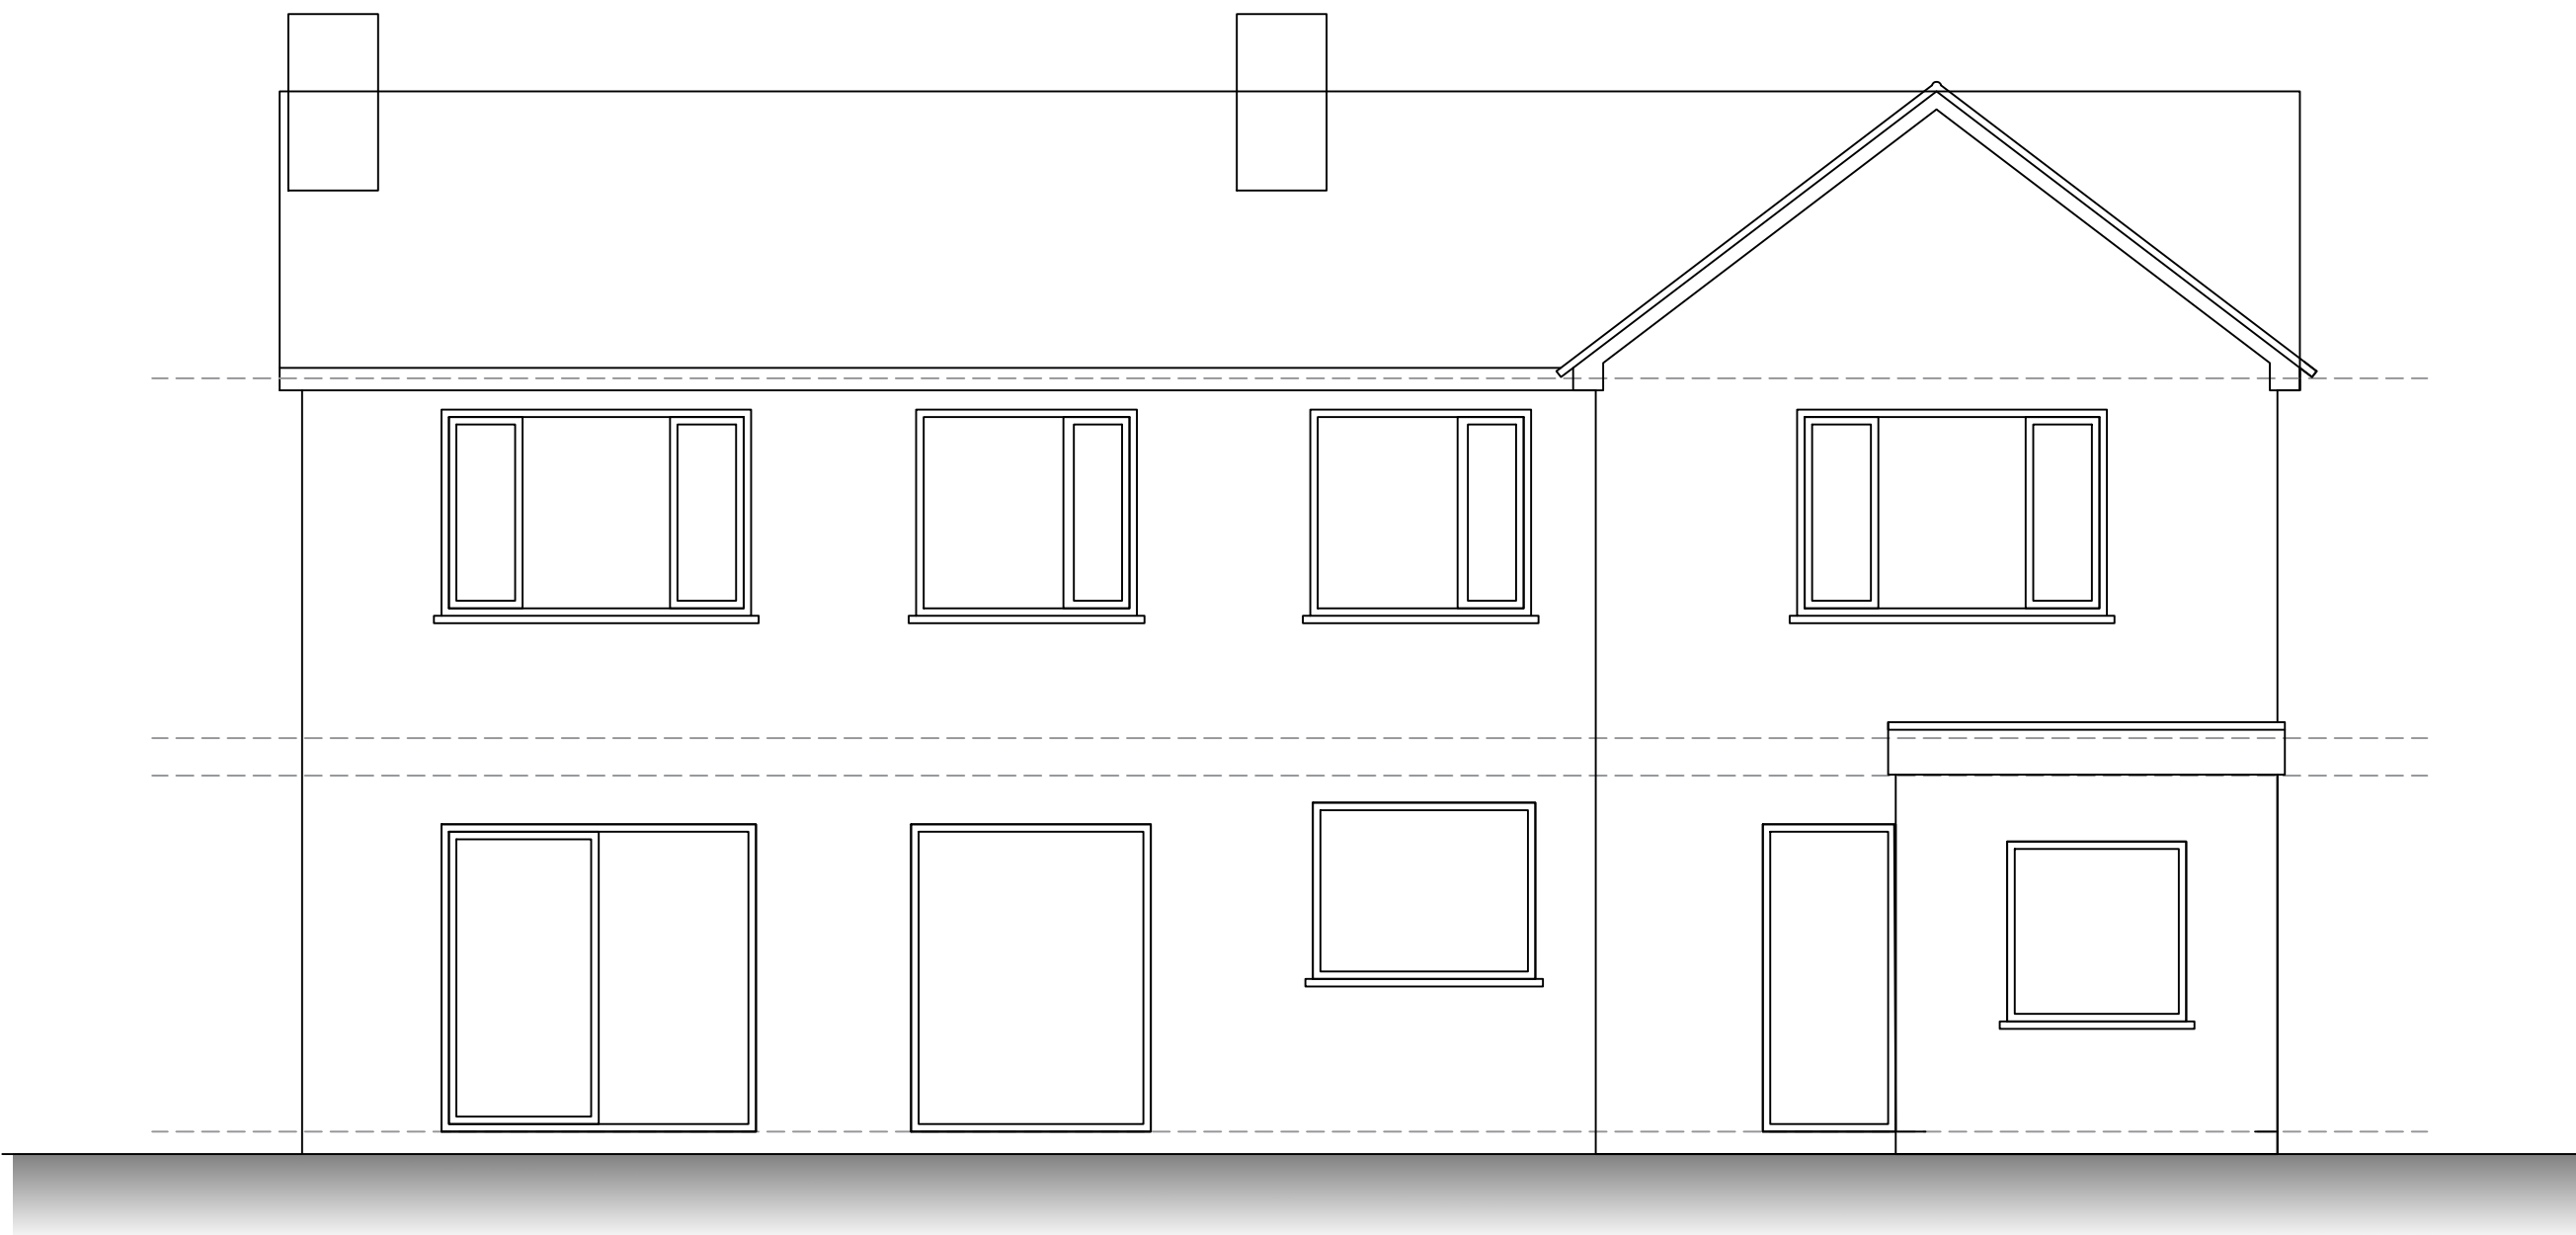


17 Fox's Covert - Existing Rear Elevation

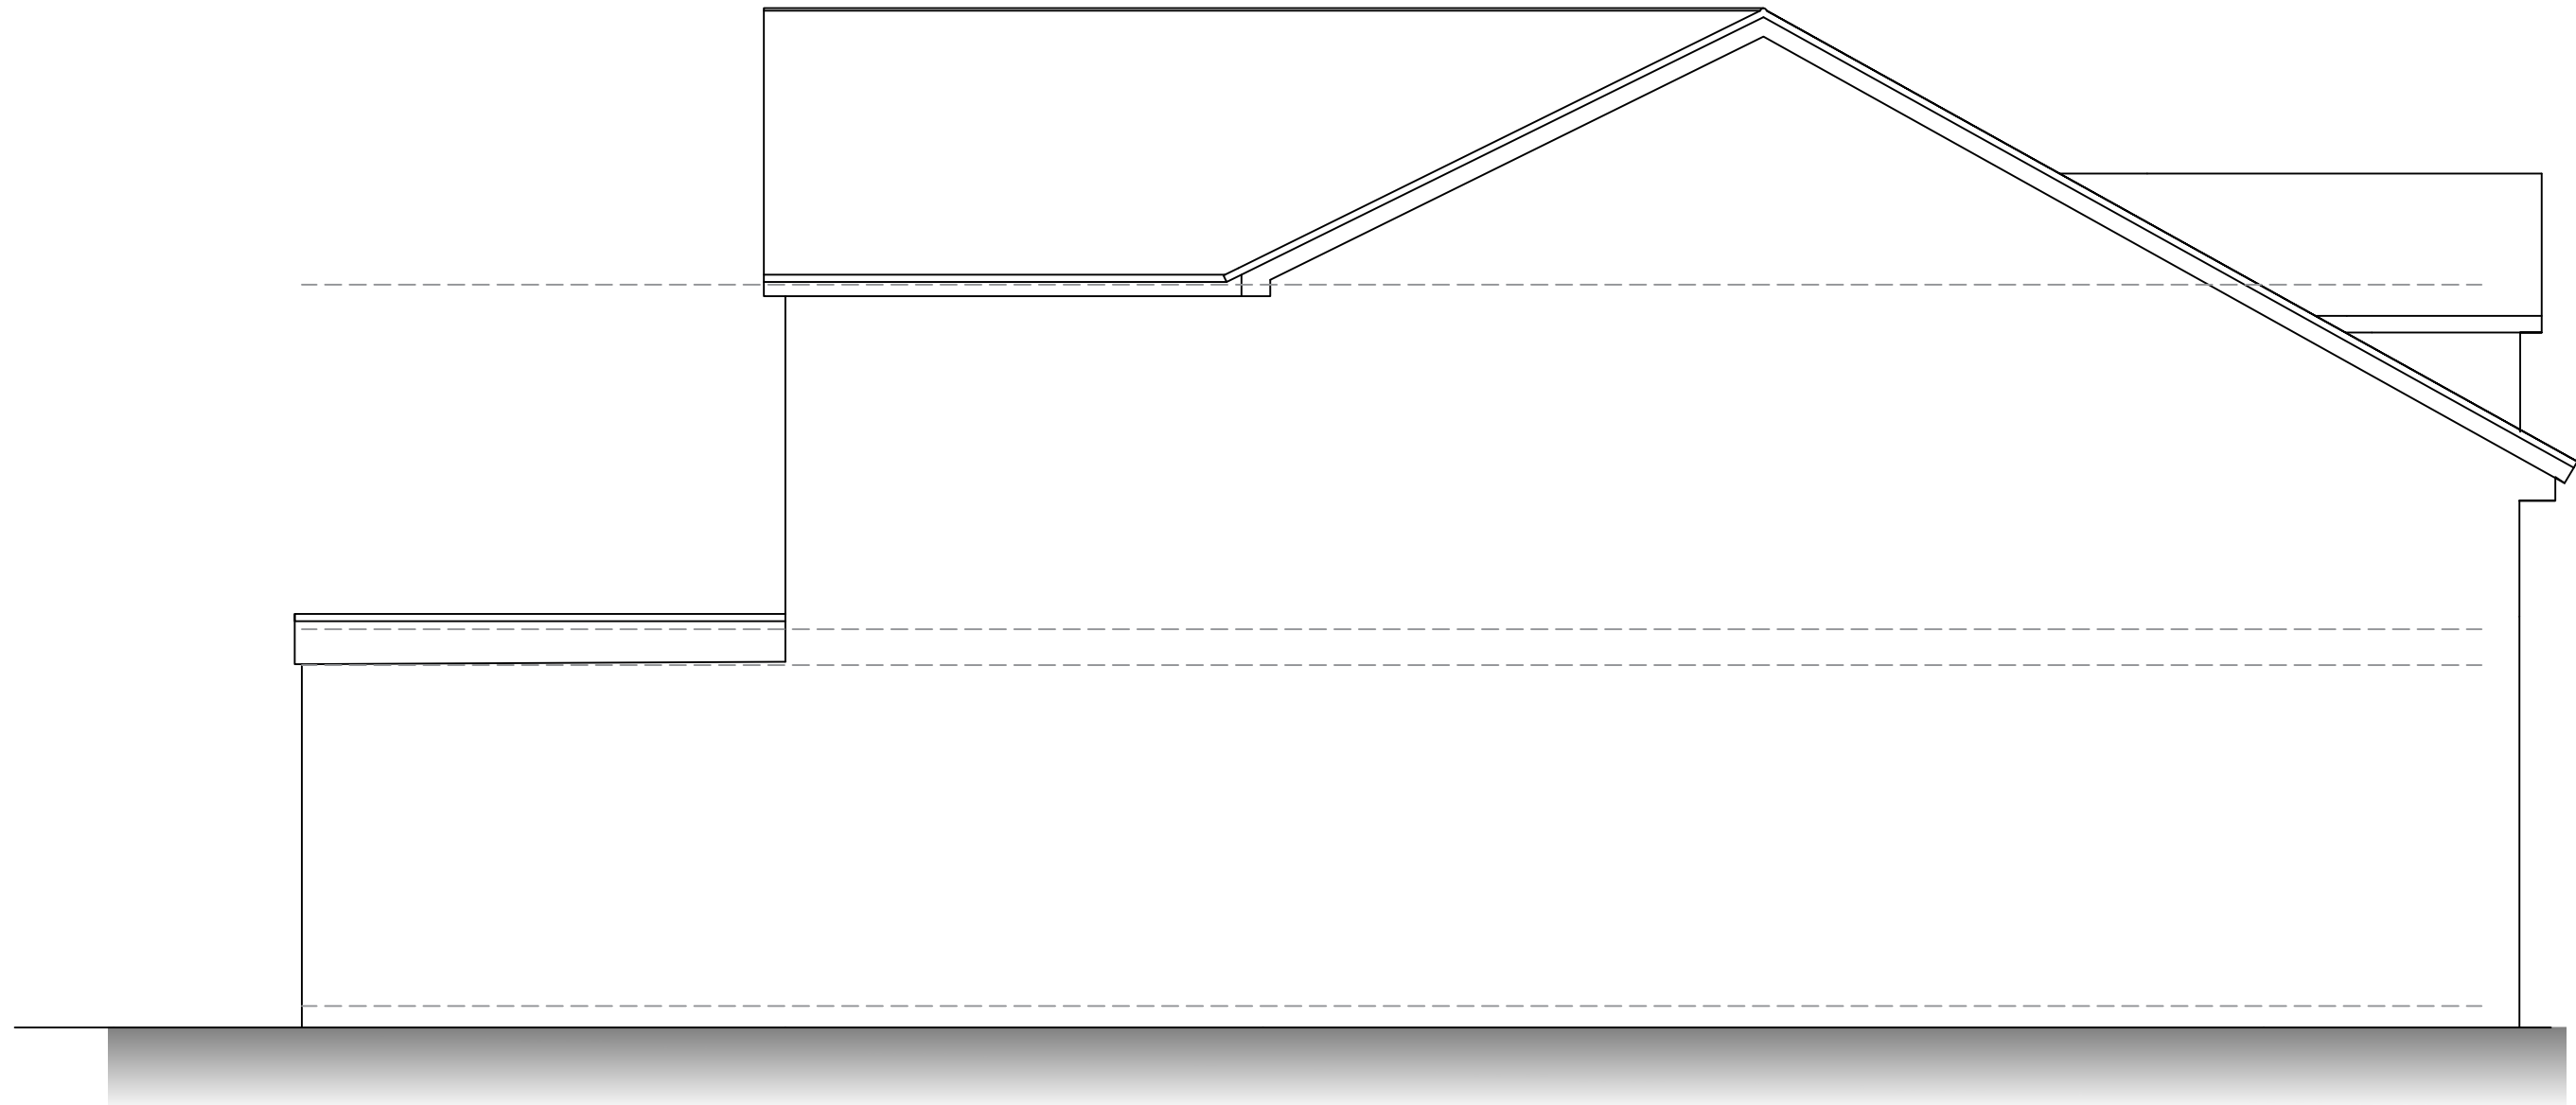

17 Fox's Covert - Existing Side Elevation

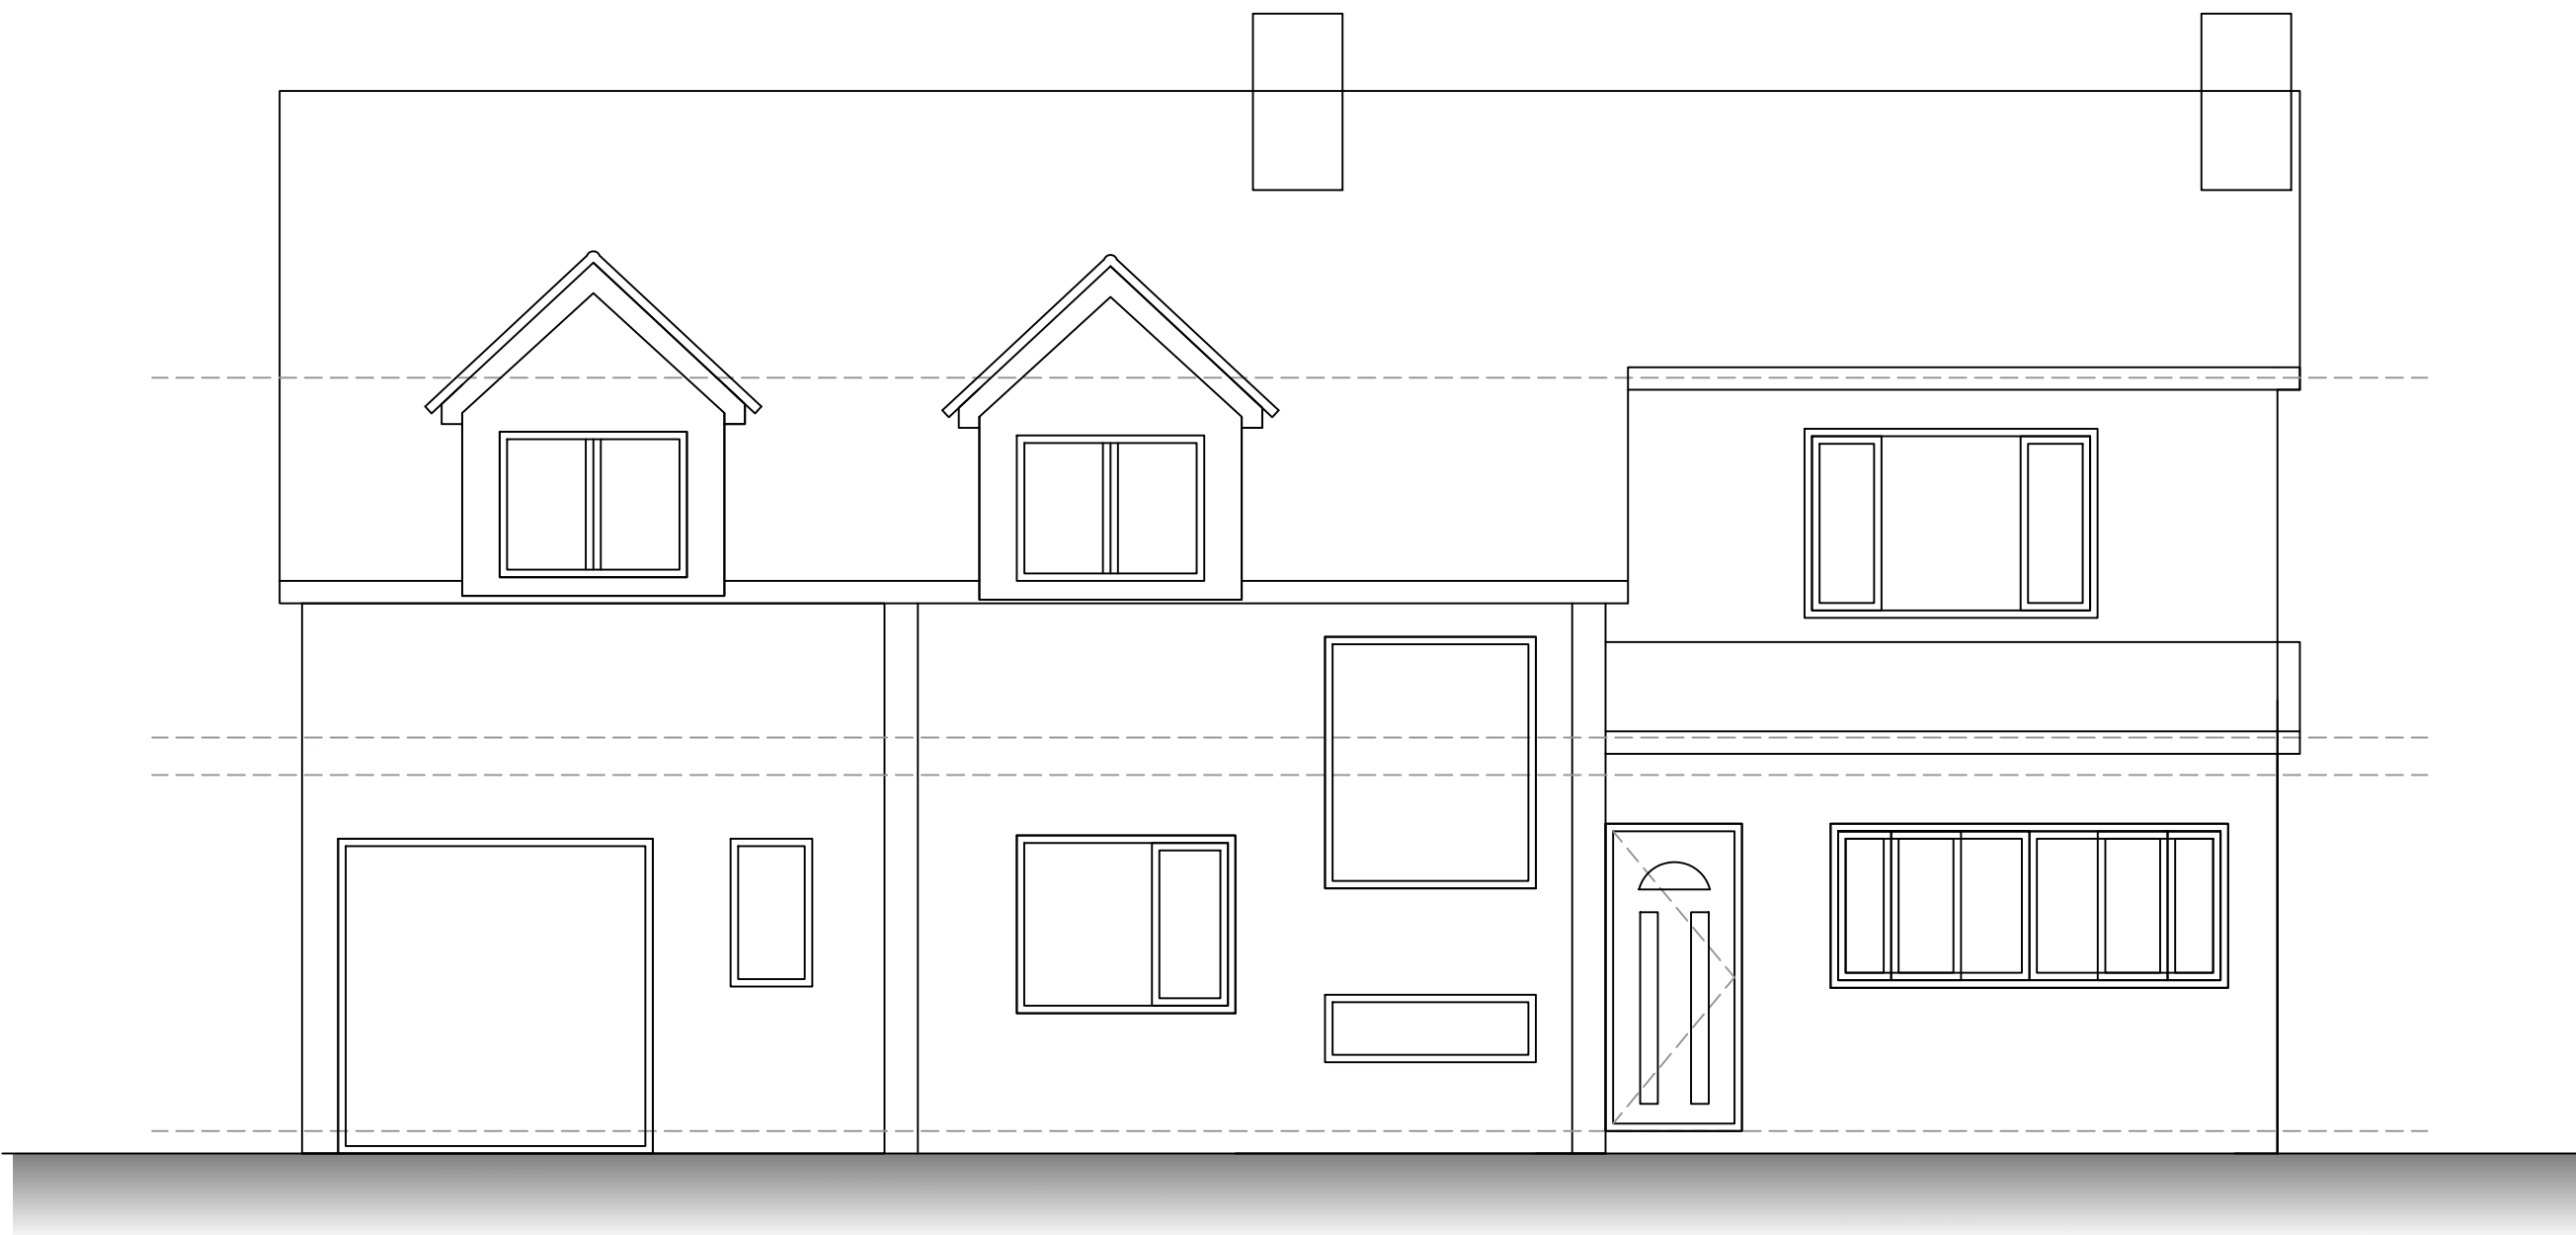

17 Fox's Covert - Existing Front Elevation

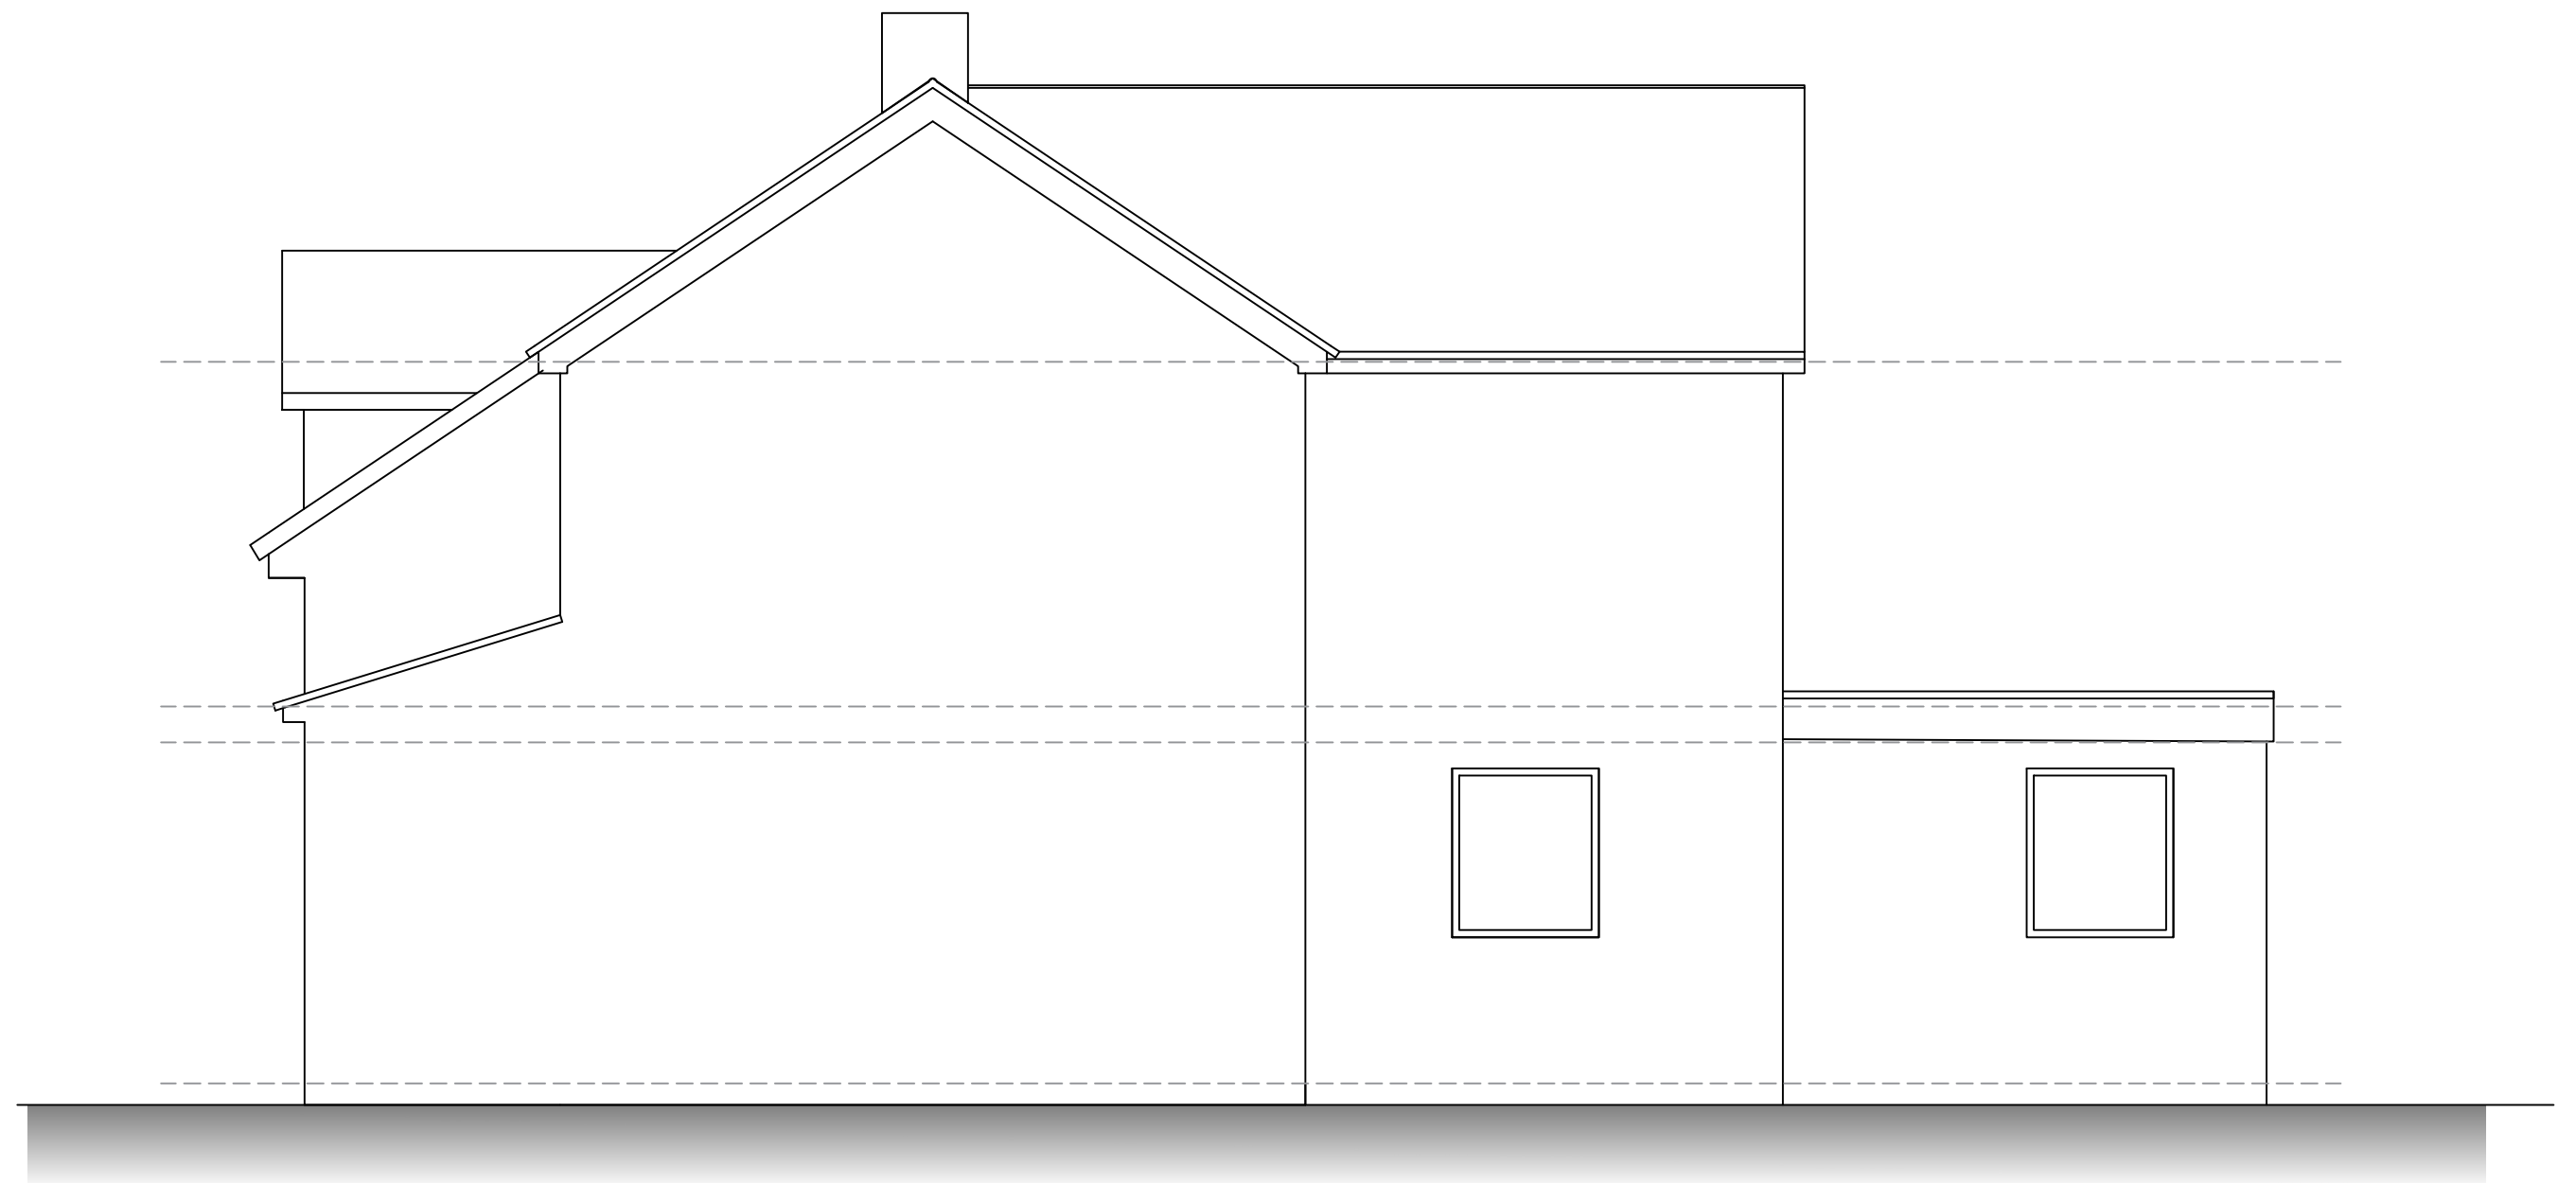

17 Fox's Covert - Existing Side Elevation



Rev	By	Date	Description	Chk'd
			Ladbury Architectural Design WILLIAM LADBURY 11 SEDGEMERE ROAD MARKET BOSWORTH CV13 0AY TEL : 07841354894 william@ladburyad.com	
Project: 17 FOX'S COVERT FENNY DRAYTON				
Drawing Title: EXISTING ELEVATIONS				
A1				
Drawn	Chk'd	Appd	Status	Date
WLADBURY			PLANS	25.04.2025
Scale @ A1			1:50	
Drawing No: 17FOX-PS25-3				
Rev				