




- | No | Note |
|----|---|
| 1. | ONLY TO BE SCALED WHEN PRINTED AT A1 |
| 2. | All dimensions in mm unless indicated. |
| 3. | Plans should be checked by the client, structural engineer and building control, no responsibility will be given to the designer. |




17 Fox's Covert - Proposed Rear Elevation

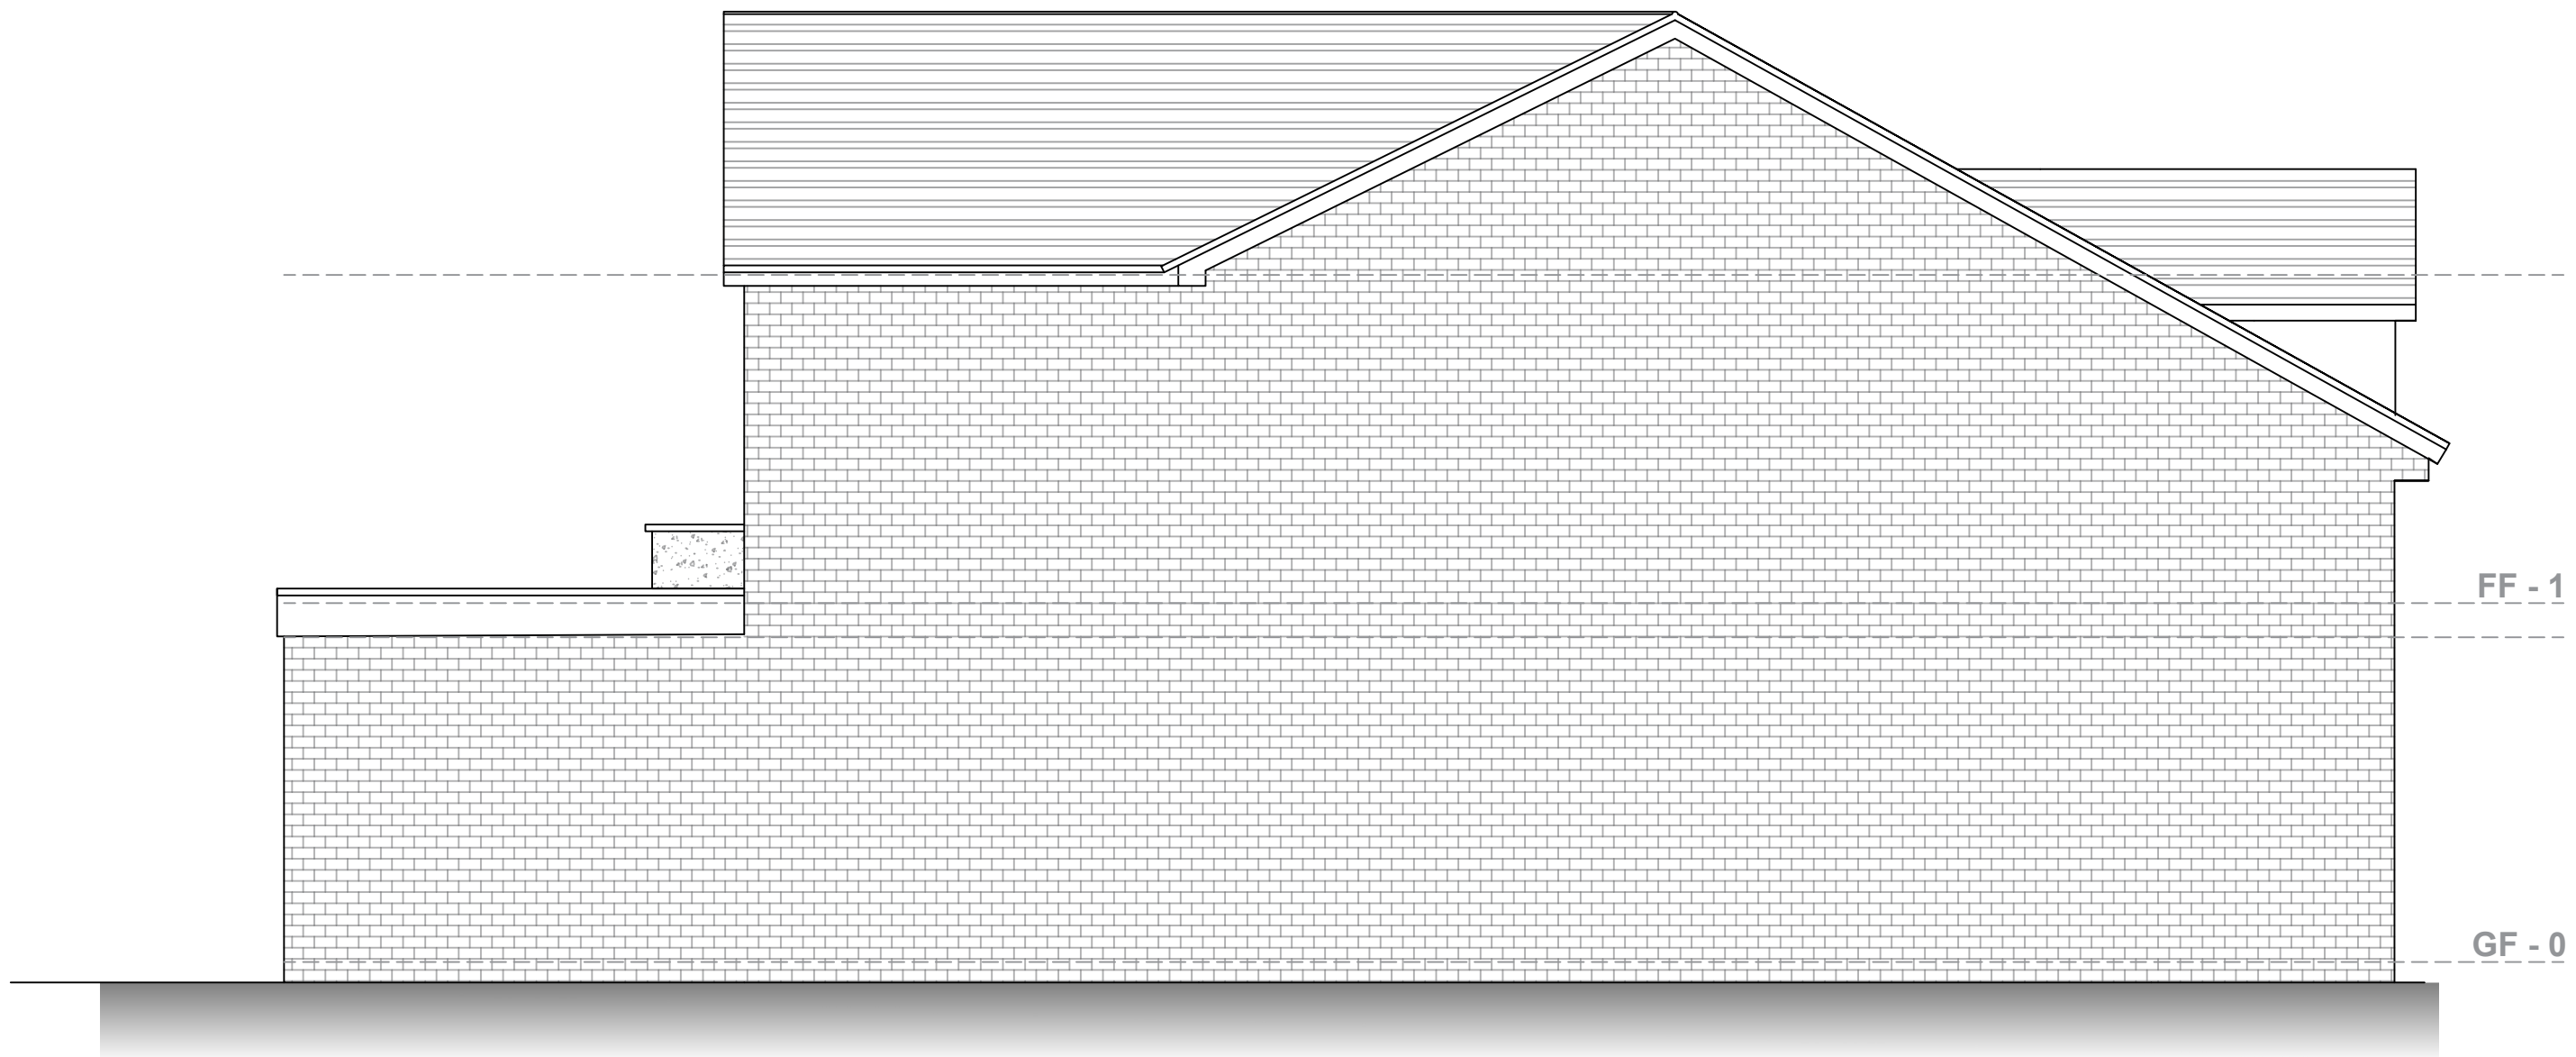

17 Fox's Covert - Proposed Side Elevation

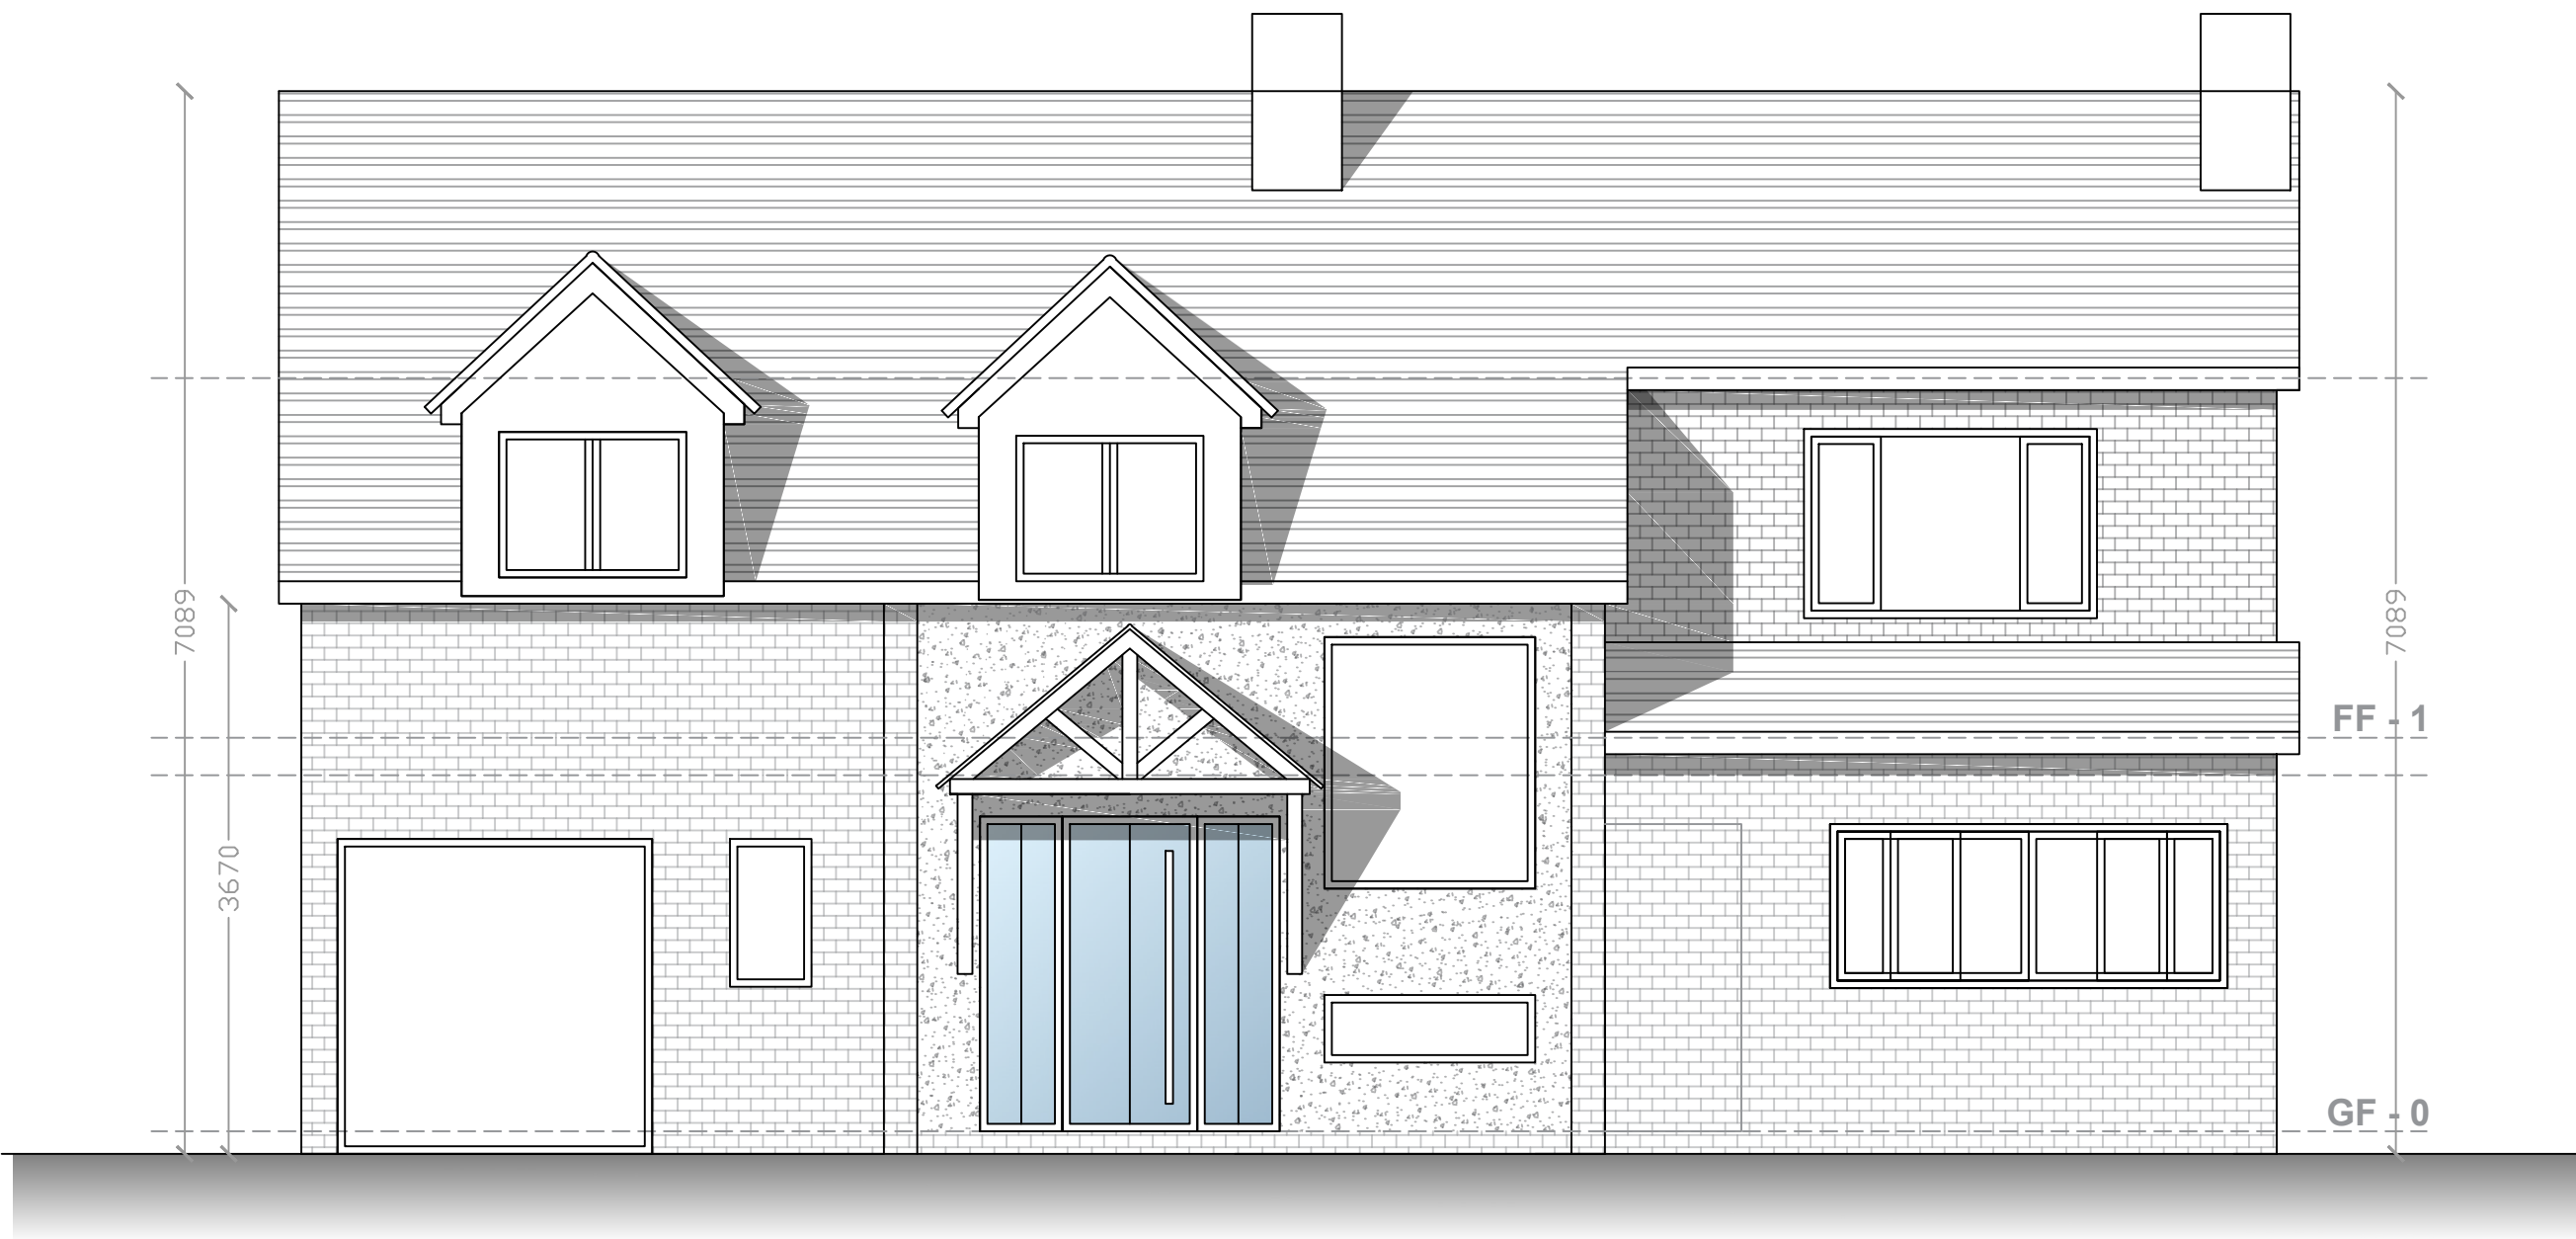 

17 Fox's Covert - Proposed Front Elevation

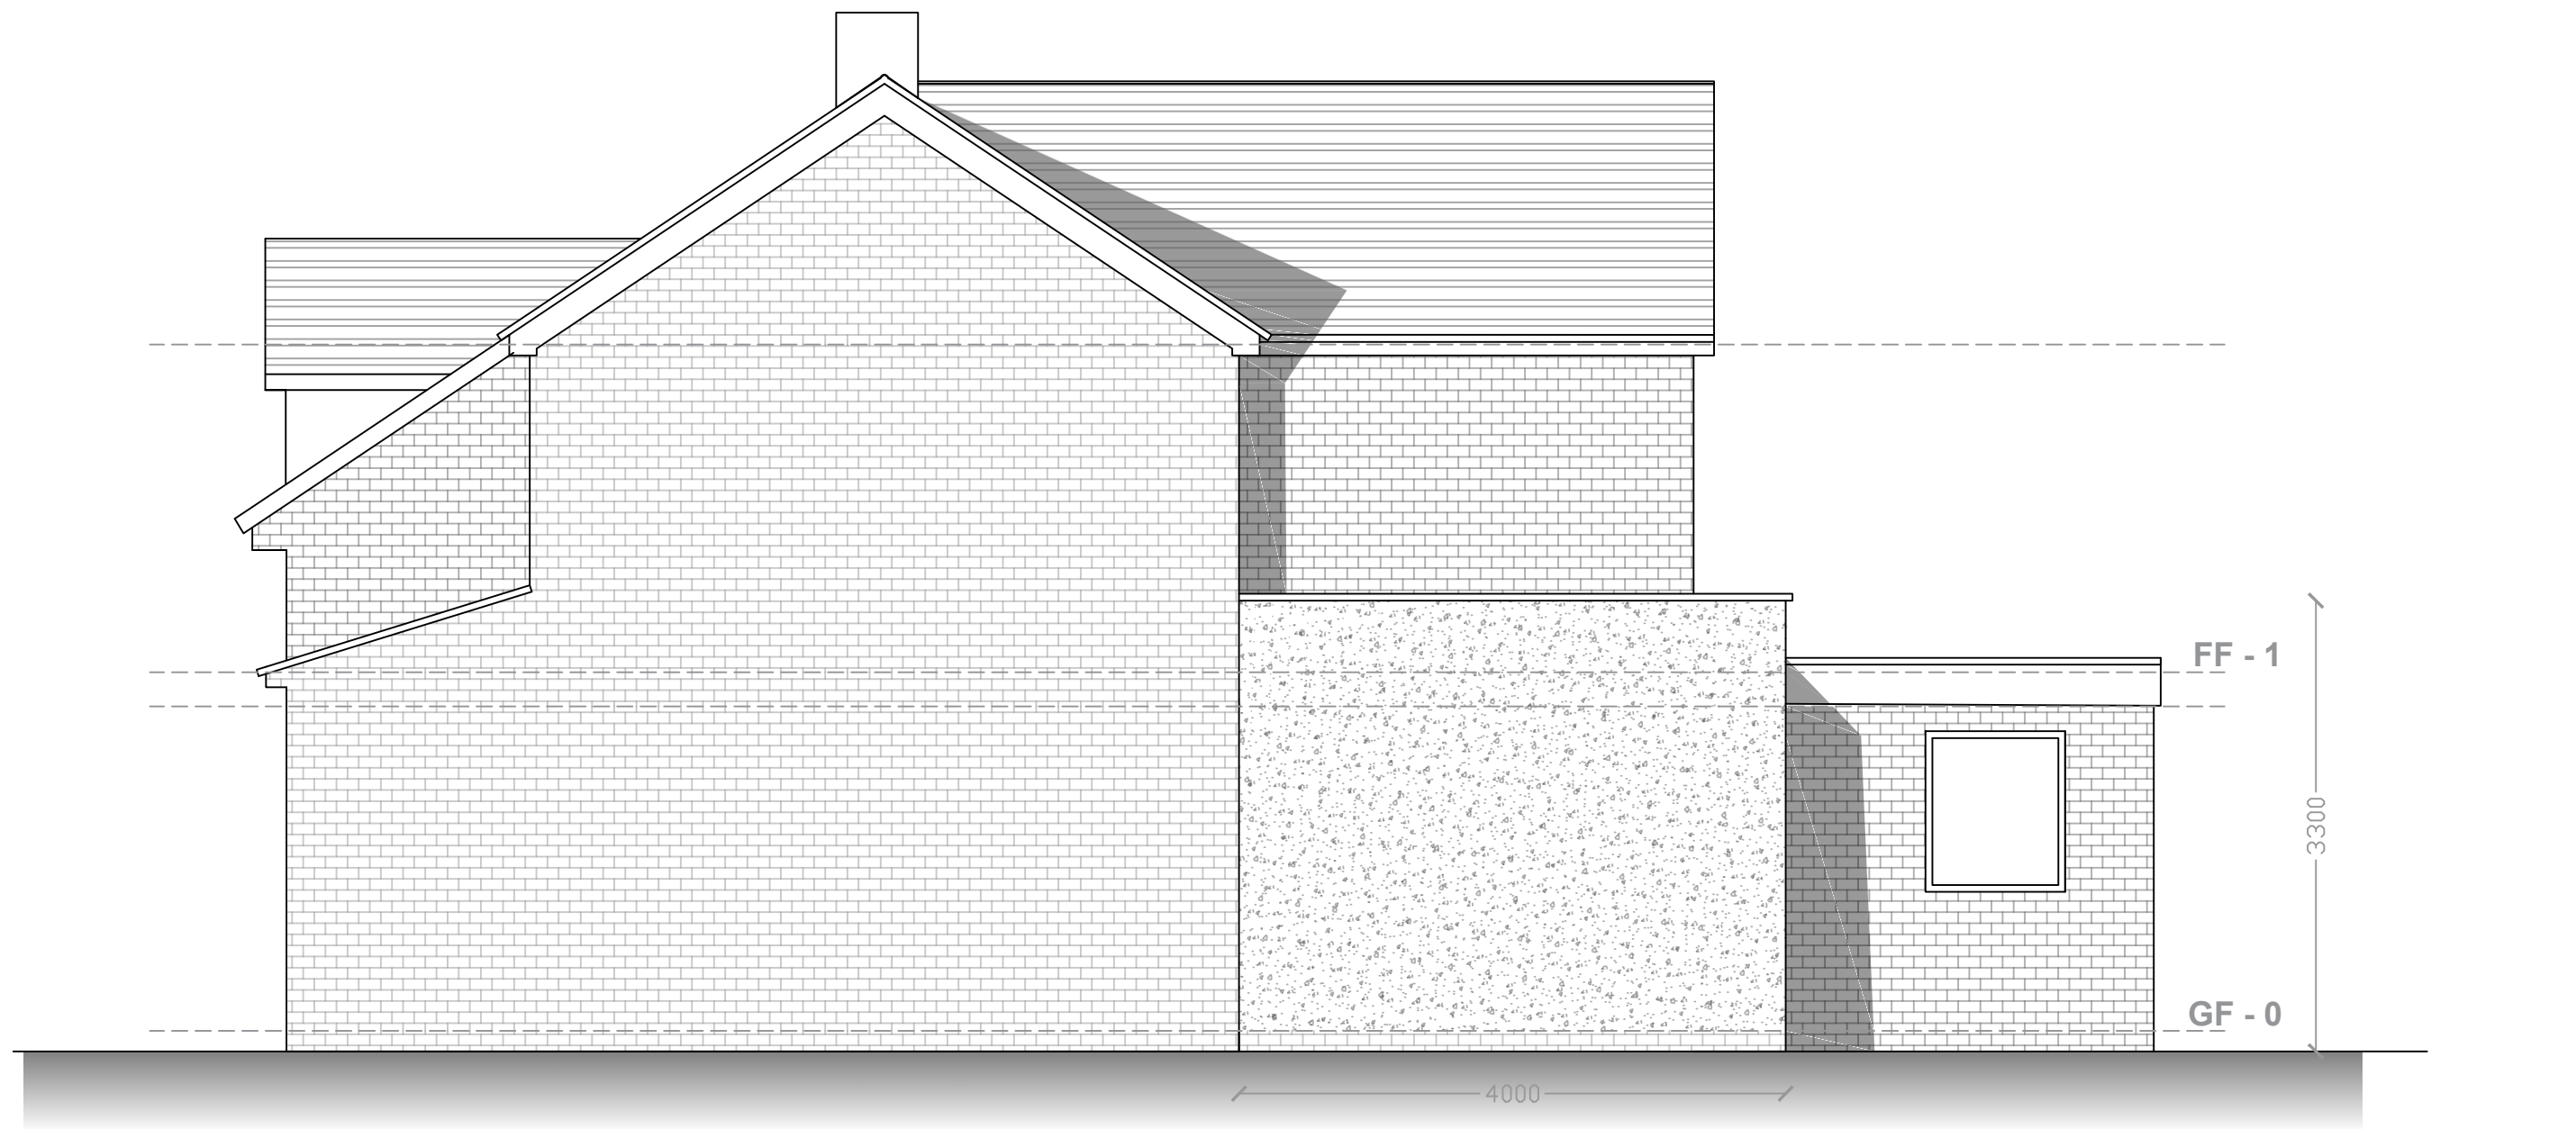

17 Fox's Covert - Proposed Side Elevation



Rev	By	Date	Description	Chkd
Ladbury Architectural Design WILLIAM LADBURY 11 SEDGEMERE ROAD MARKET BOSWORTH CV13 0AY TEL : 07841354894 william@ladburyad.com				
Project: 17 FOX'S COVERT FENNY DRAYTON				
Drawing Title: PROPOSED ELEVATIONS				
A1				
Drawn	Chkd	Appd	Status	Date
WLADBURY			PLANS	25.04.2025
			Scale @ A1	1:50
Drawing No:				Rev
17FOX-PS25-4				