


0 1 2 3 4 5m

DWG No: SS/2023/008 A

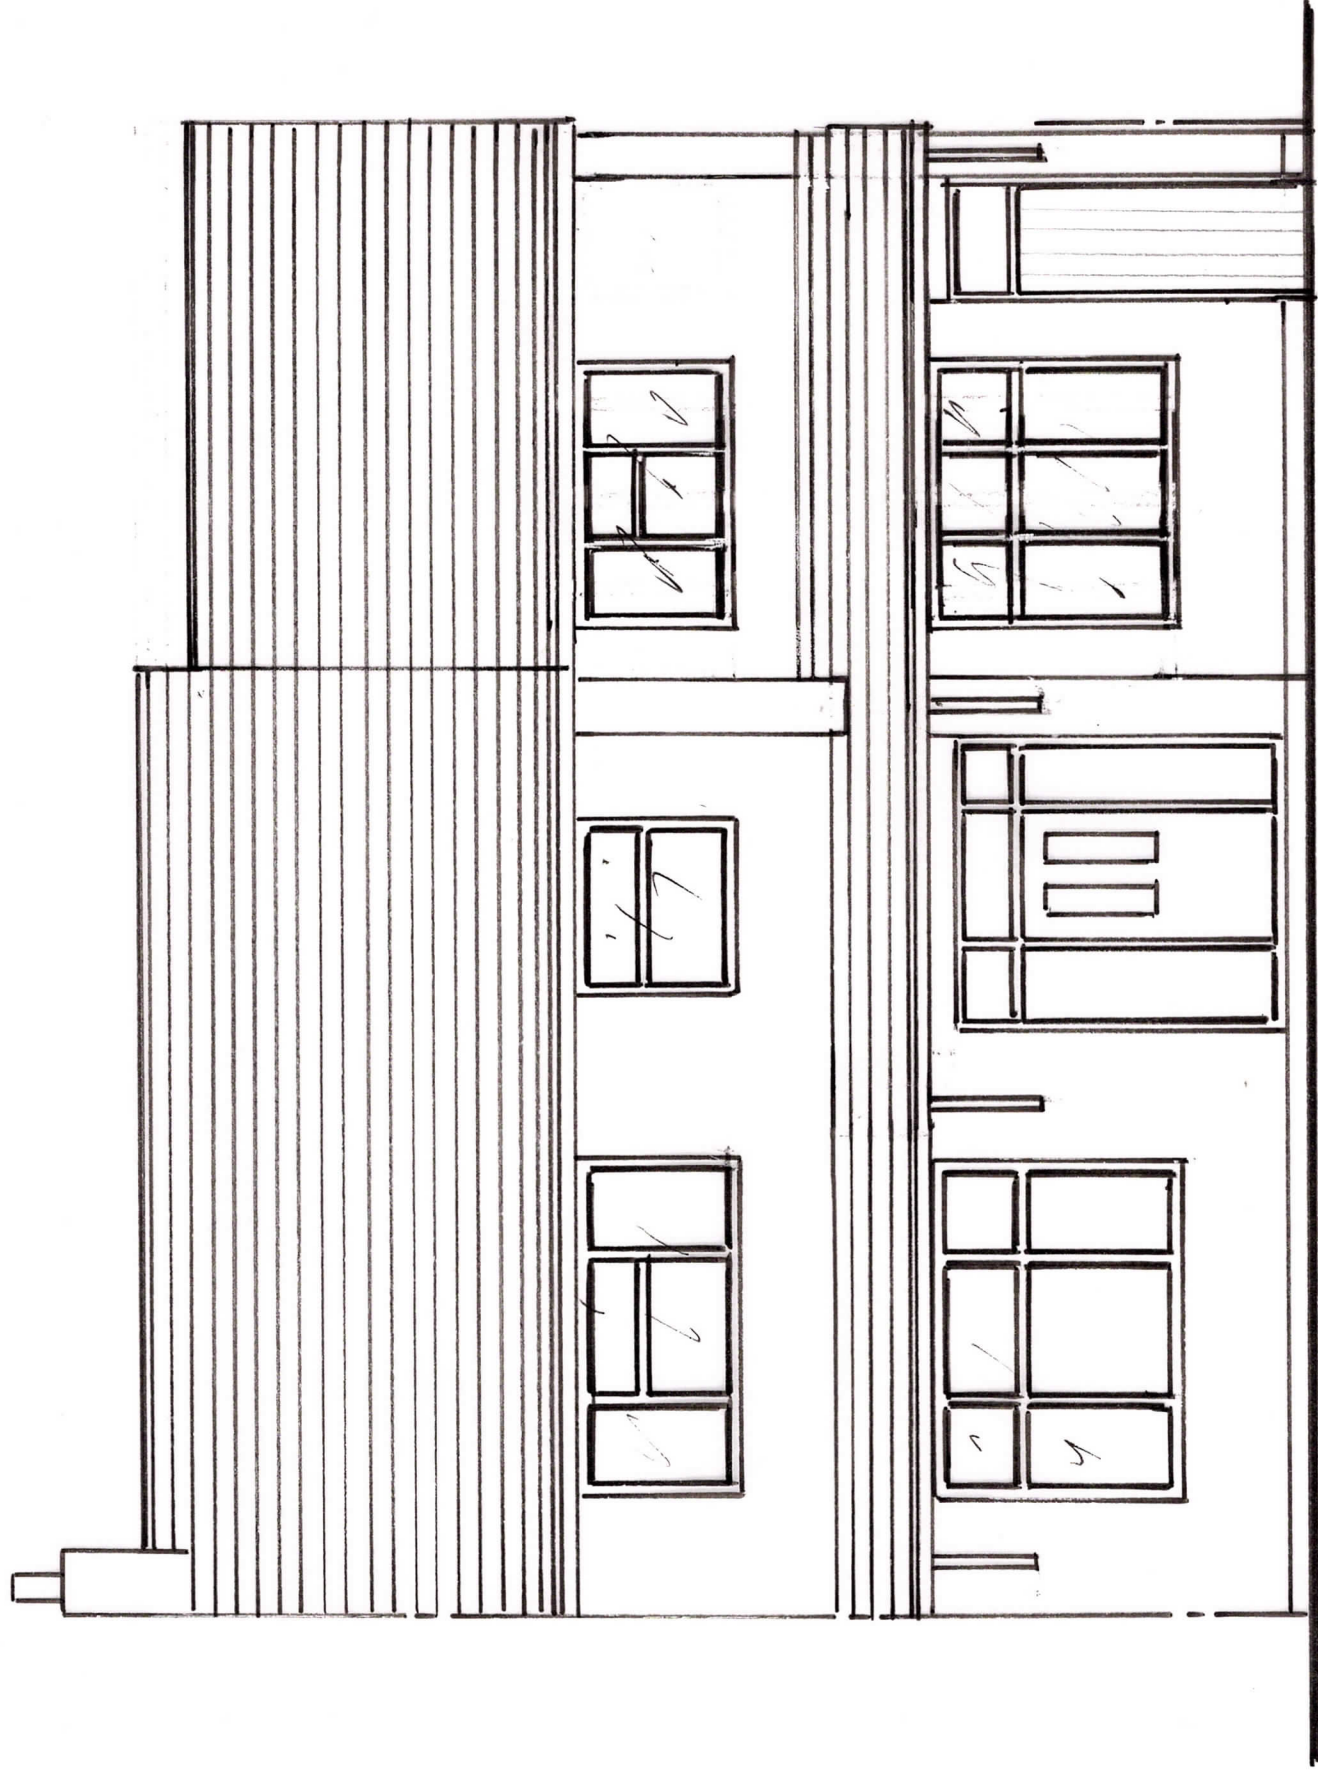

PROPOSED FRONT ELEVATION 1:50