


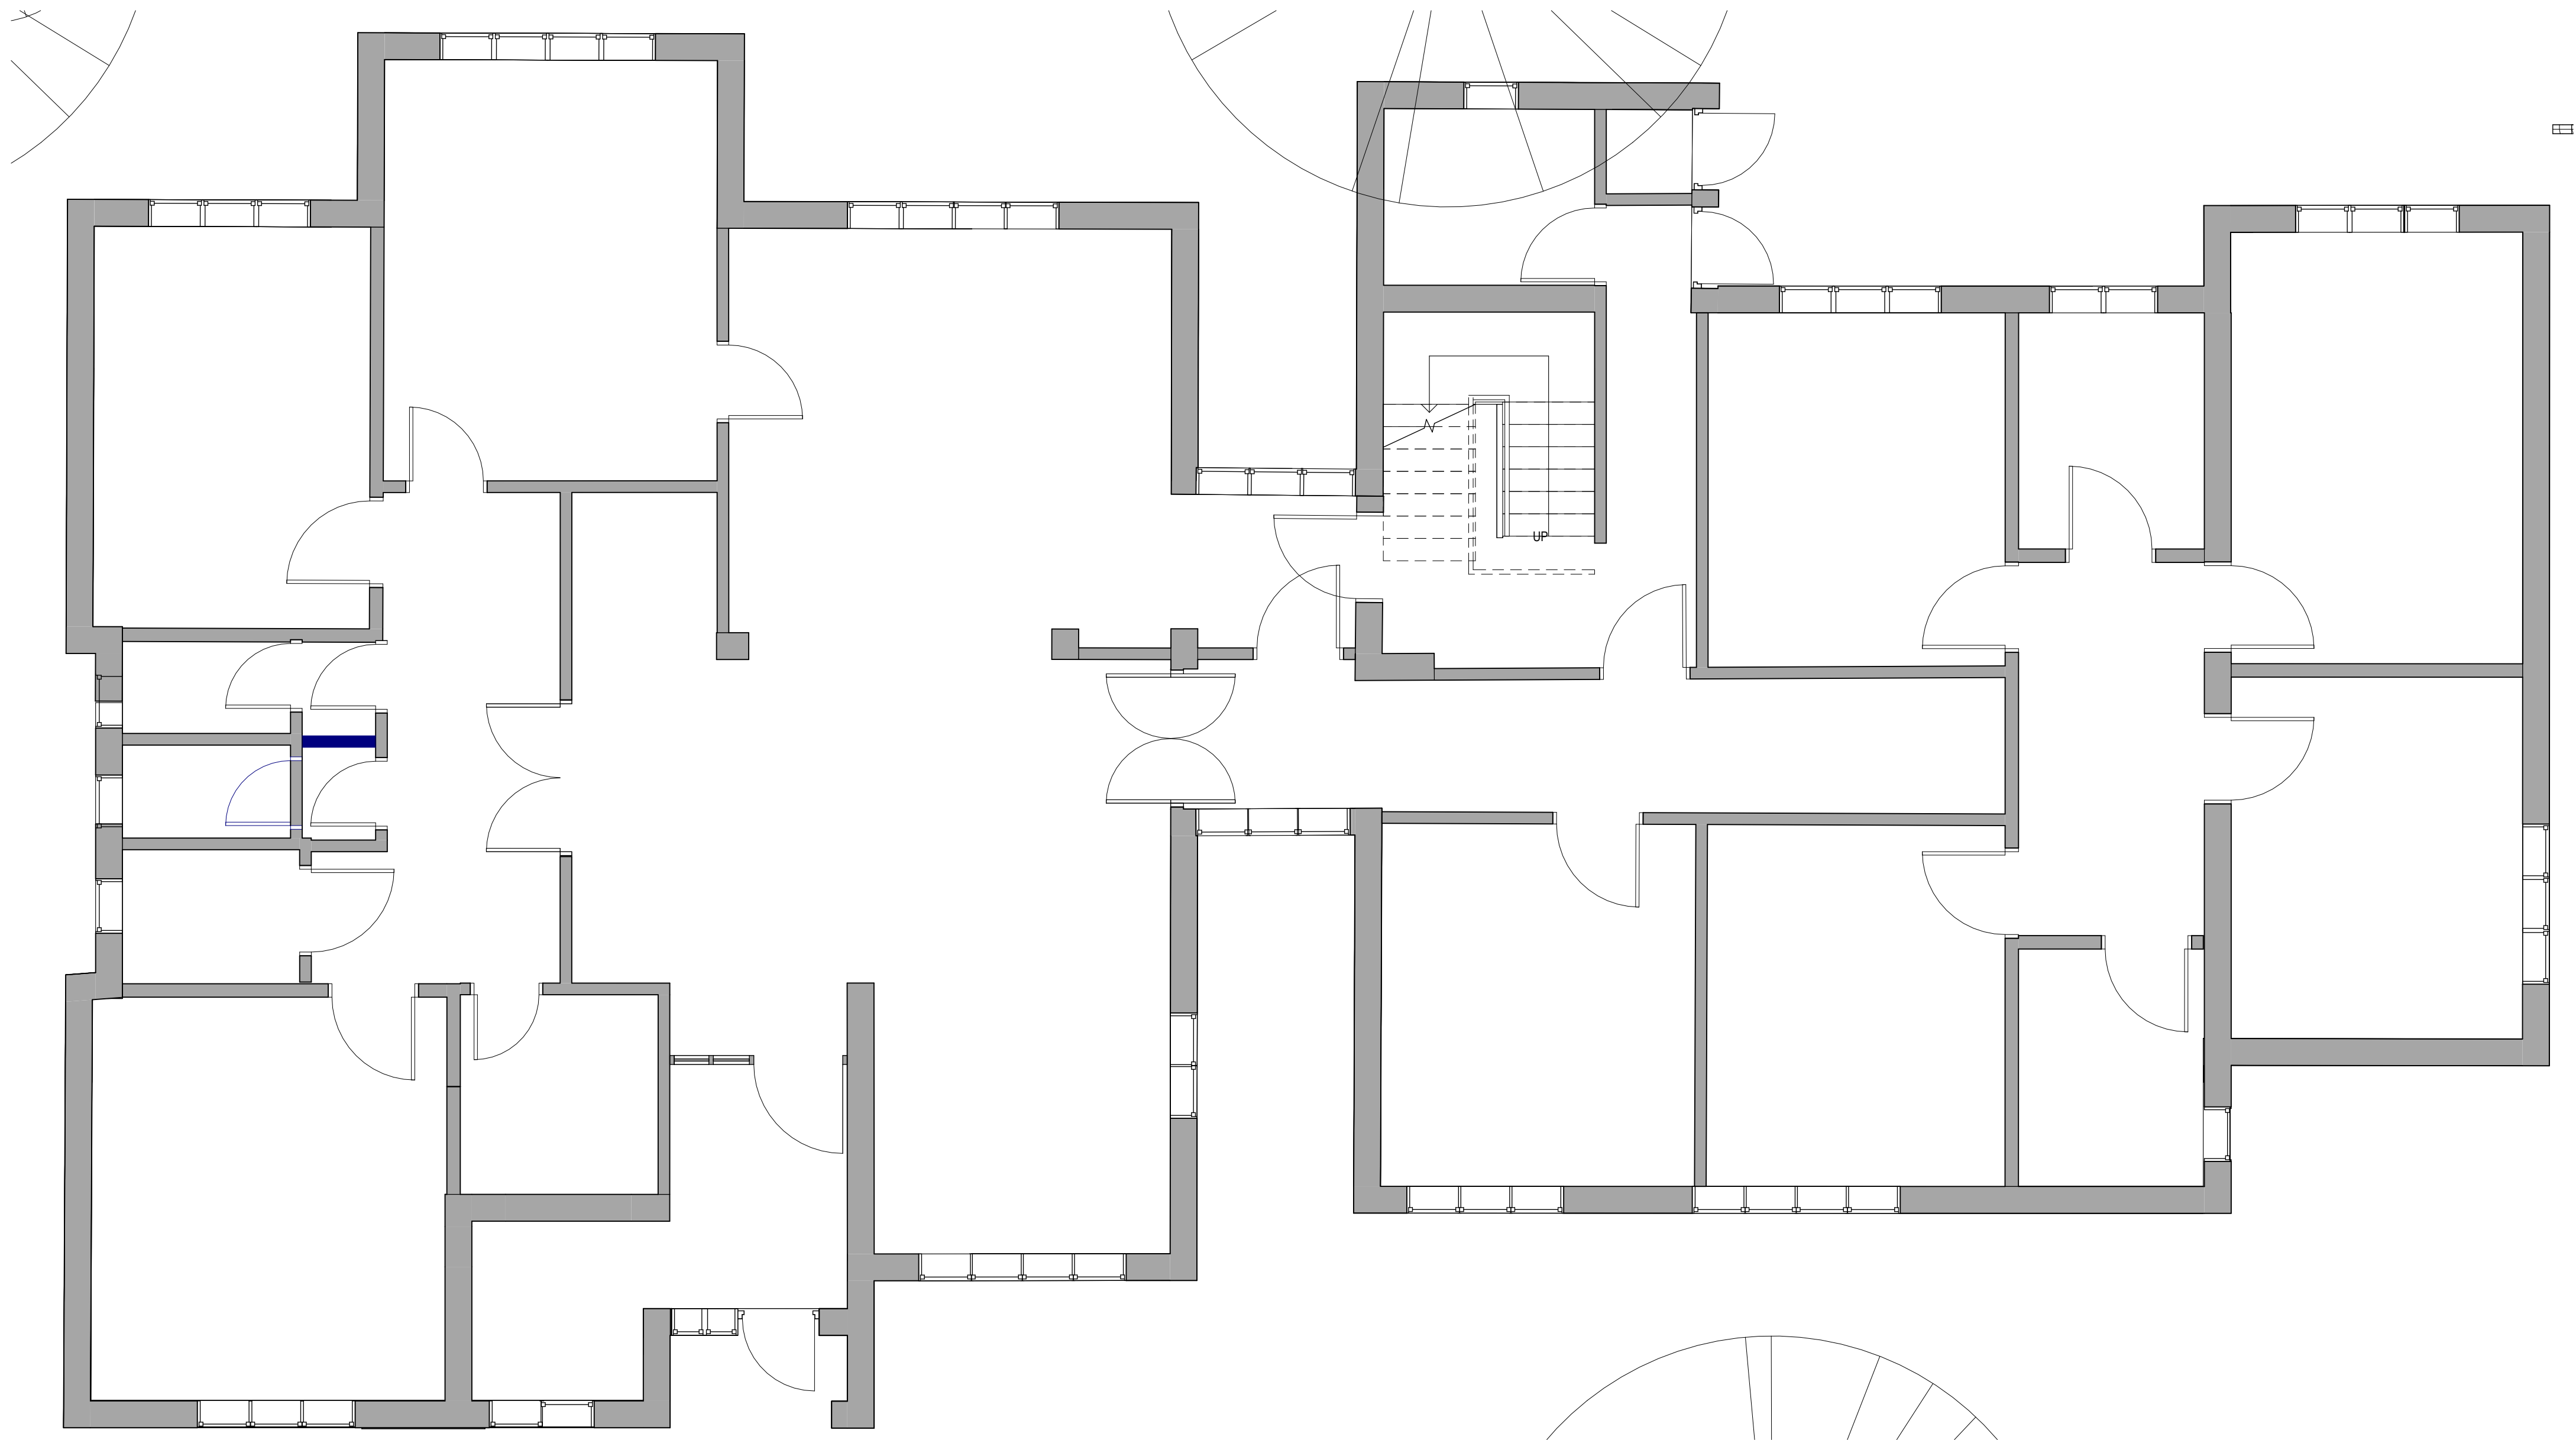

Existing - Ground Floor

1 : 50 @ A1

|      |              |       |     |      |
|------|--------------|-------|-----|------|
| P01  | First issue. |       |     |      |
| Rev: | Details      | Date: | Dm: | CHK: |

Client:

Client Name

Project:

15-1486 Newbold Verdon Medical Centre

Drawing:

Exiting Ground Floor Plan

JTP  
ARCHITECTS

JAMES TOTTY PARTNERSHIP LLP  
CHARTERED ARCHITECTS  
38 WILKINSON STREET  
SHEFFIELD S10 2GB  
Telephone: (0114) 270 0208  
Email: mail@jt-architects.co.uk  
Web: www.jt-architects.co.uk

|         |             |        |          |            |
|---------|-------------|--------|----------|------------|
| Scale:  | Project No: | Drawn: | Checked: | Date:      |
| 1 : 50  | xxxxxx      | BW     | DL       | 15/06/2026 |
| Status: | Purpose:    |        |          |            |

|             |            |      |       |      |      |        |          |
|-------------|------------|------|-------|------|------|--------|----------|
| Drawing No: |            |      |       |      |      |        |          |
| xxxxxx      | - JTP -    | 01 - | ZZ -  | D -  | A -  | 5003 - | P01      |
| Project     | Originator | Zone | Level | Type | Role | Number | Revision |

