


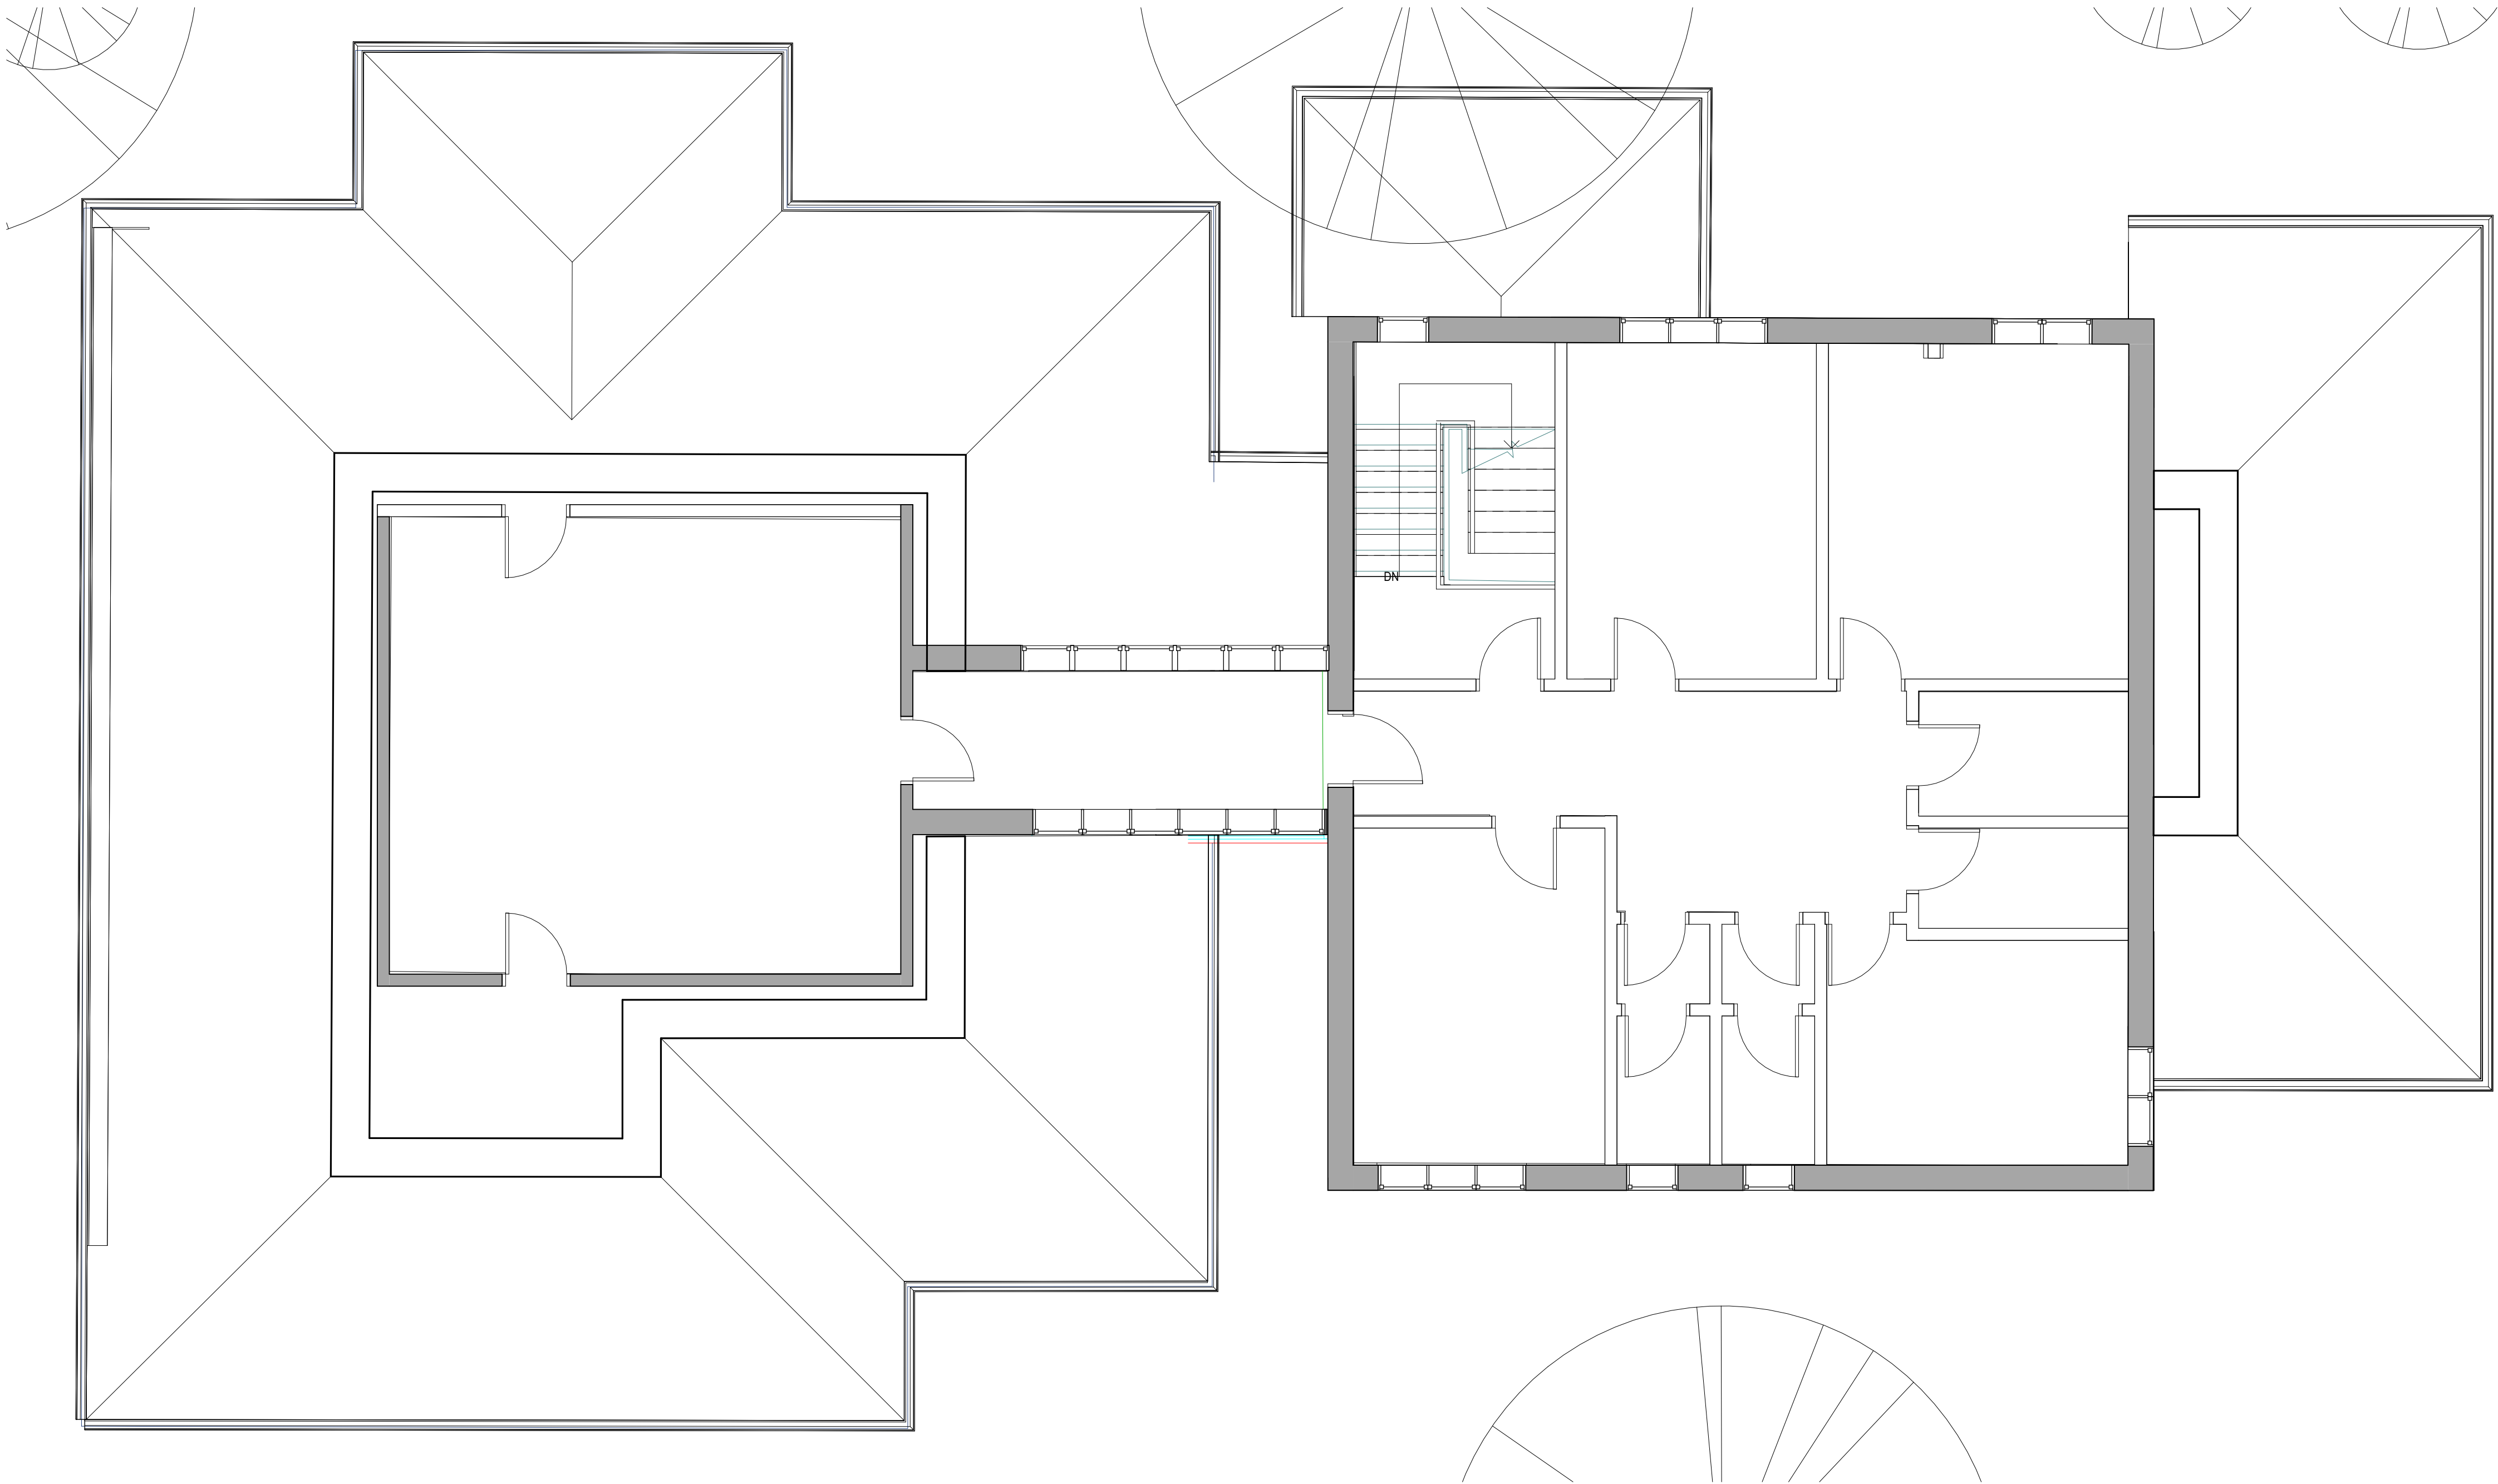

Existing - First Floor

1 : 50 @ A1

P01	First issue:			
Rev:	Details:	Date:	Dm:	CHK:

Client:

Client Name

Project:

15-1486 Newbold Verdon Medical Centre

Drawing:

Exiting First Floor Plan

JTP

JAMES TOTTY PARTNERSHIP LLP
CHARTERED ARCHITECTS

38 WILKINSON STREET
SHEFFIELD S10 2GB

Telephone: (0114) 270 0208
Email: mail@jt-architects.co.uk
Web: www.jt-architects.co.uk

ARCHITECTS

Scale:	Project No:	Drawn:	Checked:	Date:
1 : 50	xxxxxx	BW	DL	15/06/2026
Status:	Purpose:			

Drawing No: xxxxxx - JTP - 01 - ZZ - D - A - 5004 - P01

Project	Designer	Drawn	Checked	Date	Author	Revision
---------	----------	-------	---------	------	--------	----------

0 4m 8m 16m

1:200 @A1

