


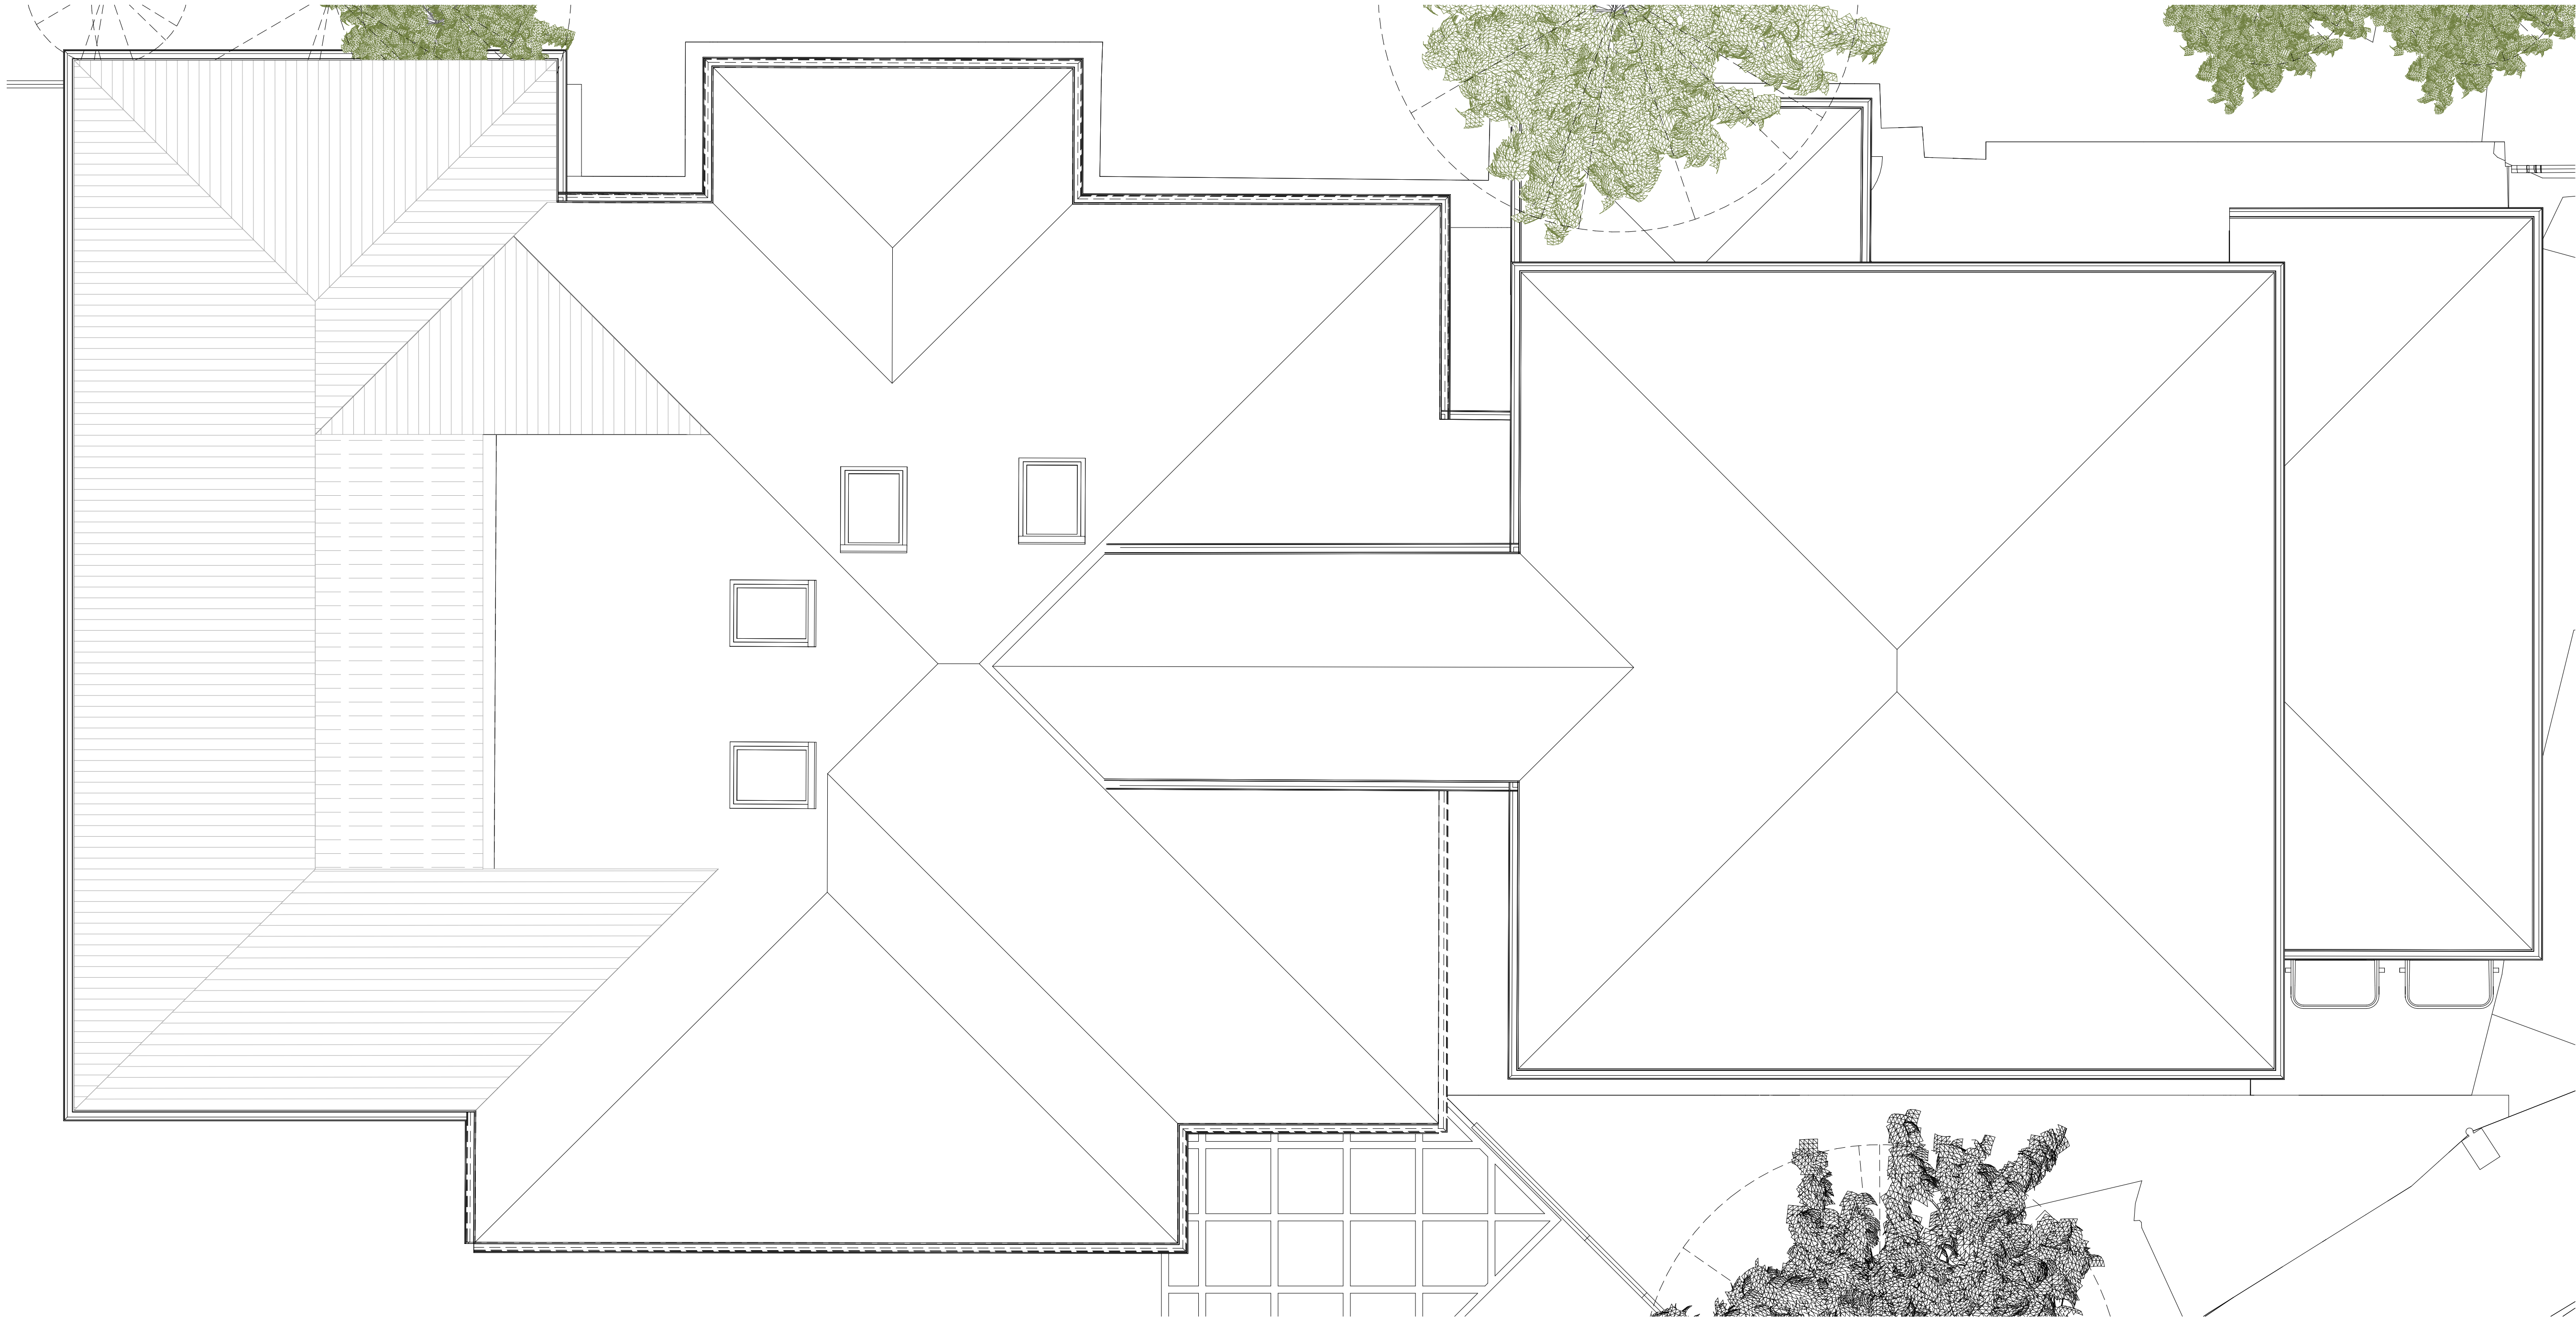

Roof Plan

1:50 @A1

P01	First issue:			
Rev:	Details:	Date:	Drn:	CHK:

Client:

Client Name

Project:

15-1486 Newbold Verdon Medical Centre

Drawing:

Proposed Roof Plan

JTP
ARCHITECTS

JAMES TOTTY PARTNERSHIP LLP
CHARTERED ARCHITECTS
38 WILKINSON STREET
SHEFFIELD S10 2GB
Telephone: (0114) 270 0208
Email: mail@jt-architects.co.uk
Web: www.jt-architects.co.uk

Scale:	Project No:	Drawn:	Checked:	Date:
1:50	xxxxxx	BW	DL	15/06/2026
Status:	Purpose:			

Drawing No:							
xxxxxx	- JTP	- 01	- ZZ	- D	- A	- 5007	- P01
Project	Originator	Zone	Level	Type	Role	Number	Revision

