


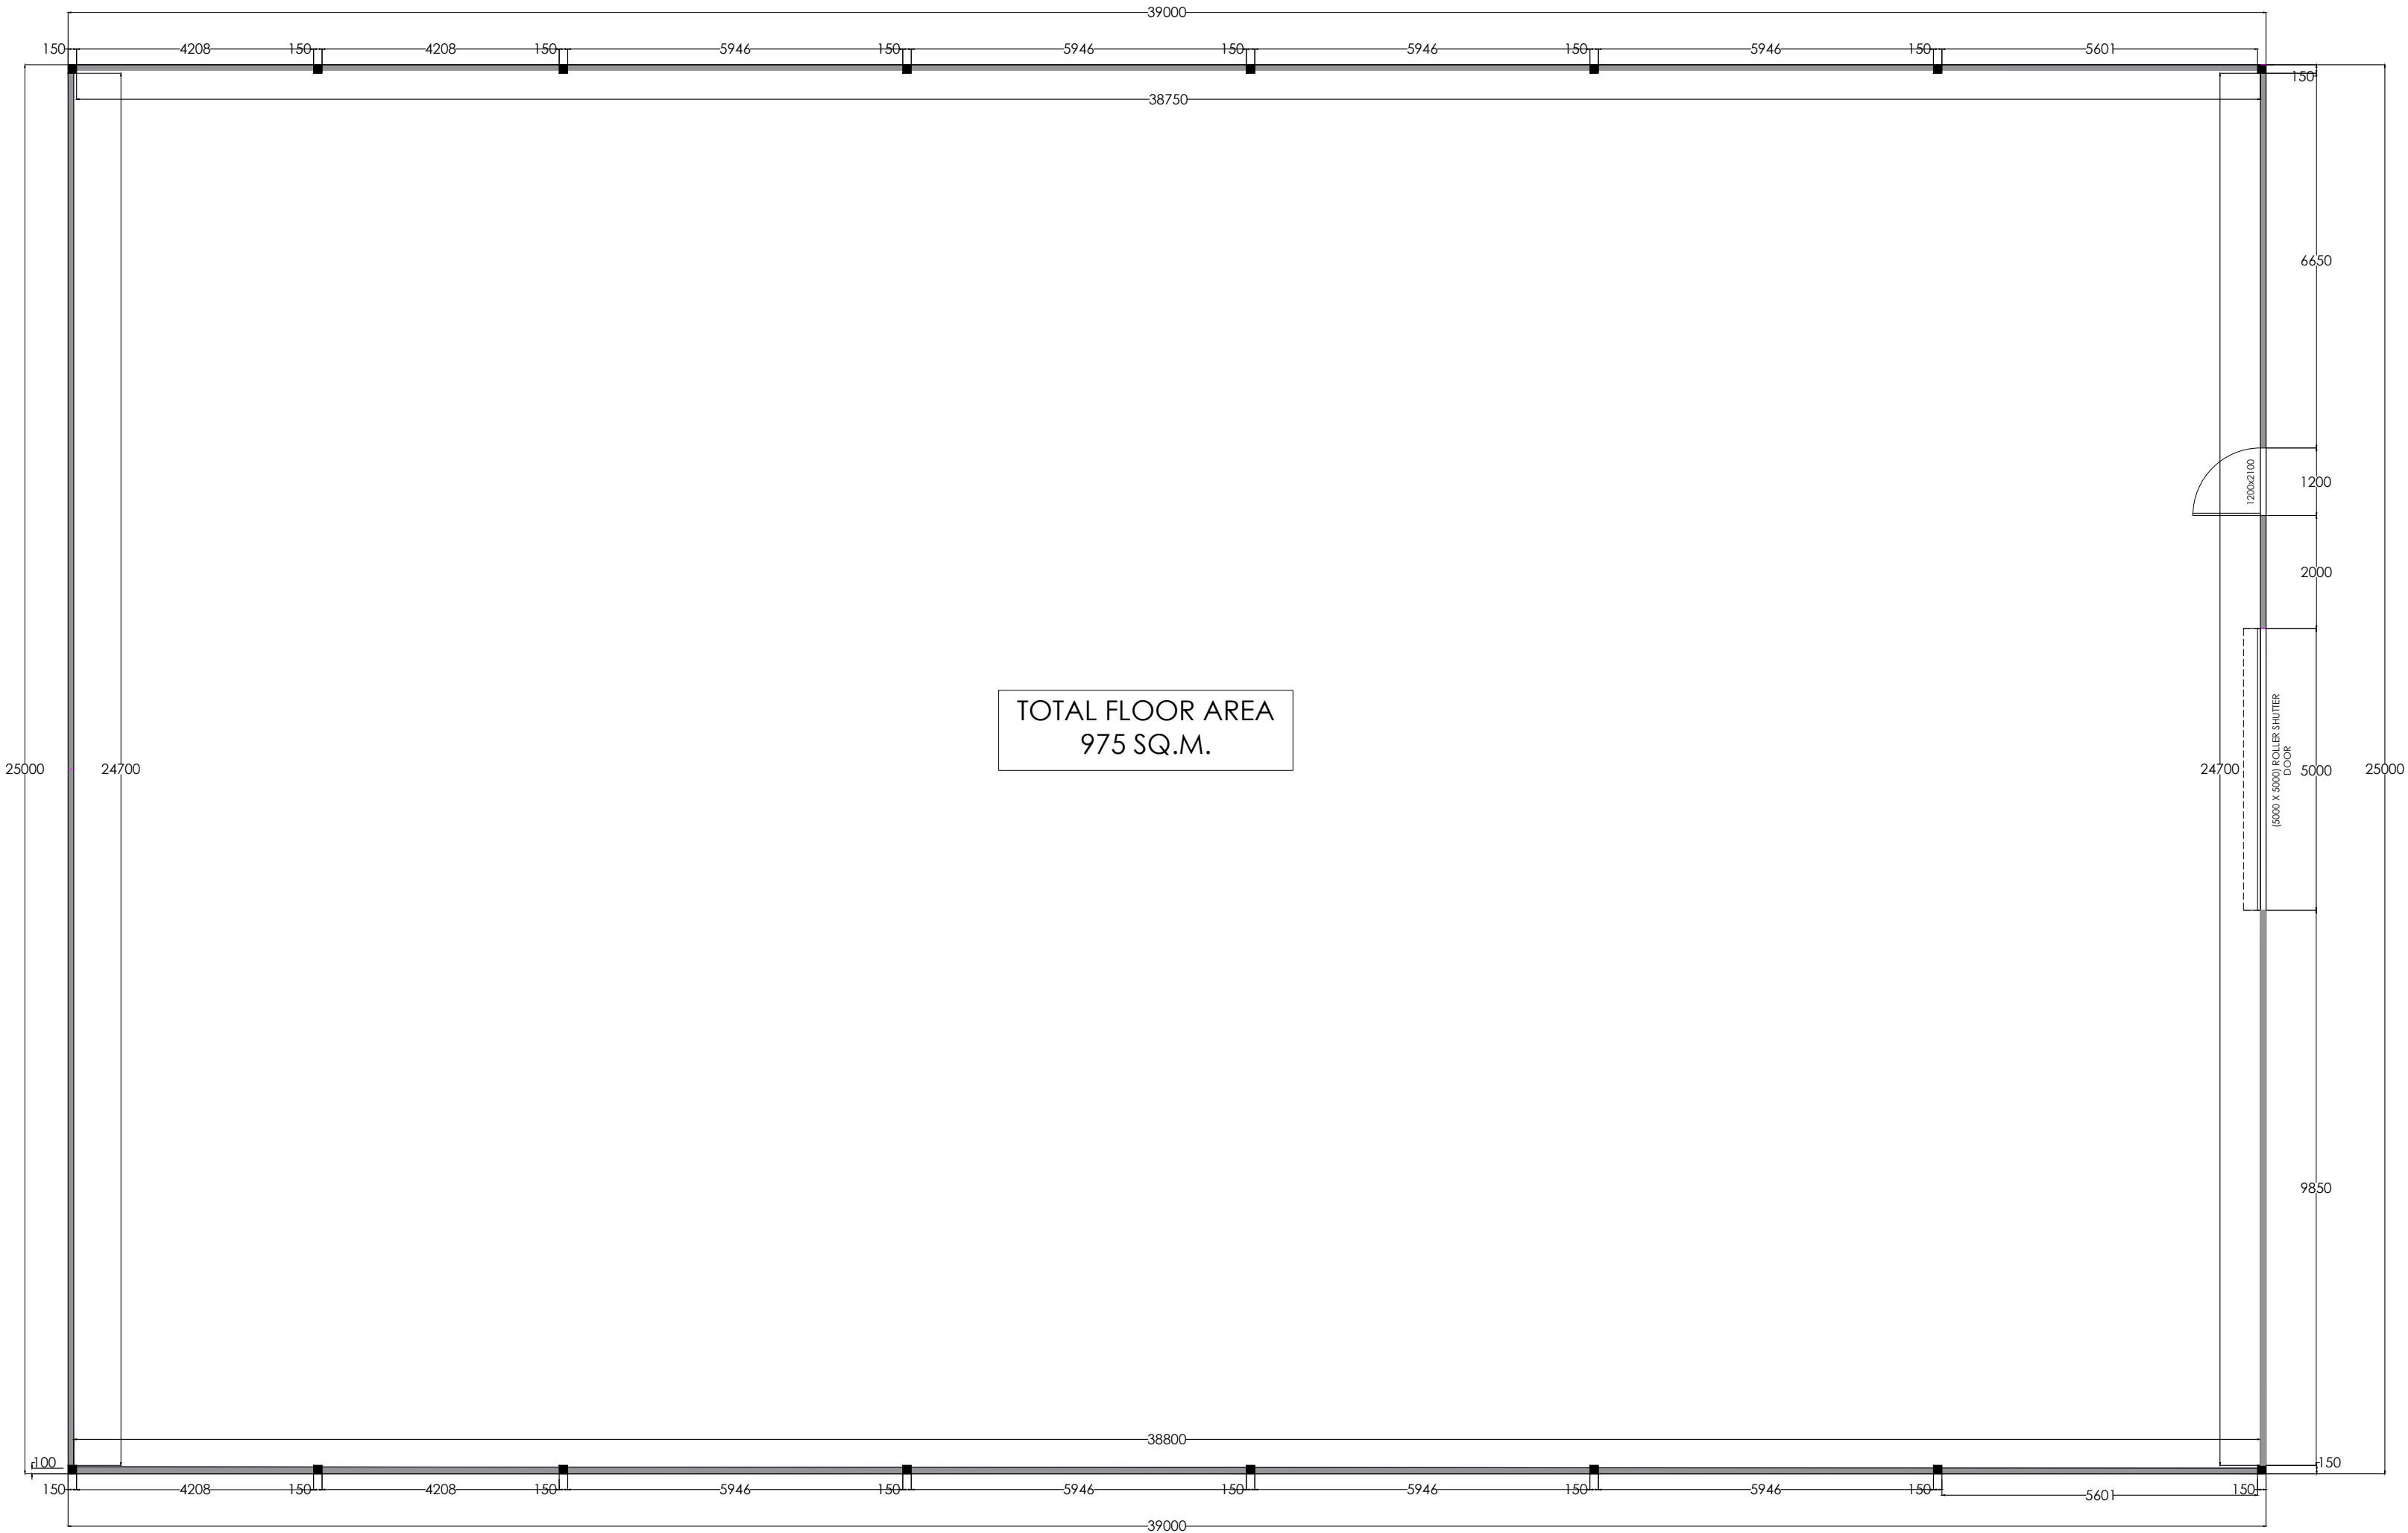

1 FLOOR PLAN
SCALE: 1:100 @ A3

DIMENSIONS ARE IN MILLIMETERS
UNLESS STATED OTHERWISE

THIS DRAWING IS FOR PLANNING AND
AESTHETIC PURPOSES ONLY





FOXES RURAL LTD
BULLBANKS FARM, HALSTEAD ROAD,
EIGHT ASH GREEN, COLCHESTER,
ESSEX, CO6 3PT

TEL: 01206 481 981
E-MAIL:
WEBSITE: WWW.FOXESRURAL.CO.UK


CLIENT NAME:	HODGETTS
PROJECT NO:	1430
TITLE:	FLOOR PLAN
ADDRESS:	CV13 6LR

DATE:	SCALE:	SHEET:
31 MARCH 2026	1:100 @ A2	FP01

 


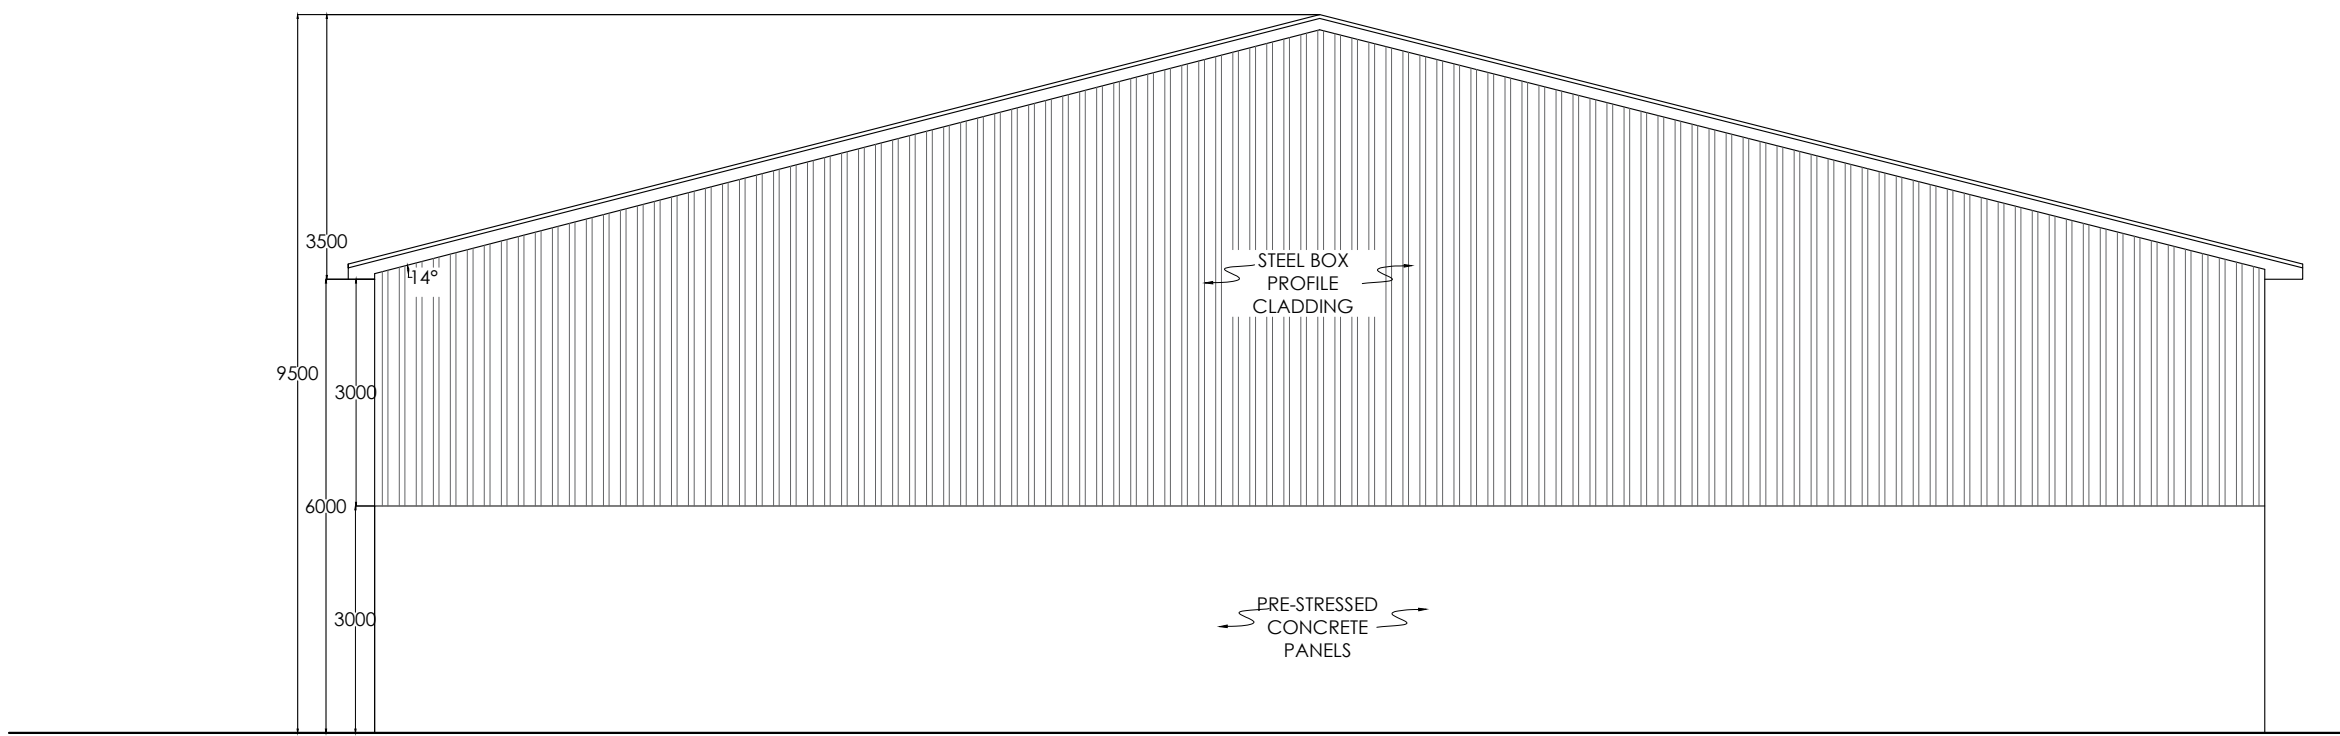


2 NORTH ELEVATION
SCALE: 1:200 @ A3

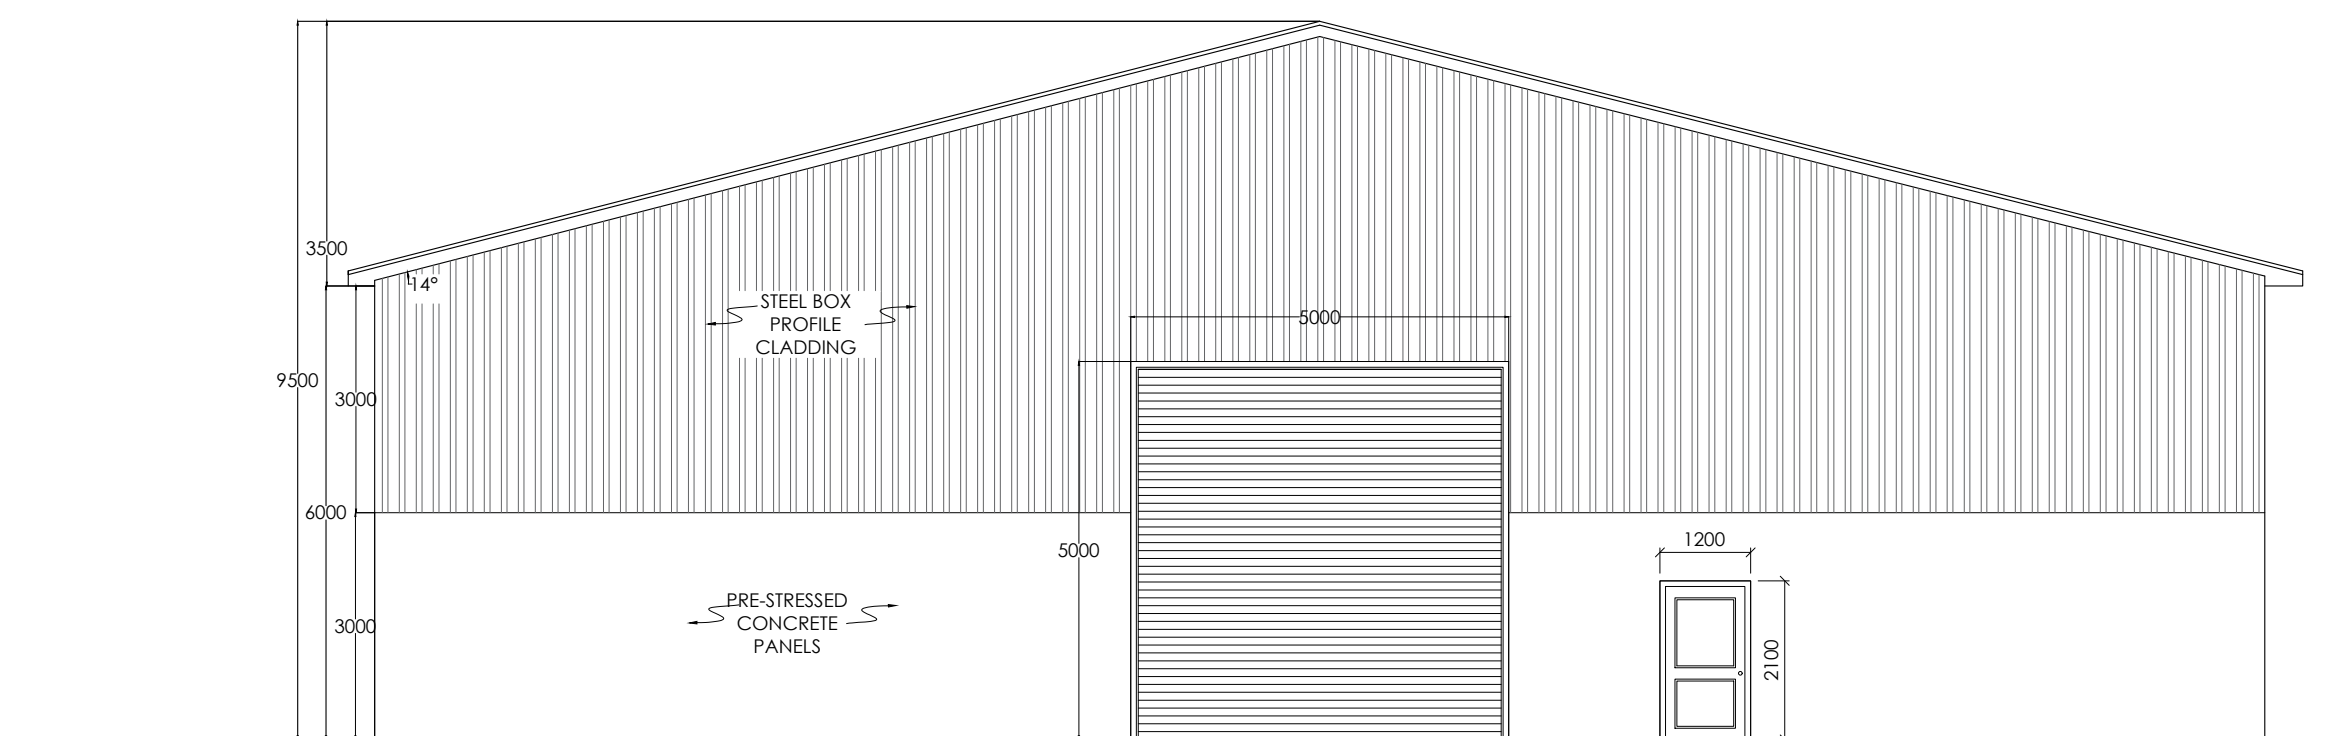

3 SOUTH ELEVATION
SCALE: 1:200 @ A3

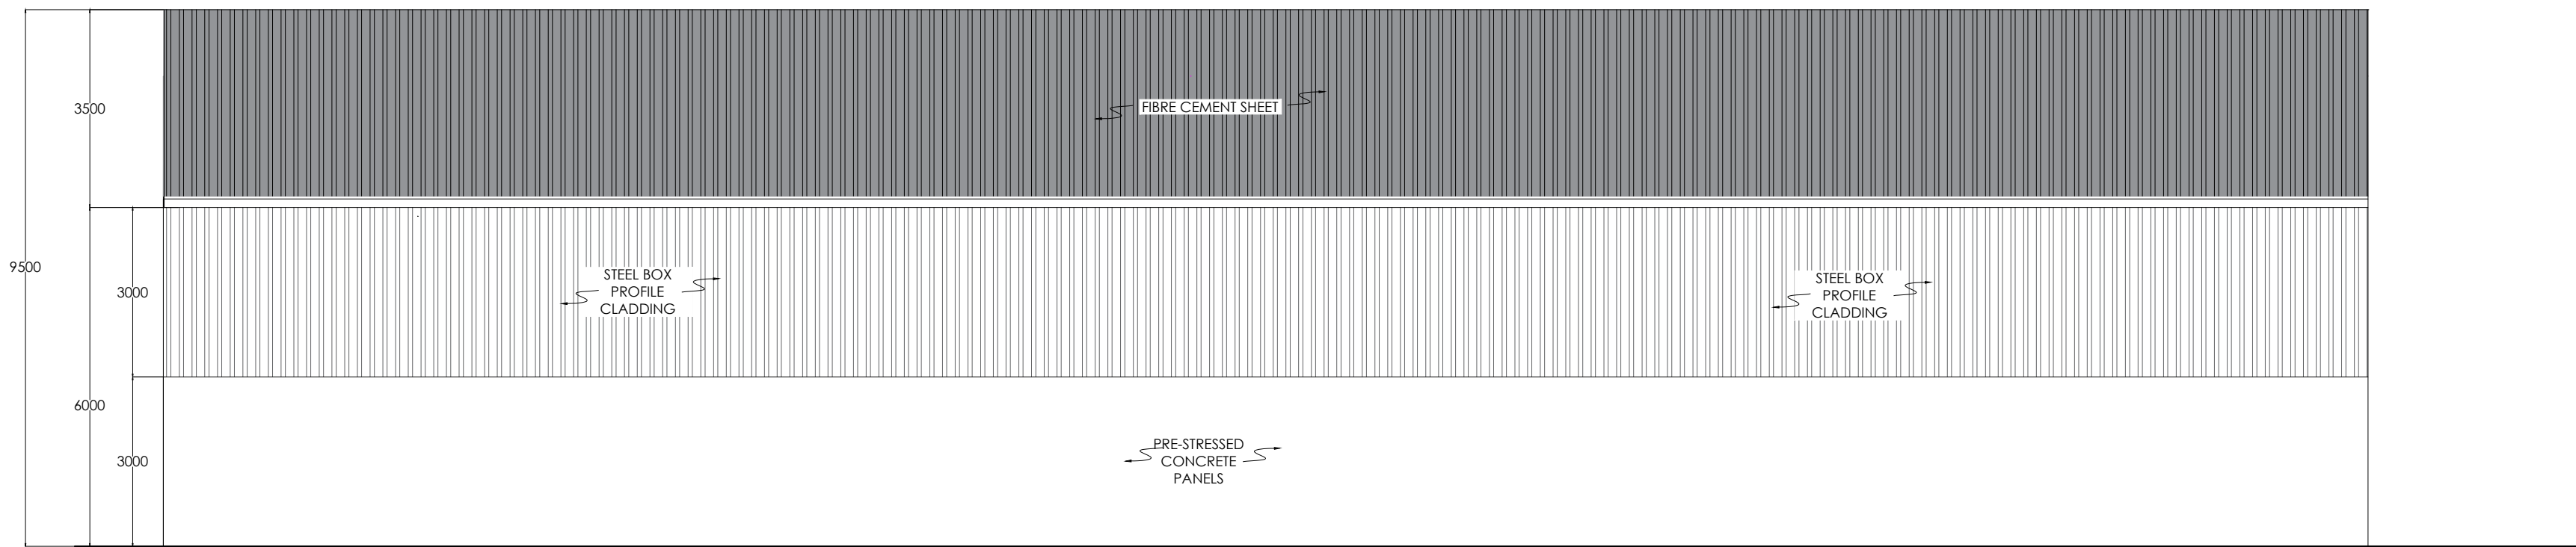

4 EAST ELEVATION
SCALE: 1:200 @ A3

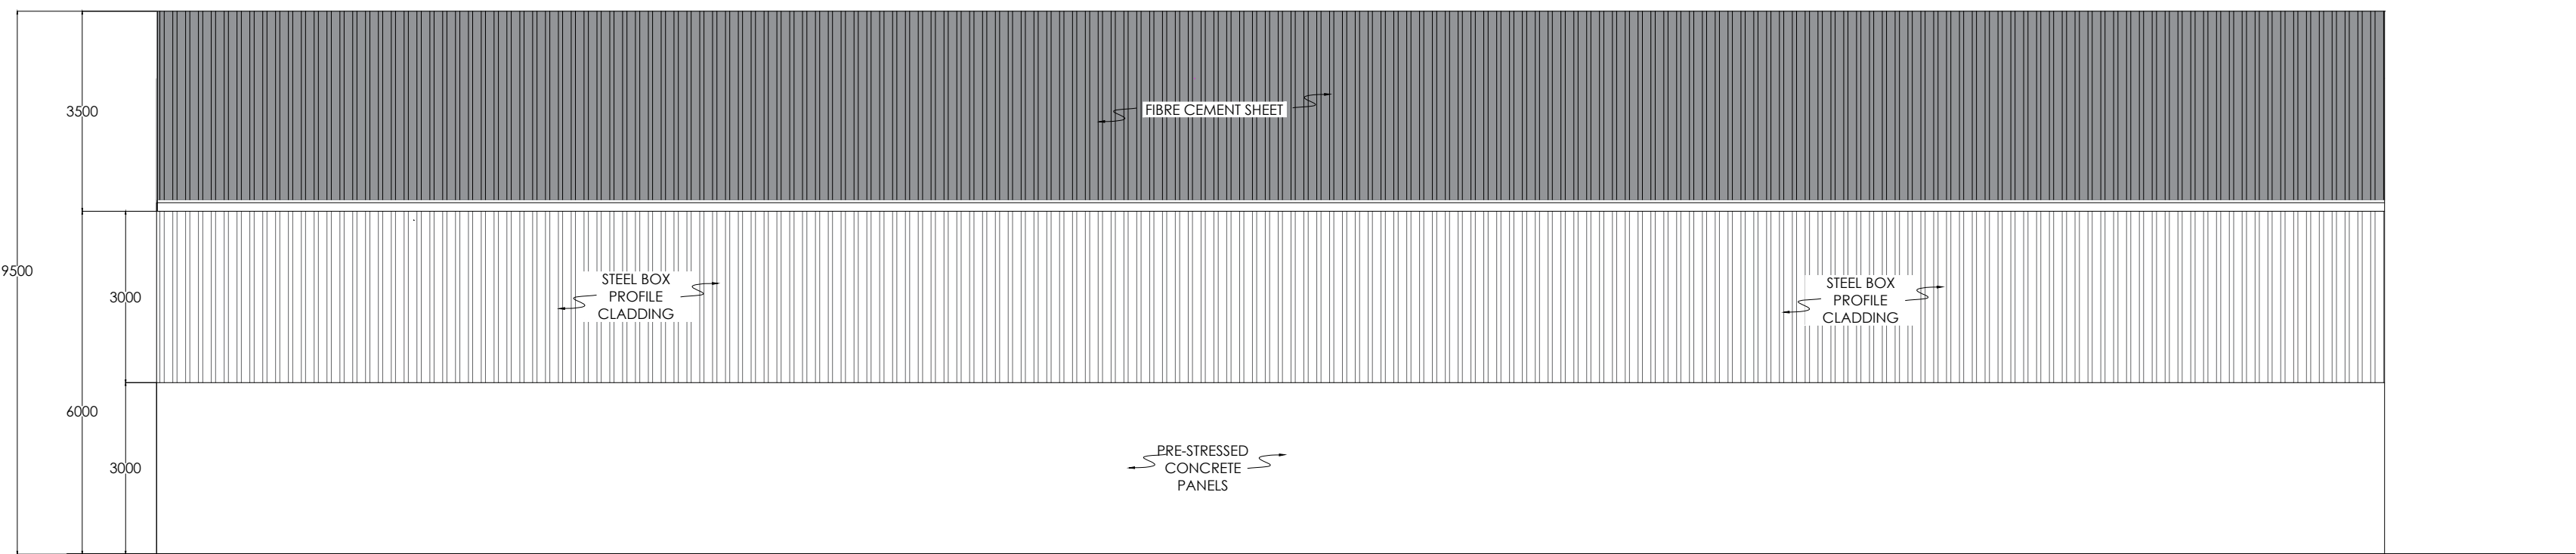

5 WEST ELEVATION
SCALE: 1:200 @ A3

DIMENSIONS ARE IN MILLIMETERS
UNLESS STATED OTHERWISE

THIS DRAWING IS FOR PLANNING AND
AESTHETIC PURPOSES ONLY



FOXES RURAL LTD
BULLBANKS FARM, HALSTEAD ROAD,
EIGHT ASH GREEN, COLCHESTER,
ESSEX, CO6 3PT

TEL: 01206 481 981
E-MAIL:
WEBSITE: WWW.FOXESRURAL.CO.UK

CLIENT NAME: HODGETTS

PROJECT NO: 1430

TITLE: ELEVATION PLAN

ADDRESS: CV13 6LR

DATE:	SCALE:	SHEET:
31 MARCH 2026	1:100 @ A1	EP01

