


© This drawing is protected by copyright and is issued for single use only, under contract with Mid West Planning Ltd. It is provided for Development Control purposes and is not a construction drawing.


All dimensions and levels must be checked on site through a detailed measured and ground conditions survey before any construction begins.

It is the Client's responsibility to ensure that Building Control and construction drawings match the approved Planning documents.

Do not scale from this drawing except for Development Control purposes.

 

- KEY
- APPLICATION BOUNDARY 5246m²
 - OWNERSHIP BOUNDARY
 - PUBLIC RIGHT OF WAY
 - PARISH OR COMMUNITY BOUNDARY
 - EXISTING BUILDINGS

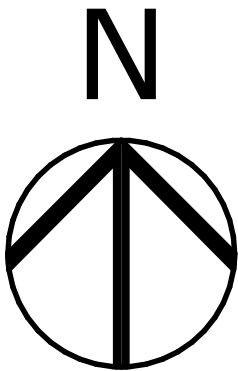

Ordnance Survey, (c) Crown Copyright 2025.
All rights reserved. Licence number 100022432

FOR PLANNING APPLICATION
PURPOSES ONLY

1	22/12/25	Revised following client comment	DTH
0	09/12/25	First issue	DTH
Rev	Date	Description	Drawn



Project PROPOSED AGRICULTURAL WORKER'S DWELLING & GARAGE GROBY PARKS FARM LEICESTER ROAD, MARKFIELD, LE67 9RH		
Client MR & MRS FLETCHER		
Drawing title PROPOSED SITE PLAN		
Scale 1:500 @A2	Date 09/12/2025	Drawn-by DTH
Drawing number 101910/FLETCHER/001/PL02		Rev 1

FARM SOURCED STONE/BOULDERS
FOR REVETMENT

Groby
Parks
Farm