



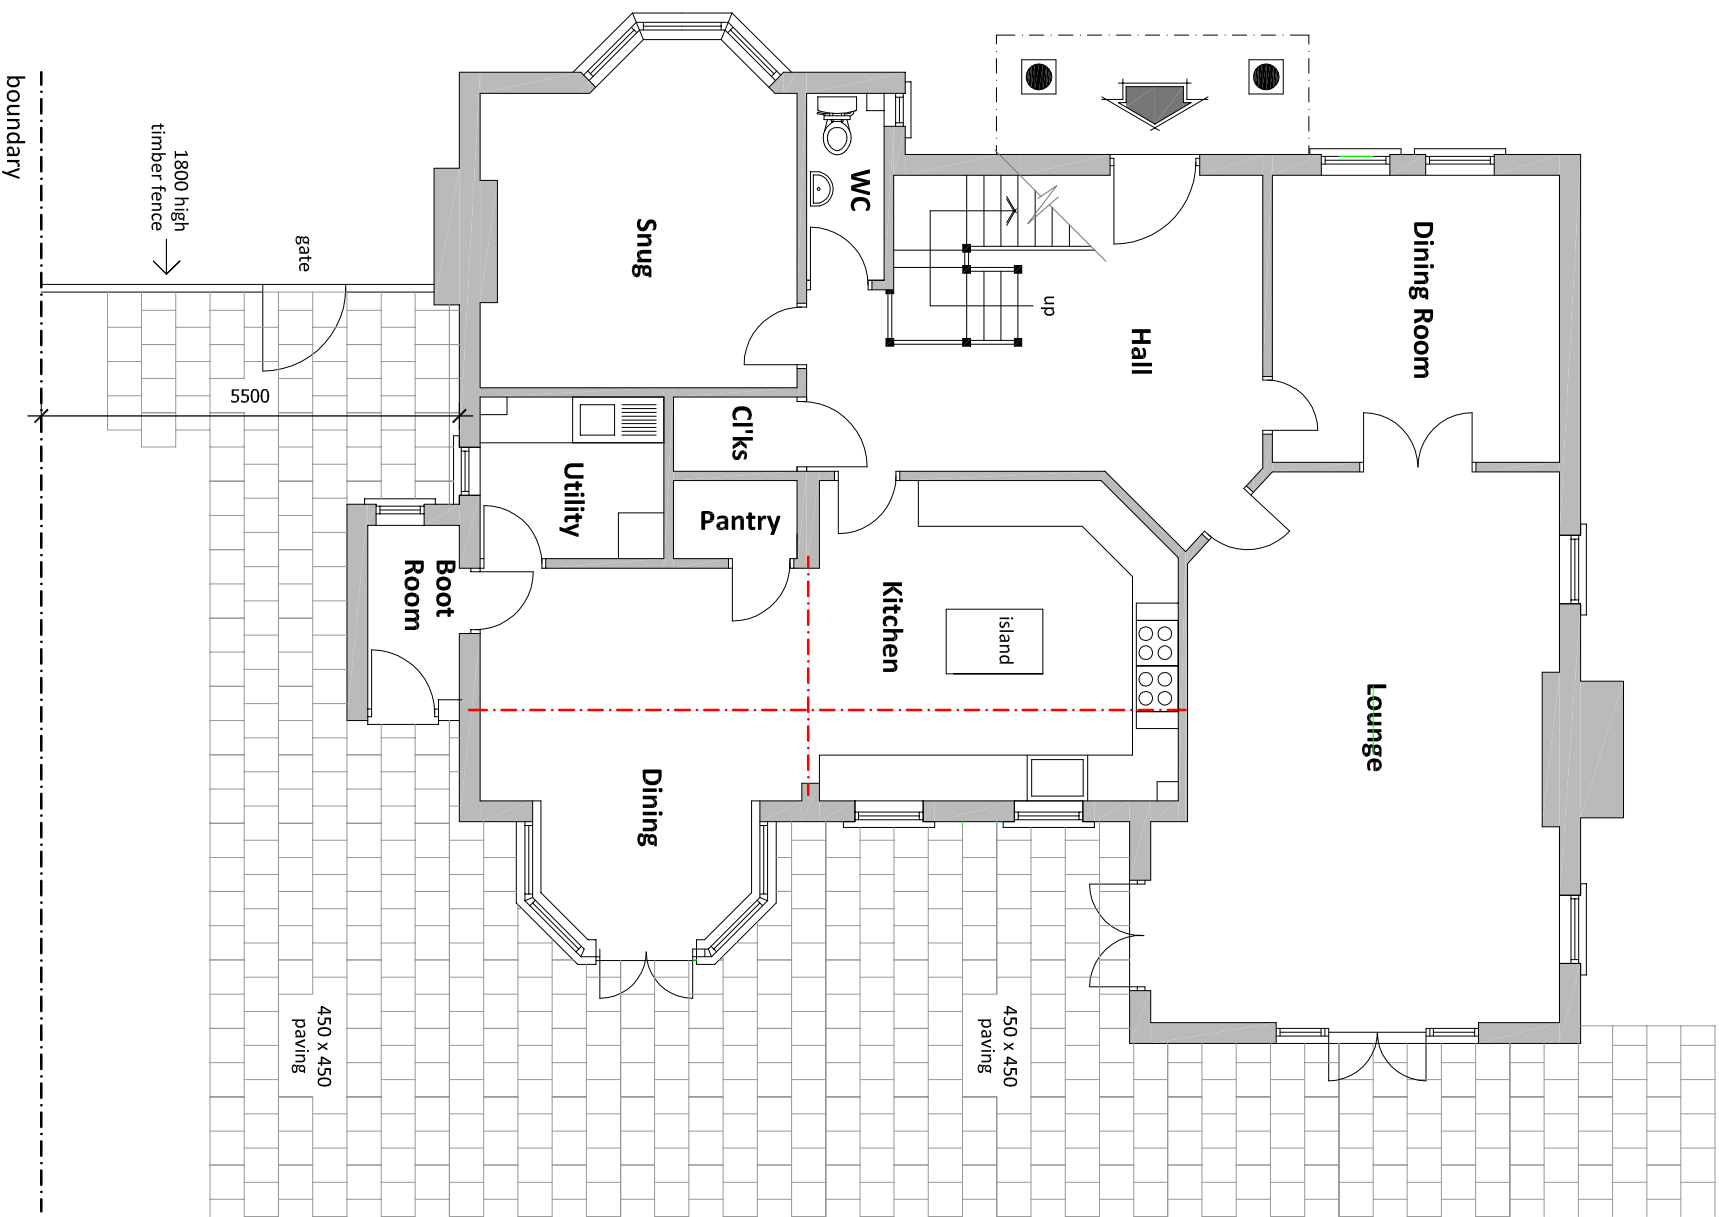


Existing Ground Floor

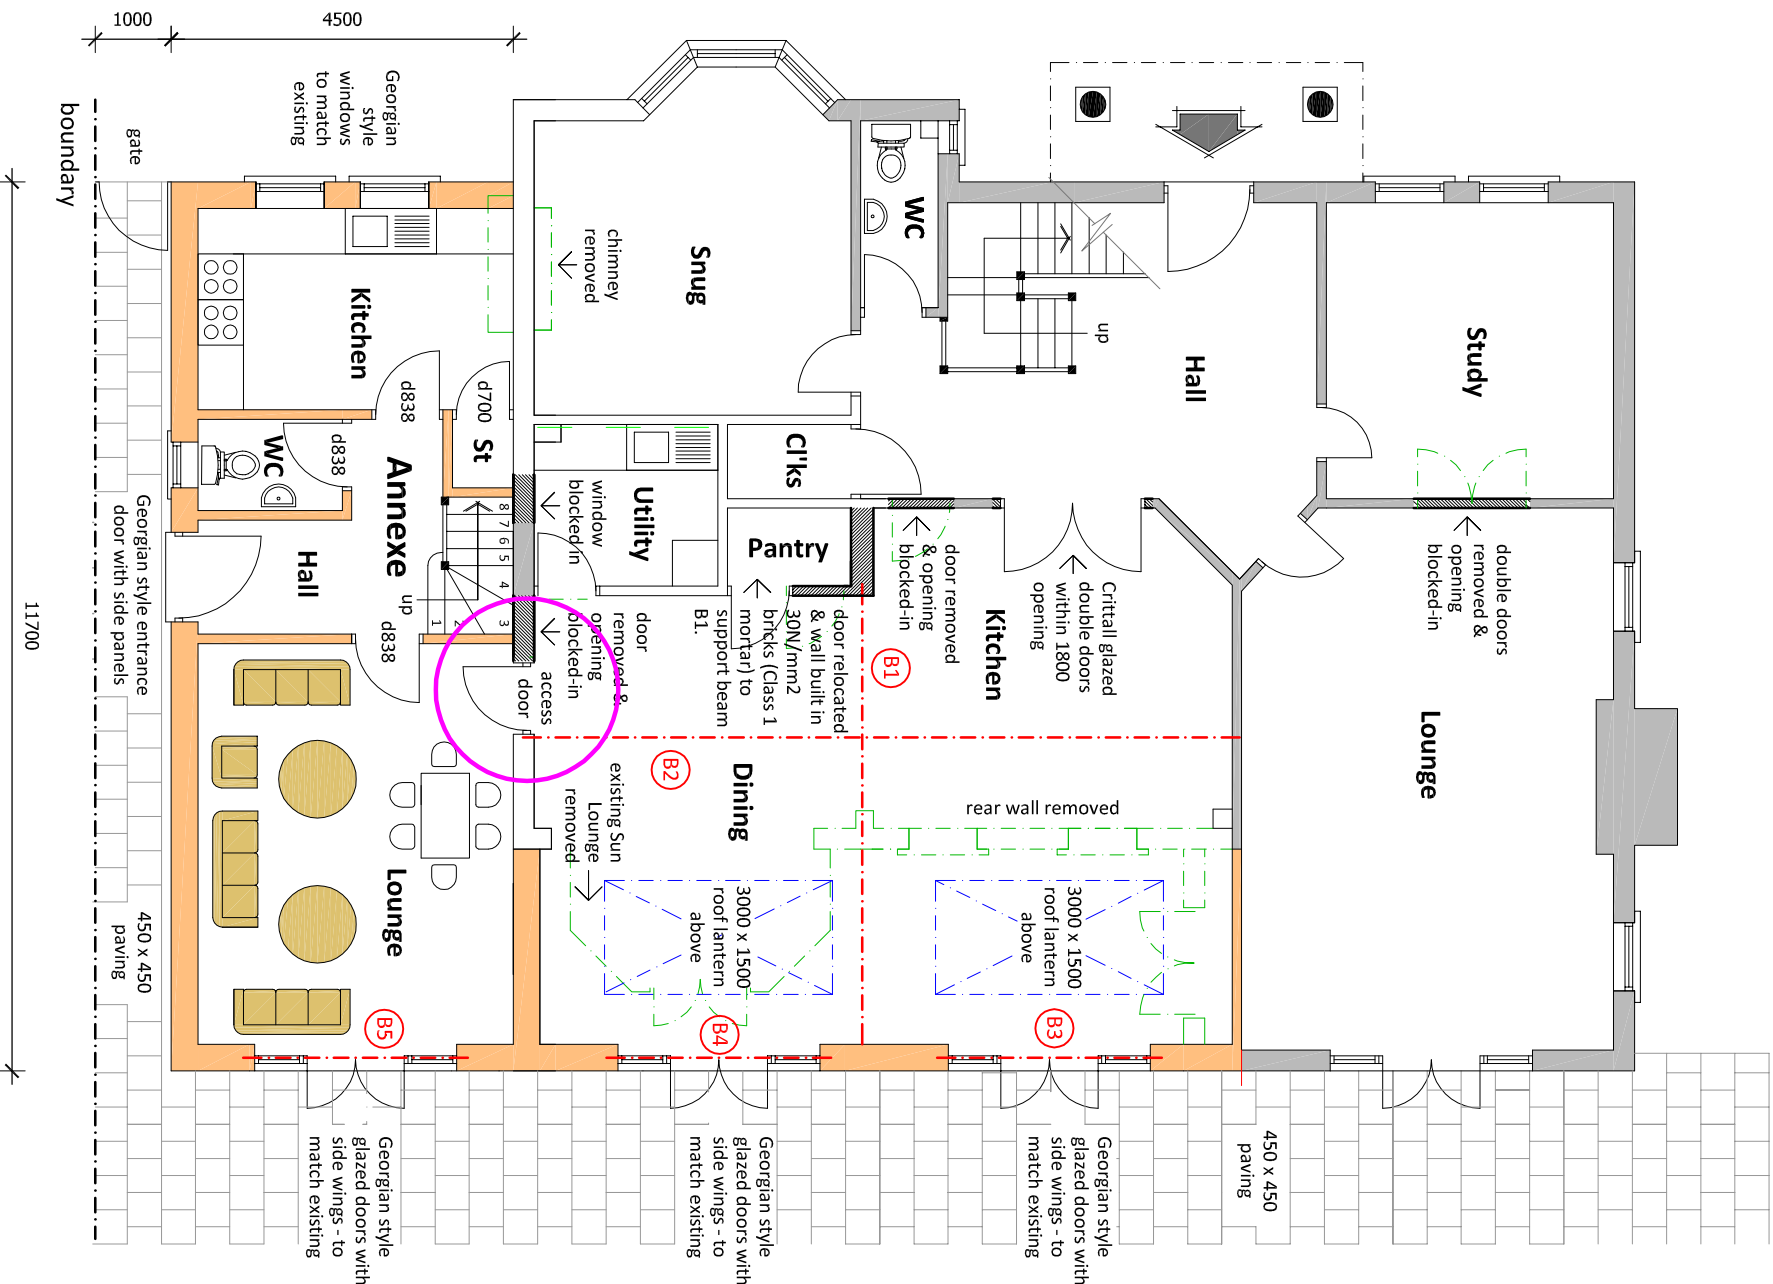


PROPOSED Ground Floor

Legend

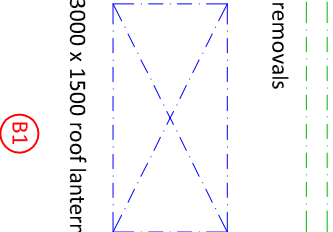

Structural Work:-
Refer to Structural Engineer's design & calculations for all structural work

Rev A
Access door formed between host dwelling & Annexe

 

GROUND FLOOR PLAN

Two Storey Side Extension, Single Storey Rear Extension & Internal Alterations
15, The Coppice, Burbage, Hinckley
LE10 2TF

dwg no:- 26.14.01A
scale:- 1:100 (A3)
date:- Apr 2026