


0m 1m 2m 3m 4m 5m




SCALE 1:100 @ A3

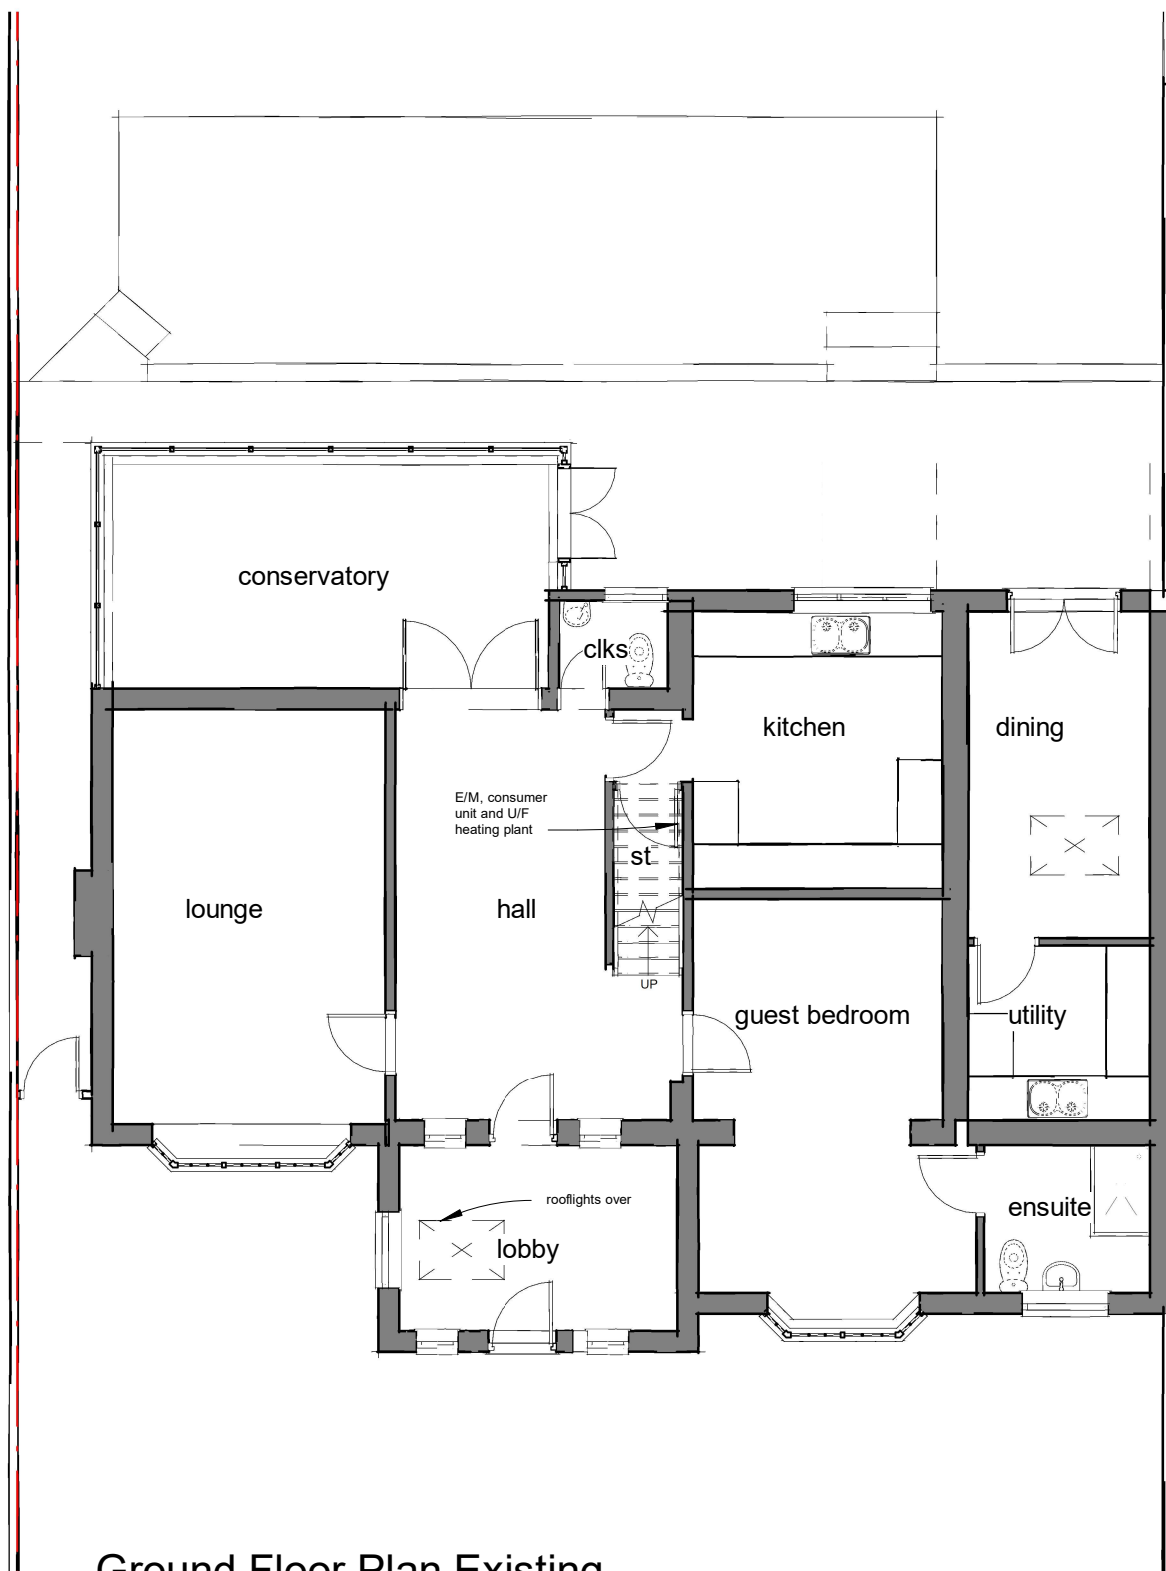

Ground Floor Plan Existing

1 : 100

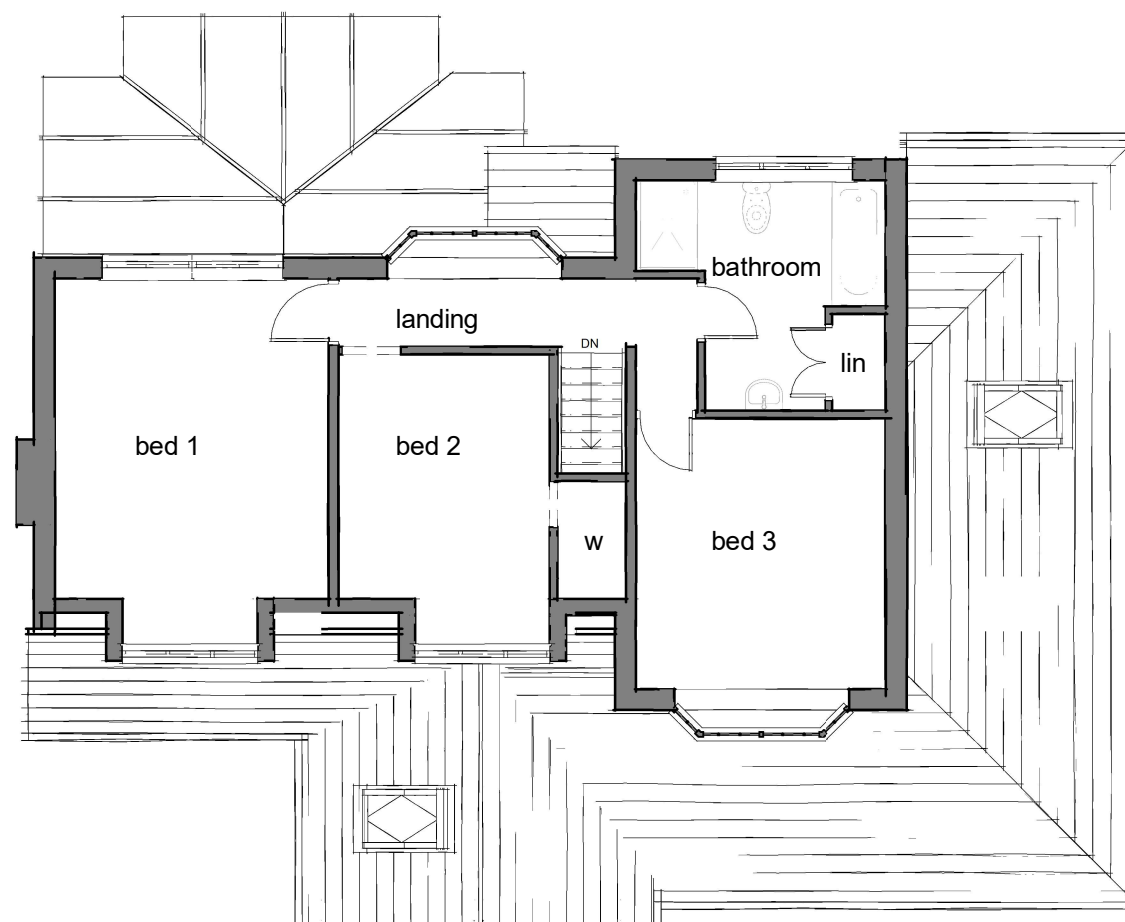

First Floor Plan Existing

1 : 100

A Chimney clarified 03.08.23

Rev	Description	Date
-----	-------------	------



James Fleming | Architectural

Project No. 2021-52 Drawing No. 101 A

Drawing Name
Existing Floor Plans

Project Details
Mr Rich & Kate Eyres, Proposed
Extensions & Alterations, 33 Hillrise
Burbage, LE10 2UA

Scale @ A3
1 : 100

Author
JAF

James Fleming Architectural Ltd
50 Leicester Road, Hinckley, Leicestershire, LE10 1LT
Tel: 01455 372041 / 07885 718350 james@jamesflemingarchitectural.co.uk



This drawing and the building works depicted are the copyright of James Fleming Architectural Ltd and may not be reproduced or amended except by written permission. no liability will be accepted for amendments made by other persons. All dimensions to be checked on site and architect notified of any discrepancies prior to commencement. Do not scale.