


Sketch proposals are for illustrative purposes only & as such are subject to detailed site investigation including ground conditions / contaminants, drainage, design & planning/density negotiations. Sketch proposals may be based upon enlargements of OS sheets & visual estimations of existing site features, accuracy will therefore need to be verified by survey. Sketch proposals have not been considered in respect of CDH Regulations.

This drawing and the building works depicted are the copyright of Staniforth Architects Ltd. and may not be reproduced or amended except by written permission. No liability will be accepted for amendments made by other persons.


FOR PLANNING



Revision	Date	Notes
A	19.08.21	Area schedule amended
B	06.09.21	Area schedule amended
C	01.12.21	Plot numbers updated
D	19.01.22	Graphic amendment
E	07.08.23	Rooflights removed & FF amended

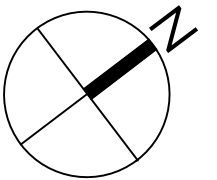

Site Key

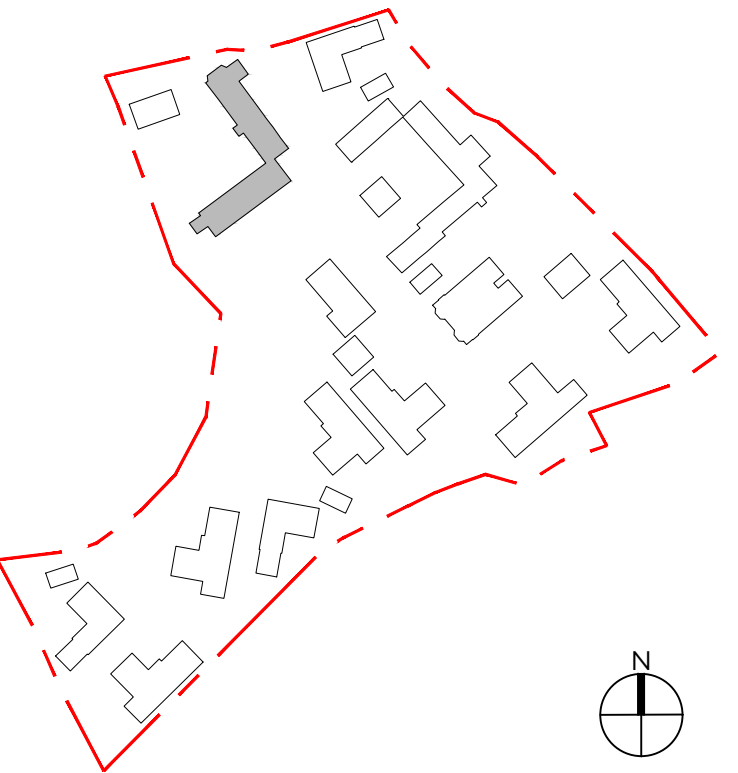

Proposed Green Acres Area Schedule Plot 13

Floor	GIA/m ²	GEA/m ²
First	68.1 m ²	78.8 m ²
Ground	78.0 m ²	89.0 m ²
Total	146.1 m ²	167.8 m ²

Proposed Conversion 3 Area Schedule Plot 11

Floor	GIA/m ²	GEA/m ²
First	75.8 m ²	91.7 m ²
Ground	76.8 m ²	91.4 m ²
Total	152.6 m ²	183.1 m ²

Proposed Conversion 4 Area Schedule Plot 12

Floor	GIA/m ²	GEA/m ²
First	23.3 m ²	42.8 m ²
Ground	122.3 m ²	148.0 m ²
Total	145.6 m ²	190.8 m ²


STANIFORTH ARCHITECTS

Proposed Conversion 3 and 4 and Green Acres / Plot 11, 12 & 13 Floor Plans


The Warehouse 1A Staniford Street Leicester LE1 6NL 0116 2853775 www.staniforth.co.uk	Drawing Status: Cad Reference: Drawn: Checked: Date: Scale:	Planning 1612-PO4 ER CK 29-06-2021 1:100@A1
---	--	--

Project No. Drawing No. Revision

Barons Park Farm Kirby Muxloe 1612(C) P09 E

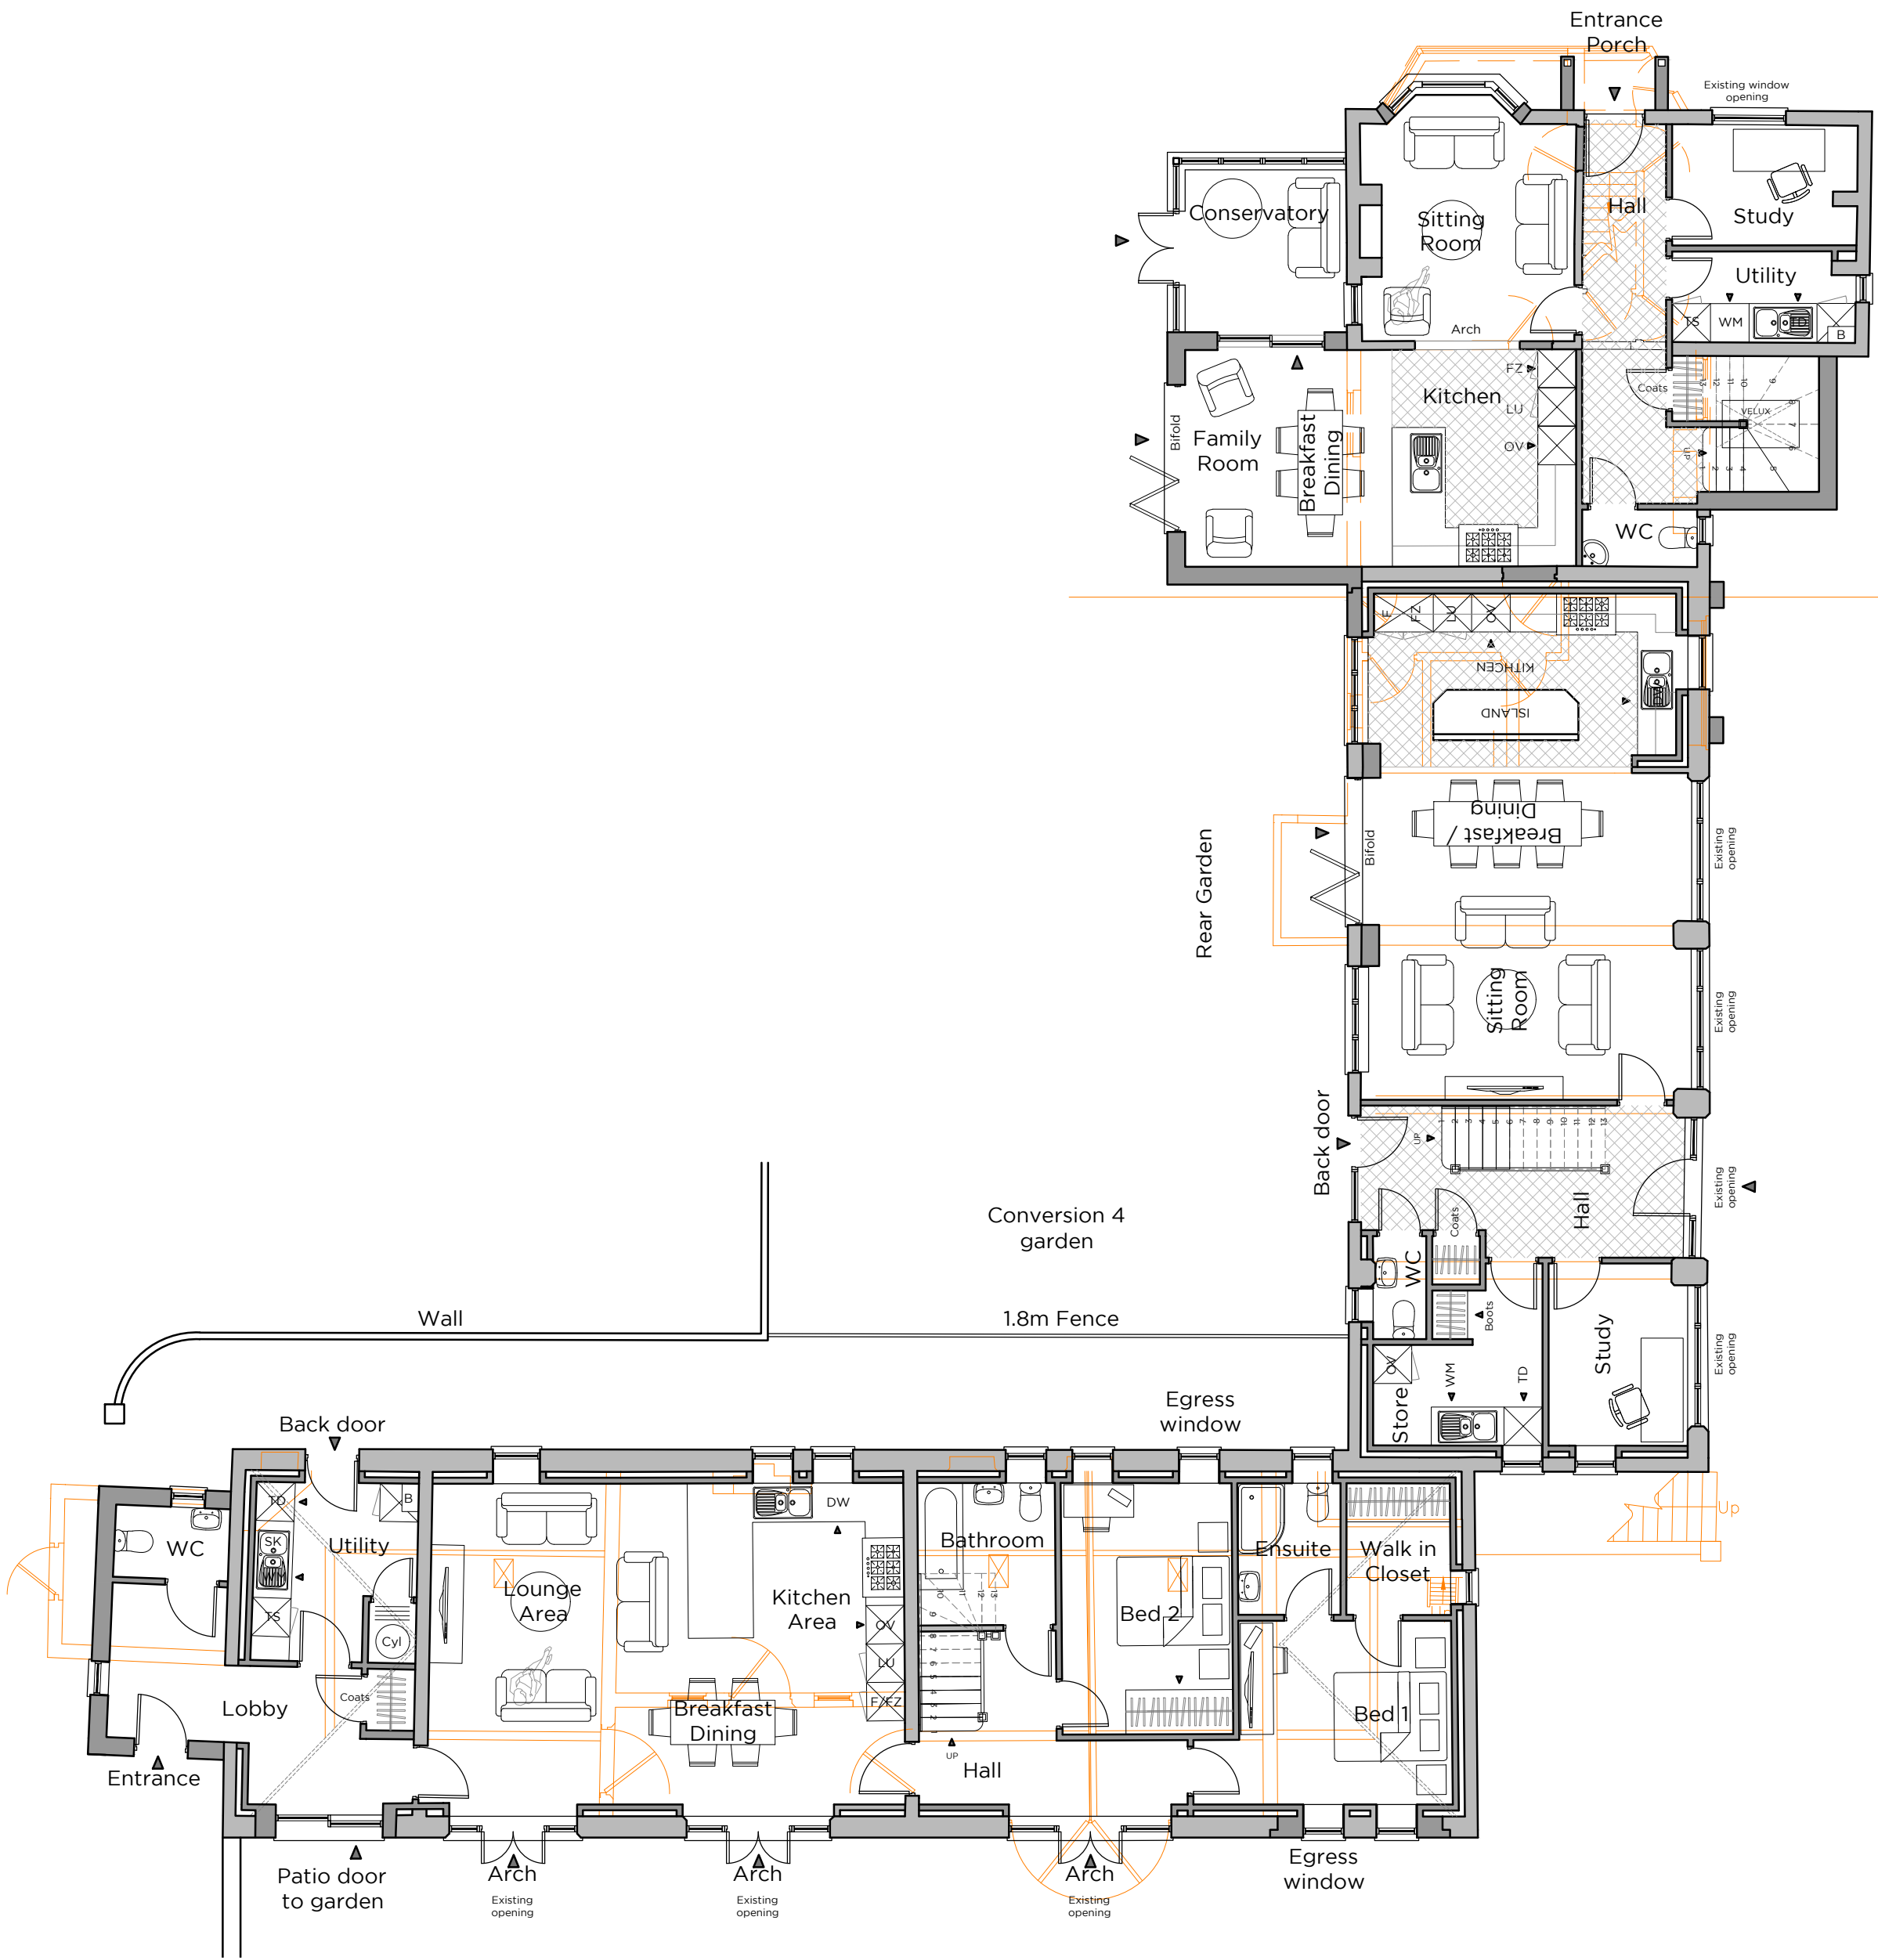

Ground Floor Plan

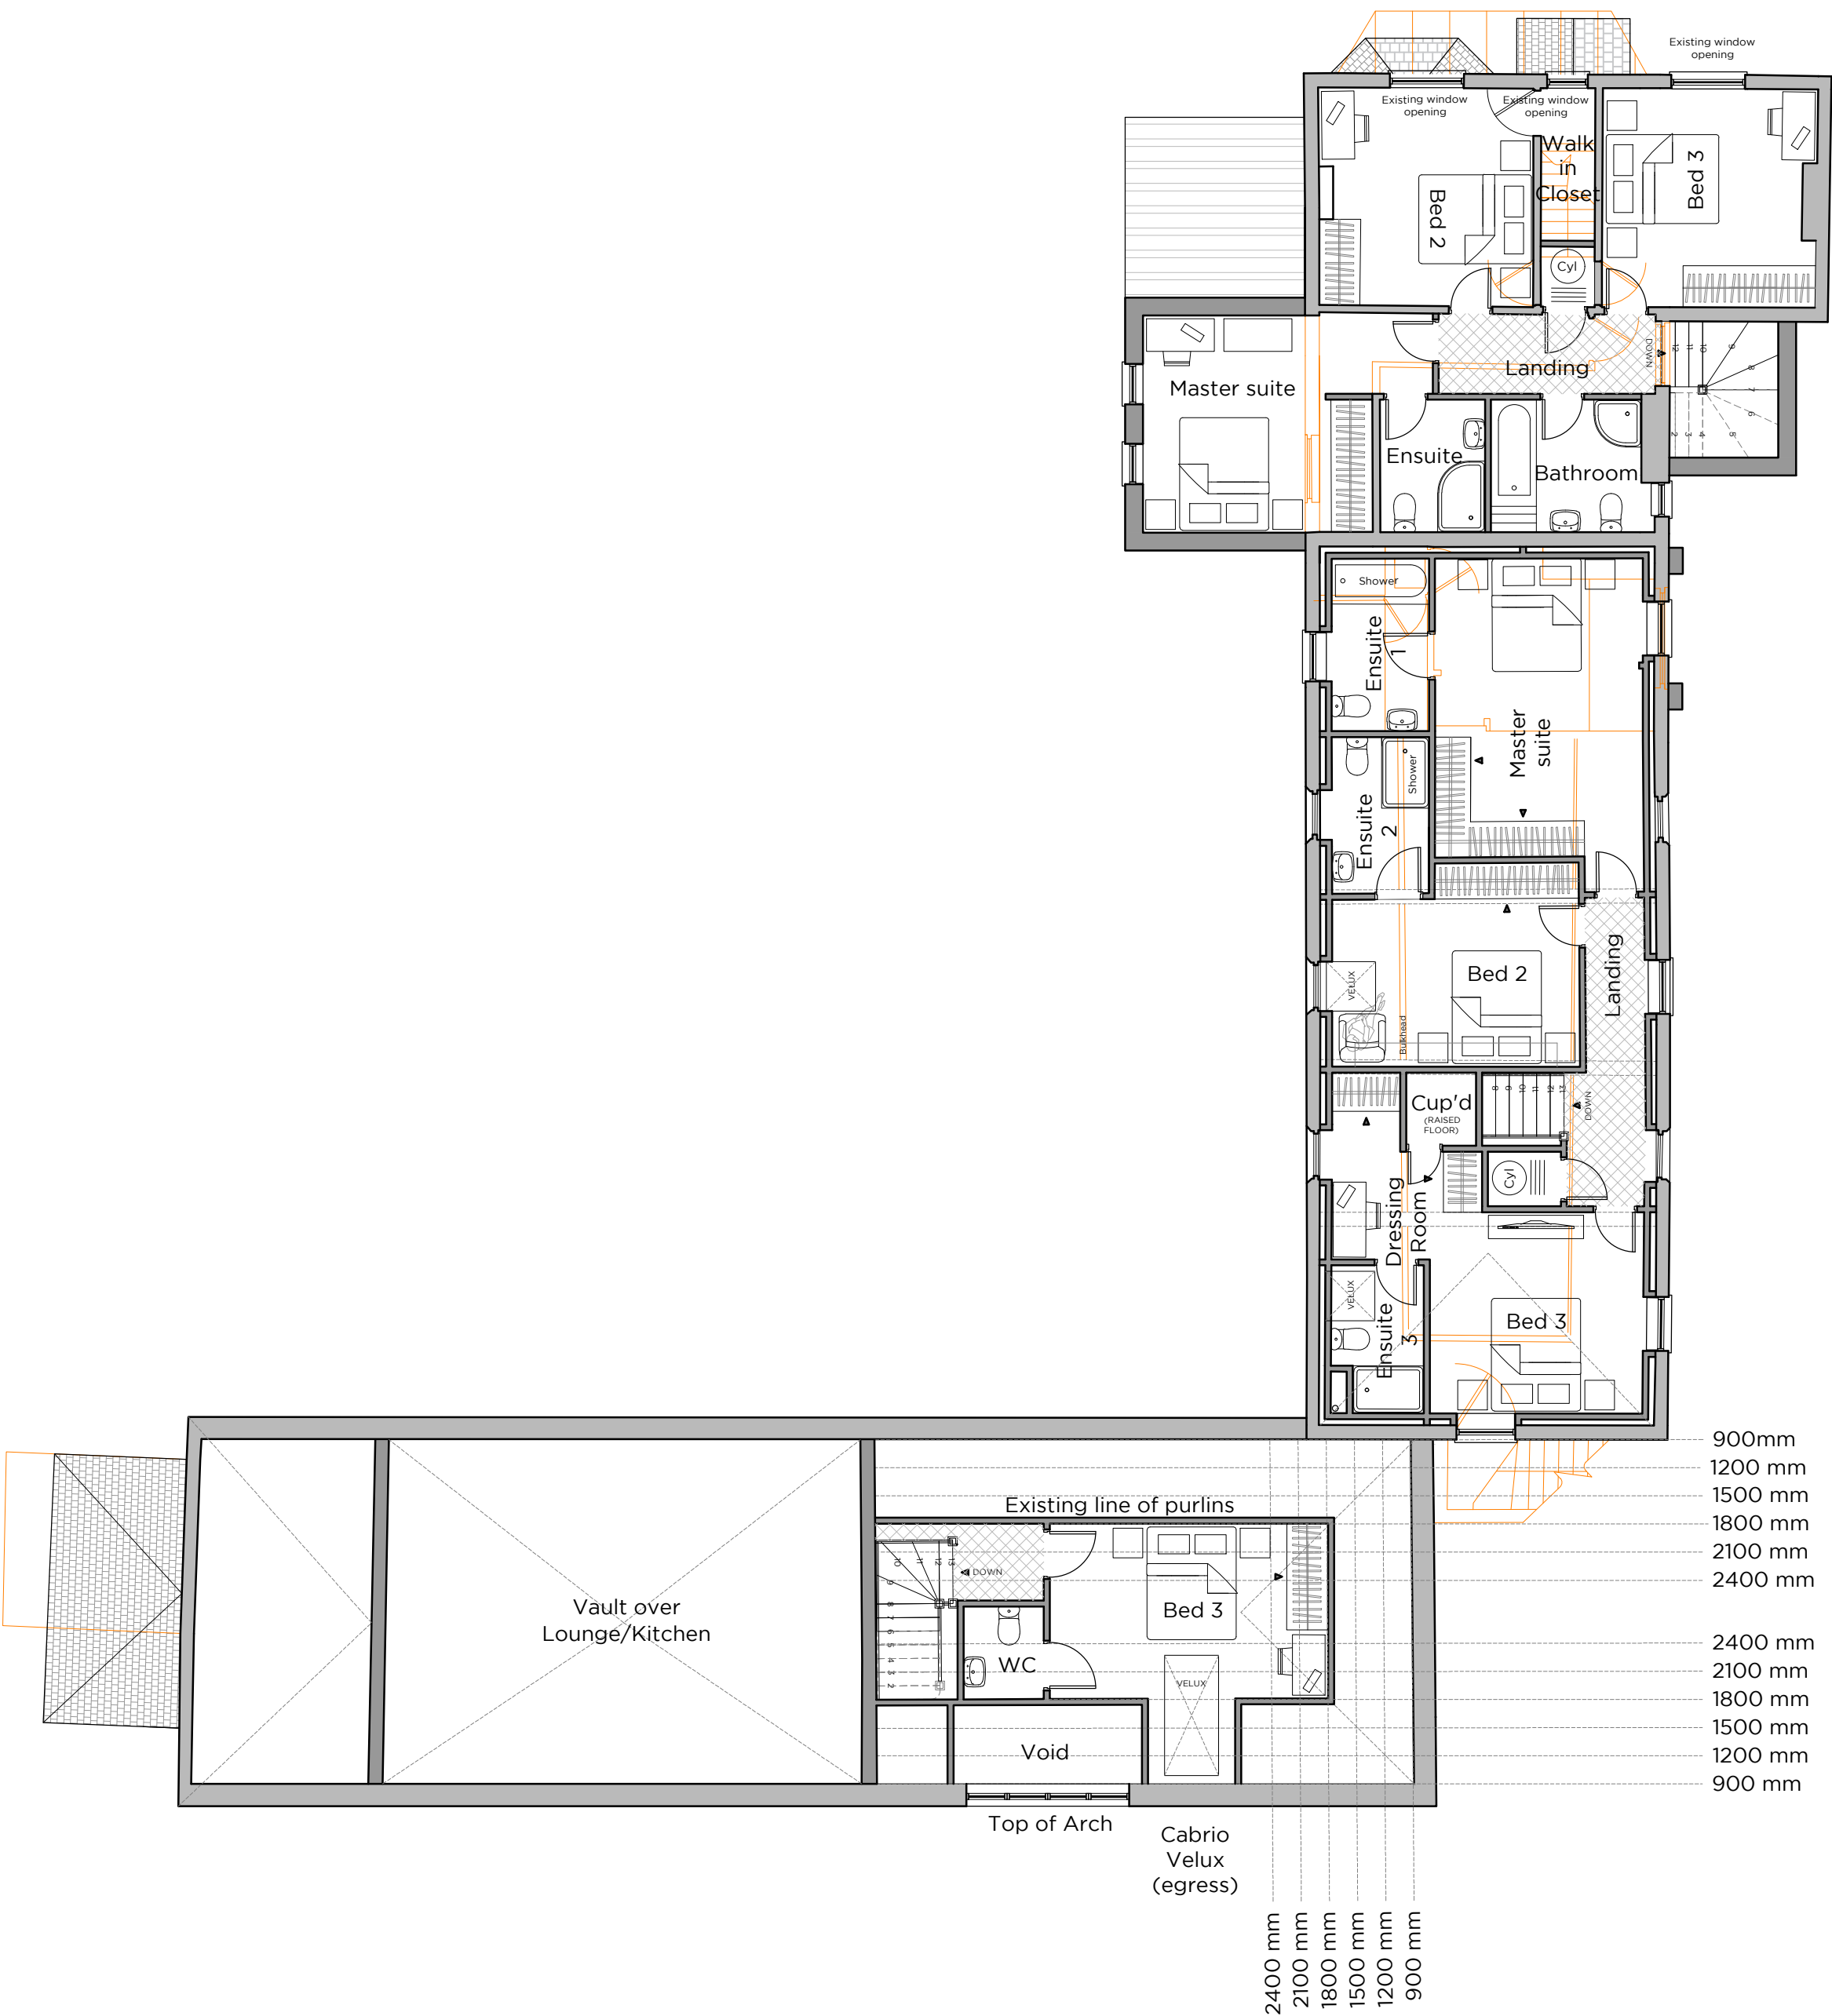

First Floor Plan