



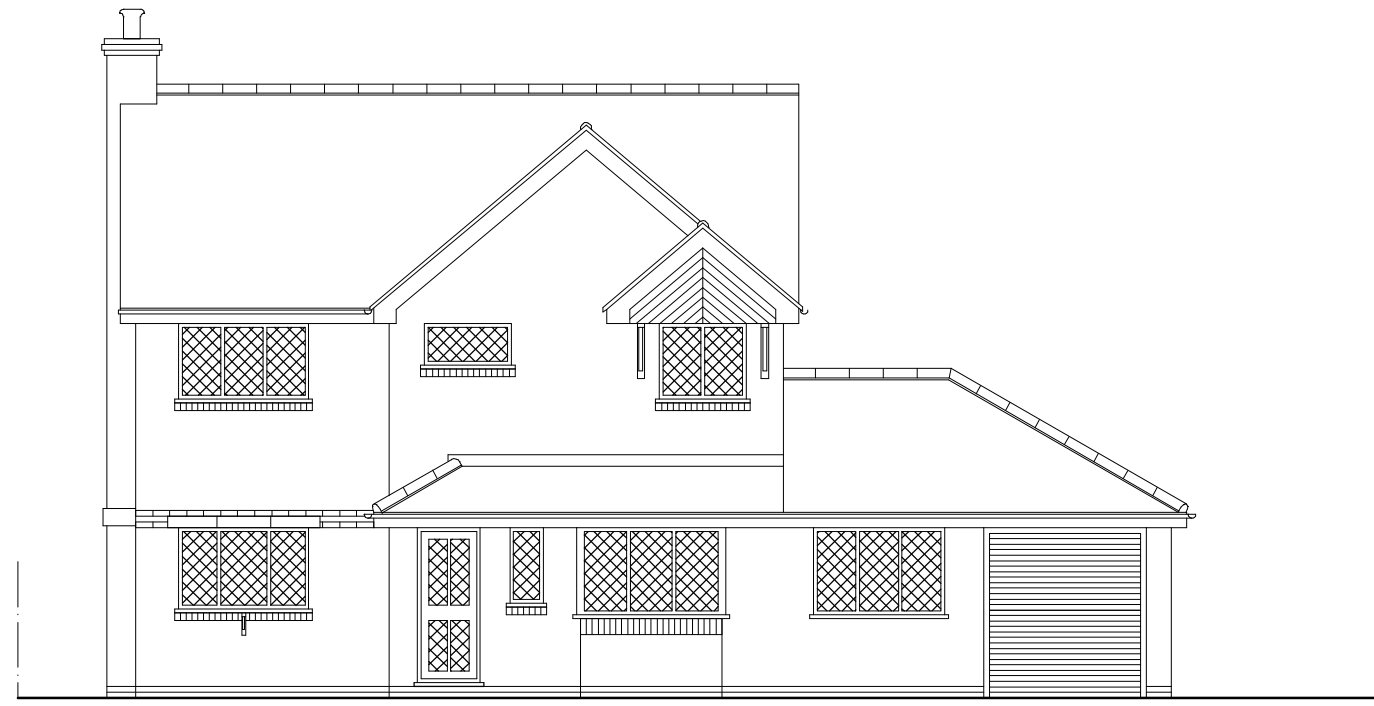


Exiting Front Elevation



Existing Rear Elevation

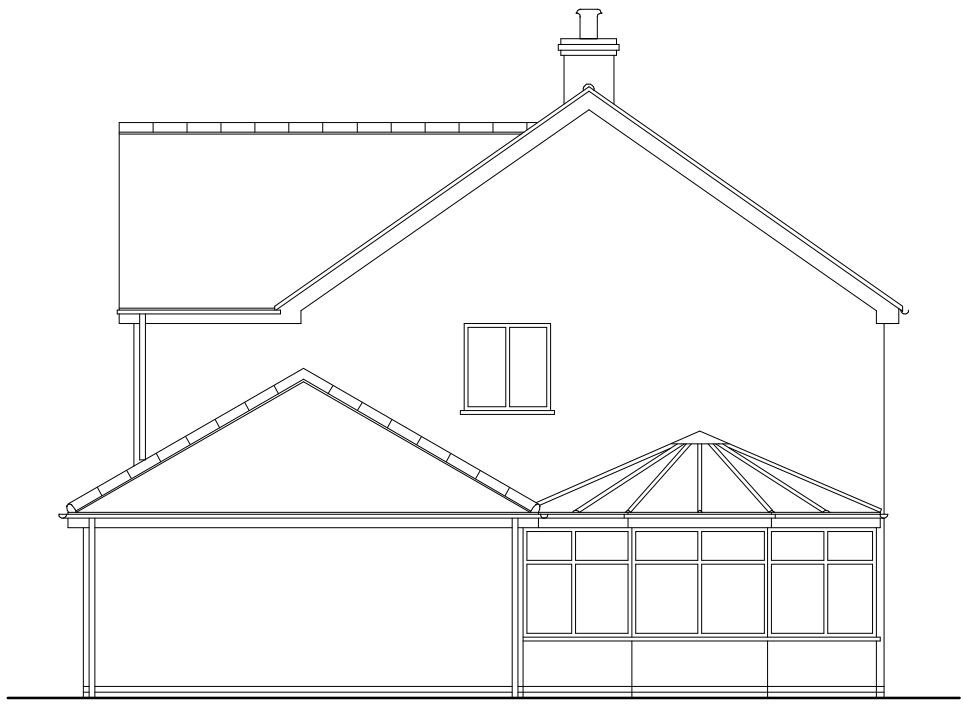

Existing Elevation To No 5

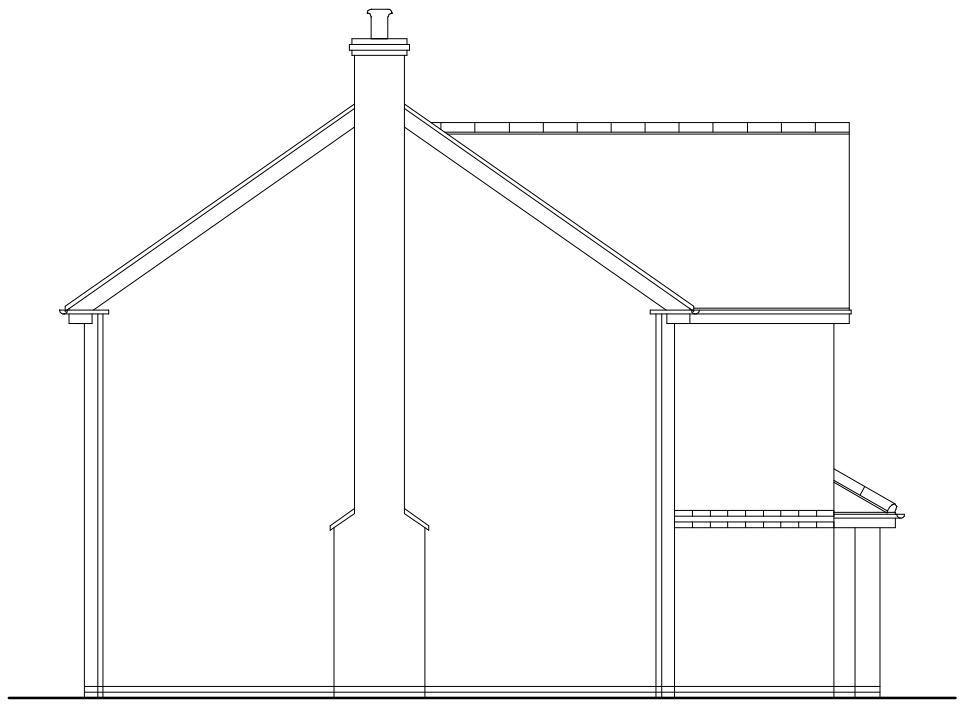


Existing Elevation To No 3


All Elevation Drawings Scale 1:100
0 1 2 3 4 5m

All Plan Drawings Scale 1:50
0 1 2 3 4 5m

Scale Bars

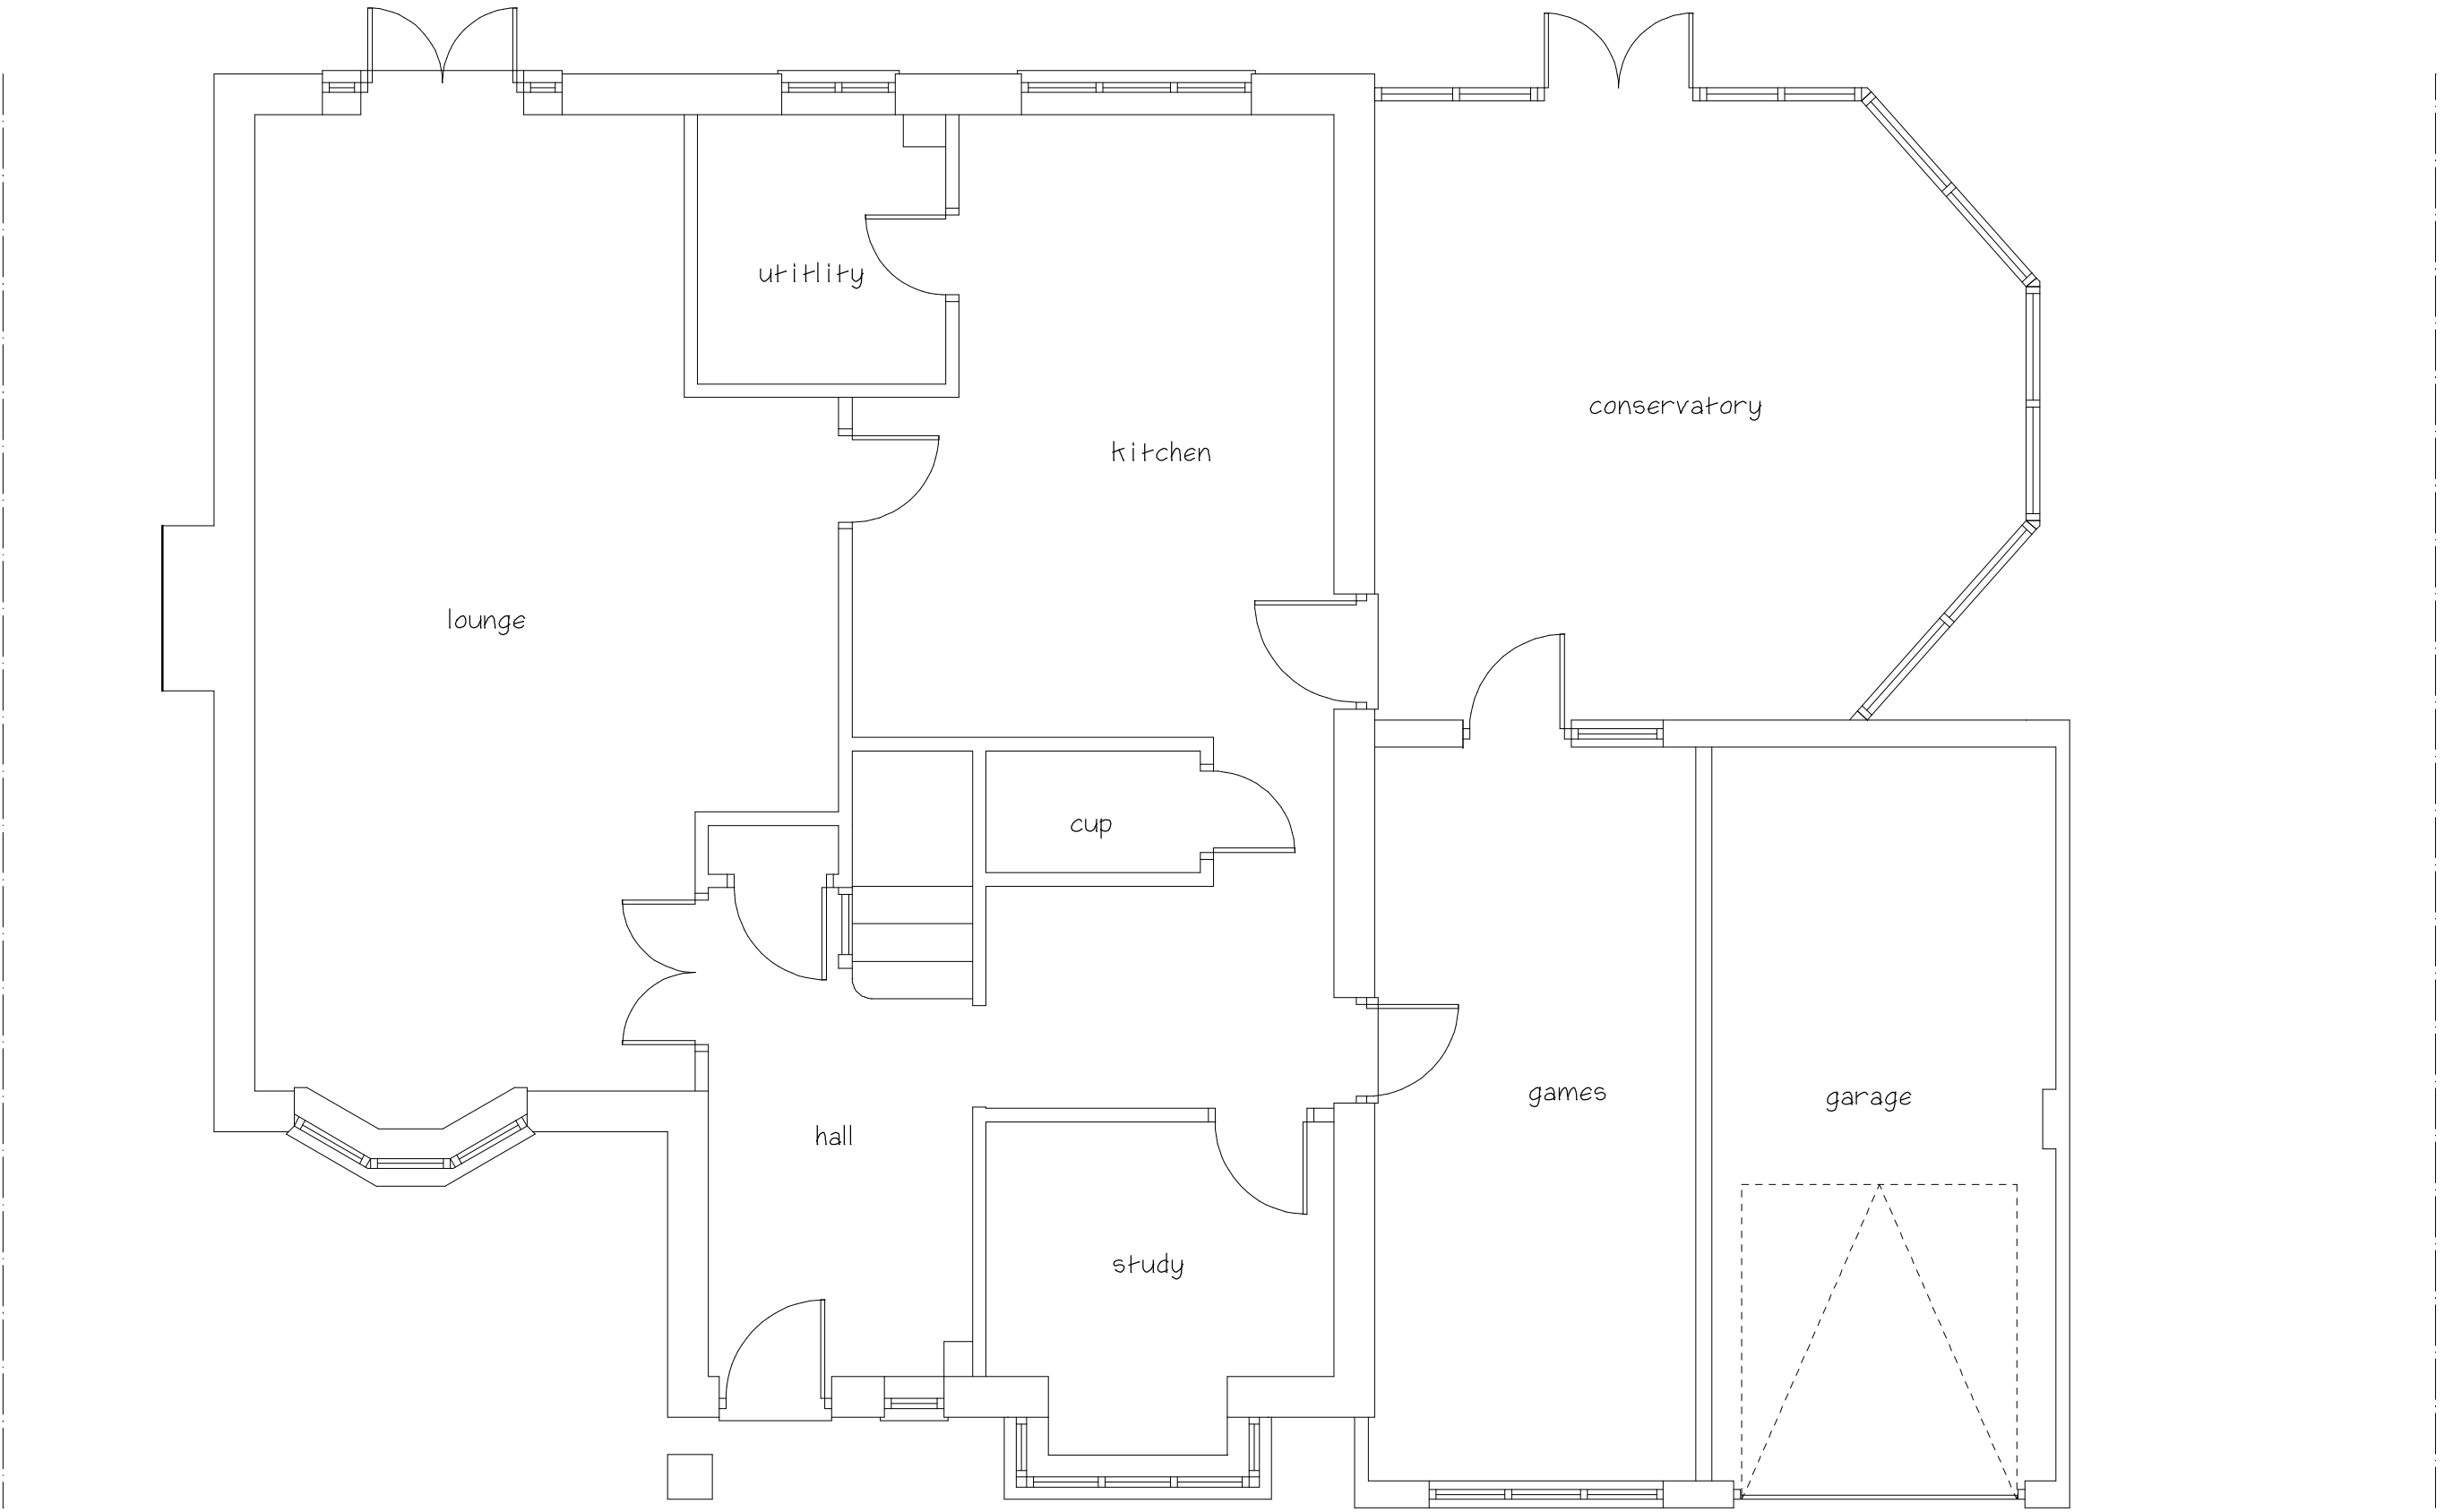

Existing Ground Floor Plan

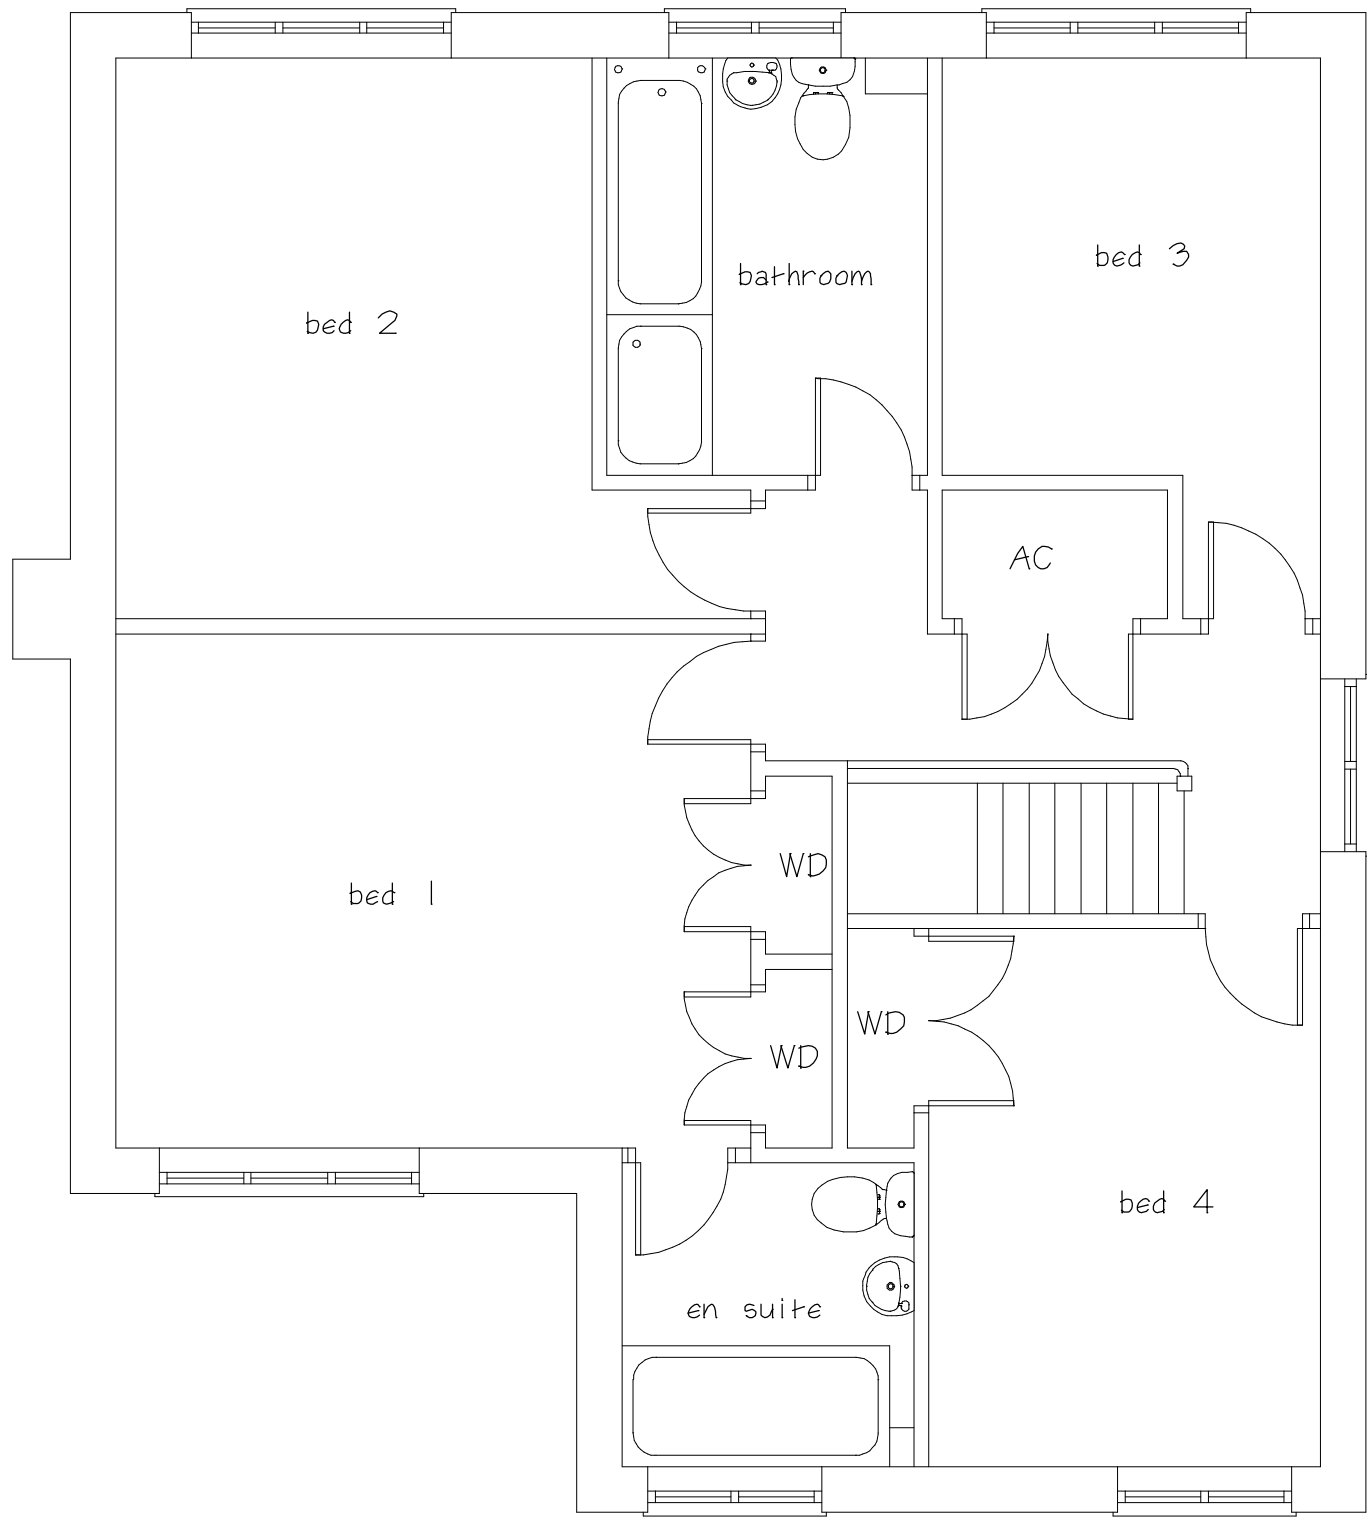

Existing First Floor Plan

CLIENT

Chris Bedford

JOB TITLE

4 Vilia Close
Burbage
Hinckley
Leicester
LE10 2EX

DRAWING TITLE

Proposed Extension
To The Side Of
Detached House

SCALE	SHEET	DATE	DRAWN BY
1:50 & 1:100	A1	July 2024	A Moore

ANDREW MOORE
ARCHITECTURAL SERVICES
Tel; 07973397765
Email;andrewmoore@workmail.com

DRG NO	SHEET NO
1658	1