

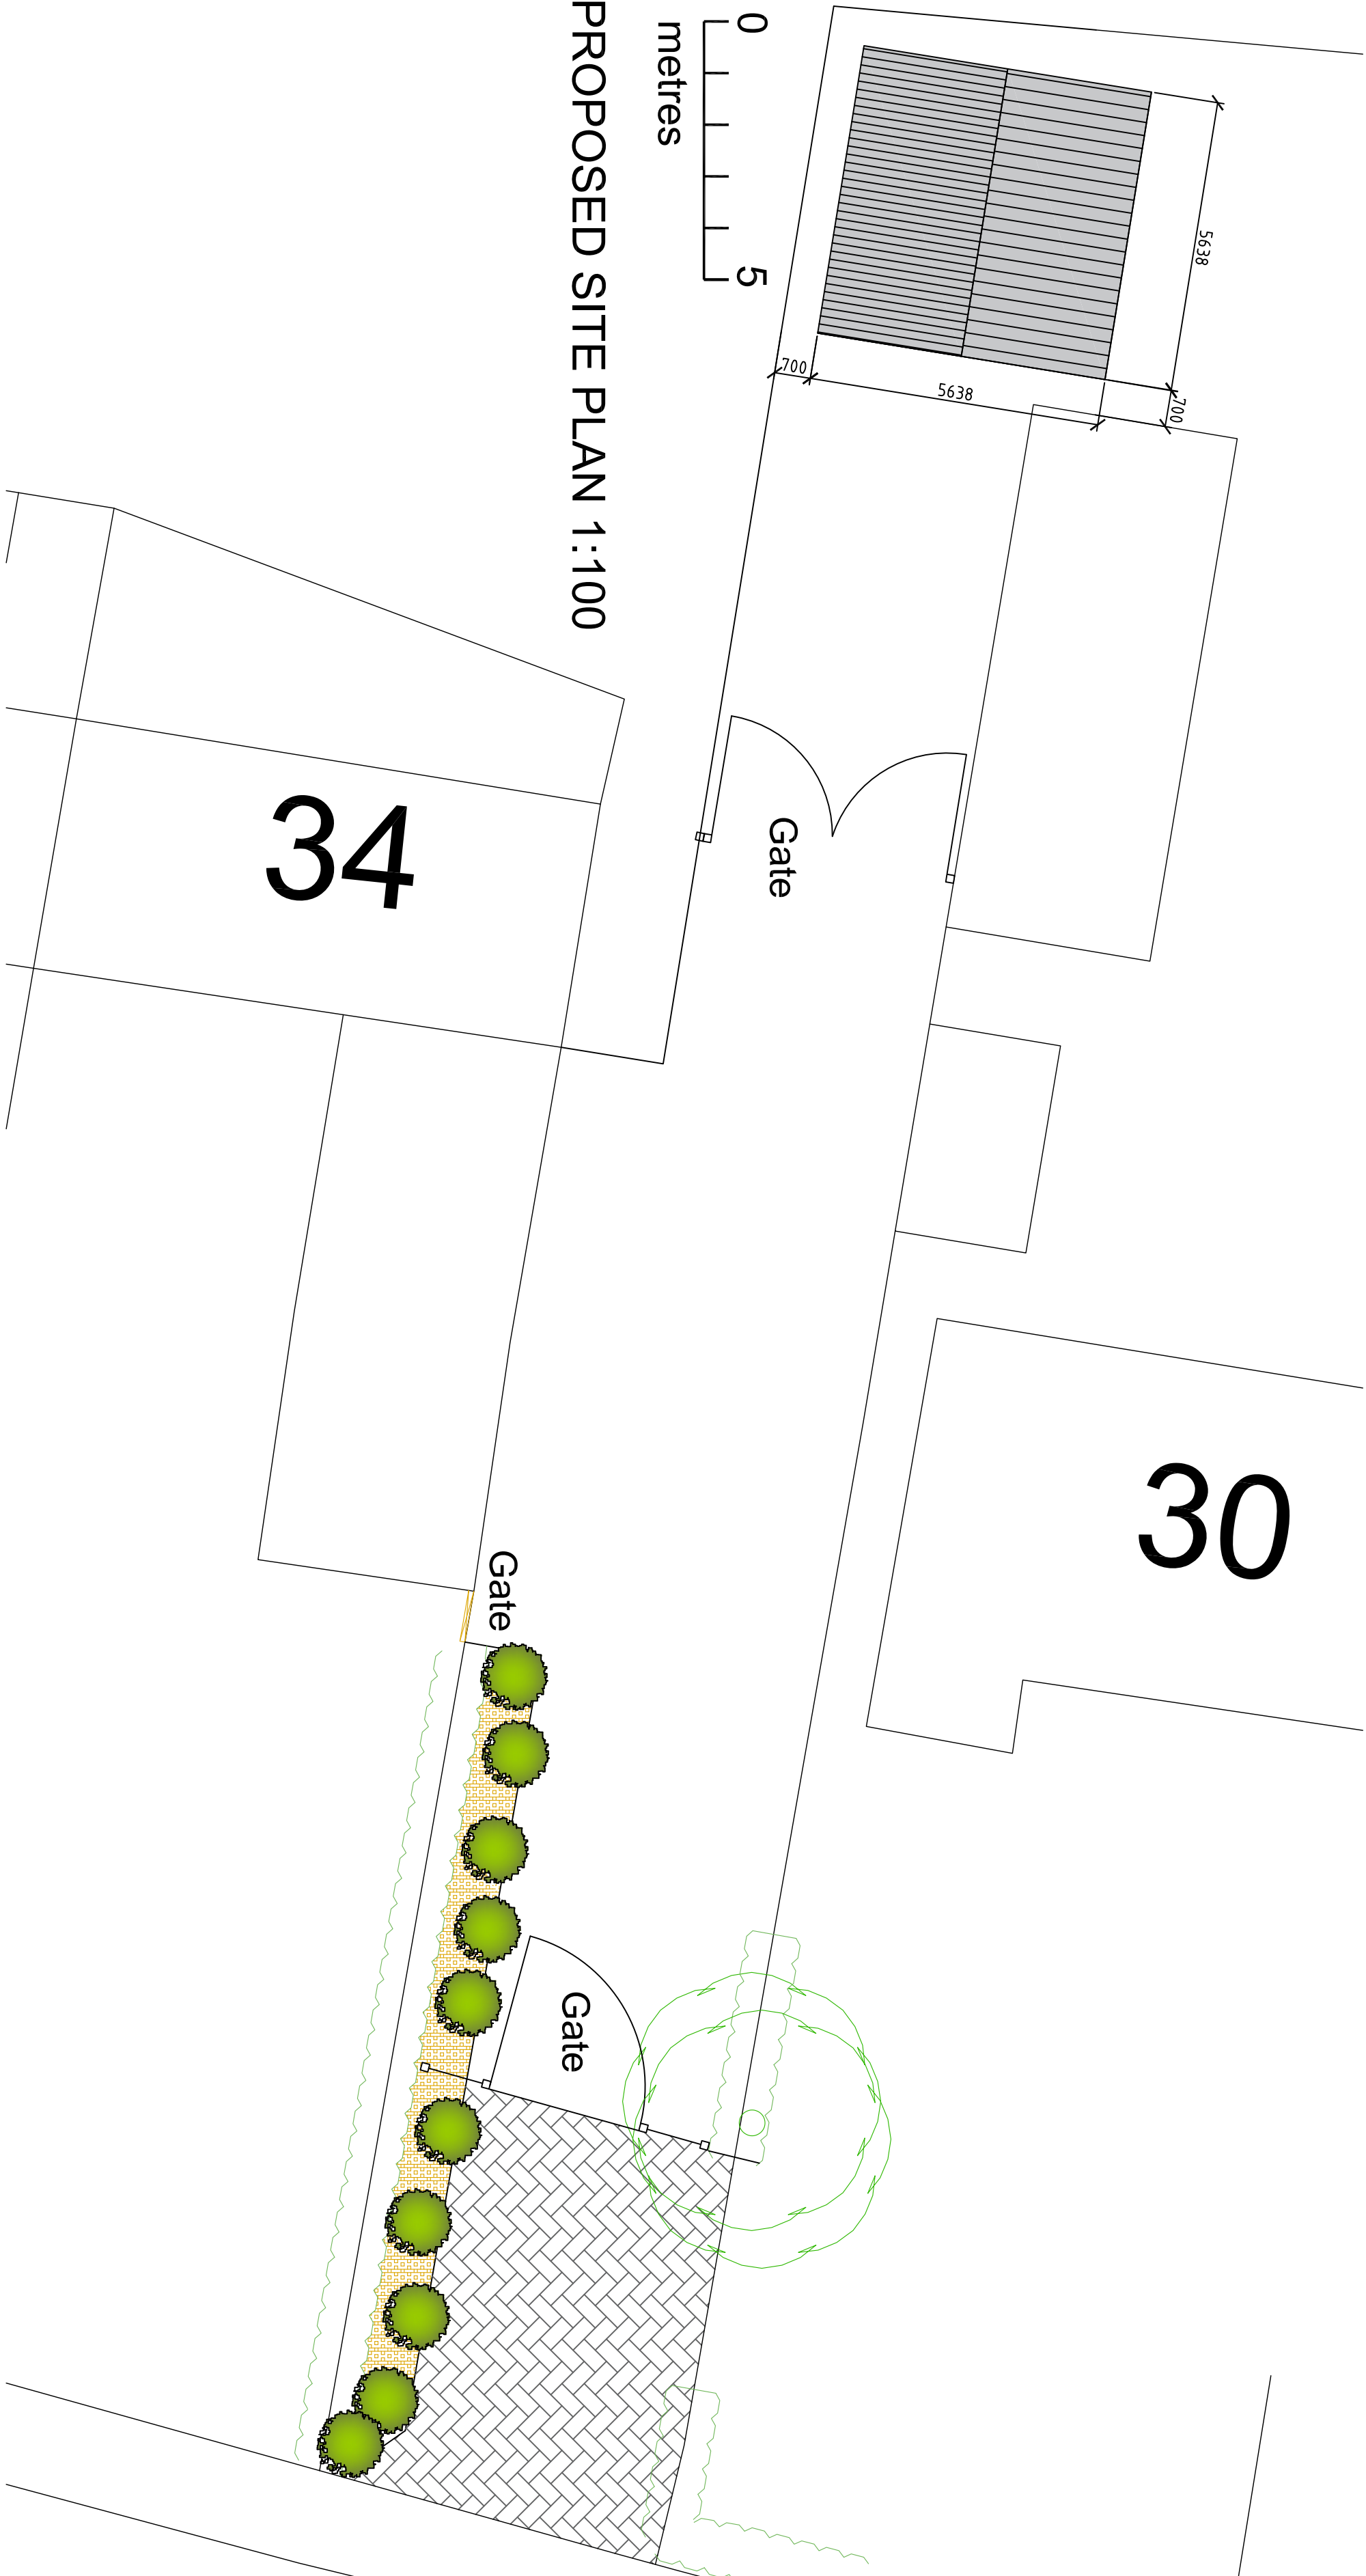
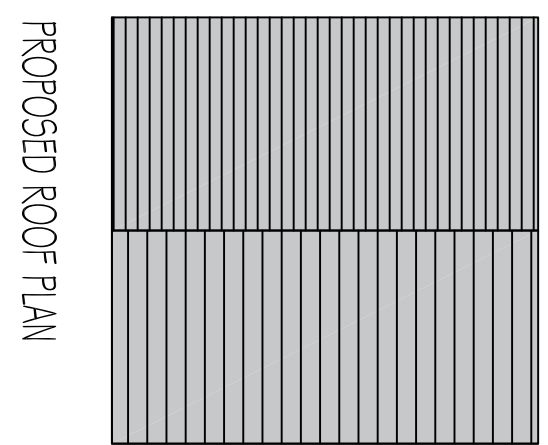
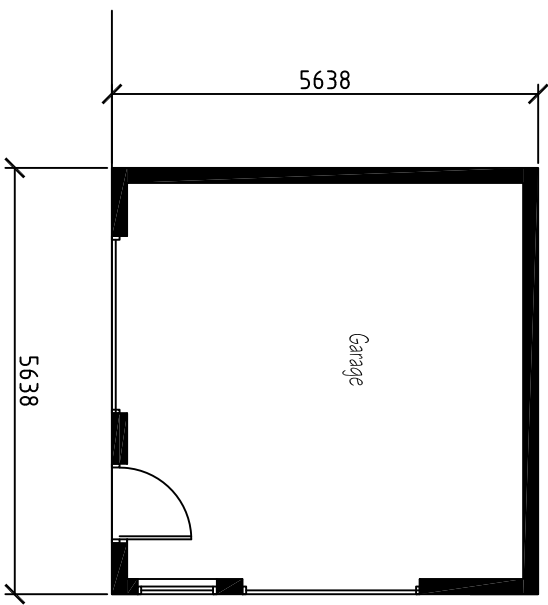
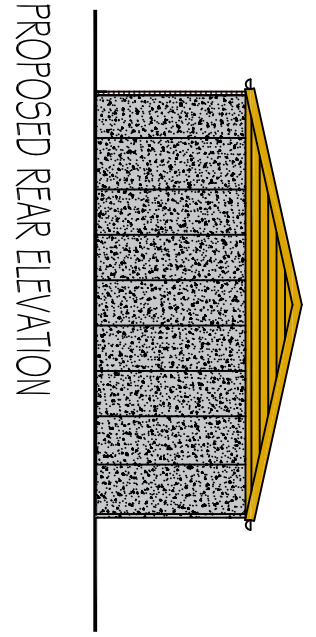
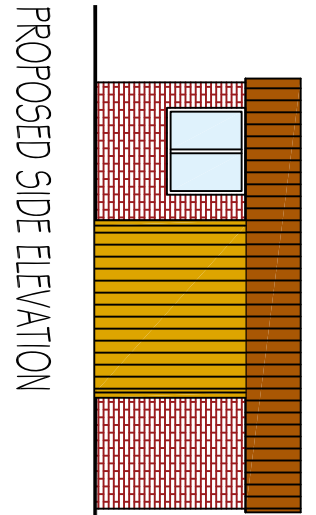


1. Drawings copyright of © Architectural Vistadesigns Ltd
2. Drawings not to be used without written consent.
3. Planning drawings should not be used for the purpose of construction or working drawings.
4. All dimensions must be checked and verified on site before commencing work.
5. All drawings must be checked and verified on site before commencing work.
6. OS data may have been used for the purpose of a Planning submission.
7. Do not scale from the drawings.


Revisions		
Rev.	Date	Comments

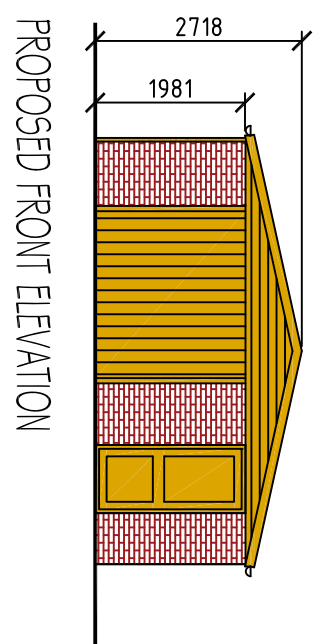



PROPOSED SITE PLAN 1:100

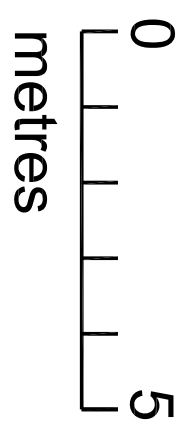



PREFABRICATED GARAGE LEGEND:
WALLS CLAD IN MOCK BRICK AND CONCRETE PANELS
WINDOWS AND PERSONNEL DOORS IN GOLDEN OAK UPVC FINISH
METAL GARAGE DOORS (UP AND OVER) IN GOLDEN OAK FINISH
GABLE CLADDING AND FACIAS IN GOLDEN OAK FINISH
ROOF - VERSA TILE IN TERRACOTTA

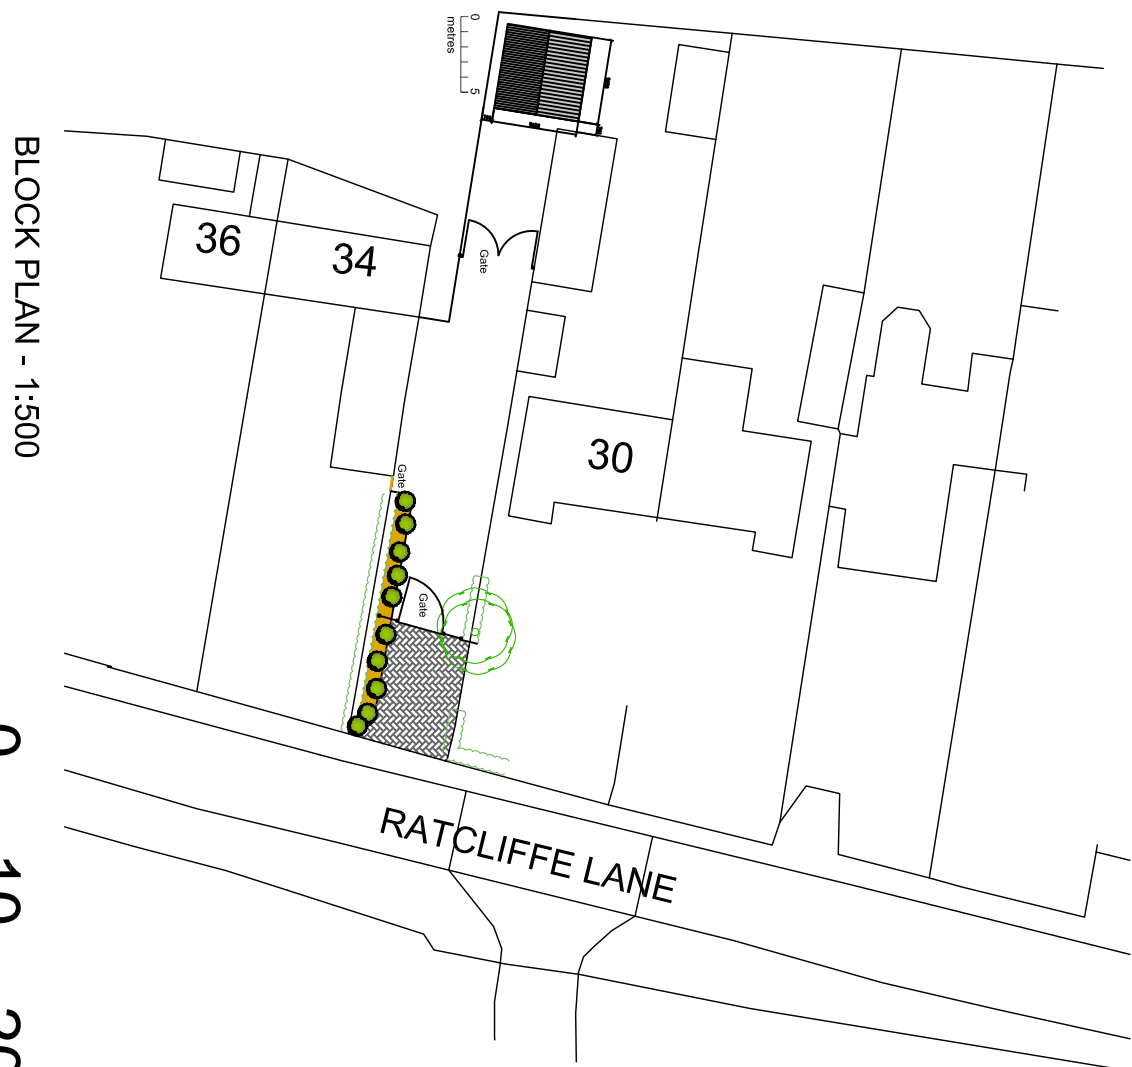

BLOCK PLAN - 1:500

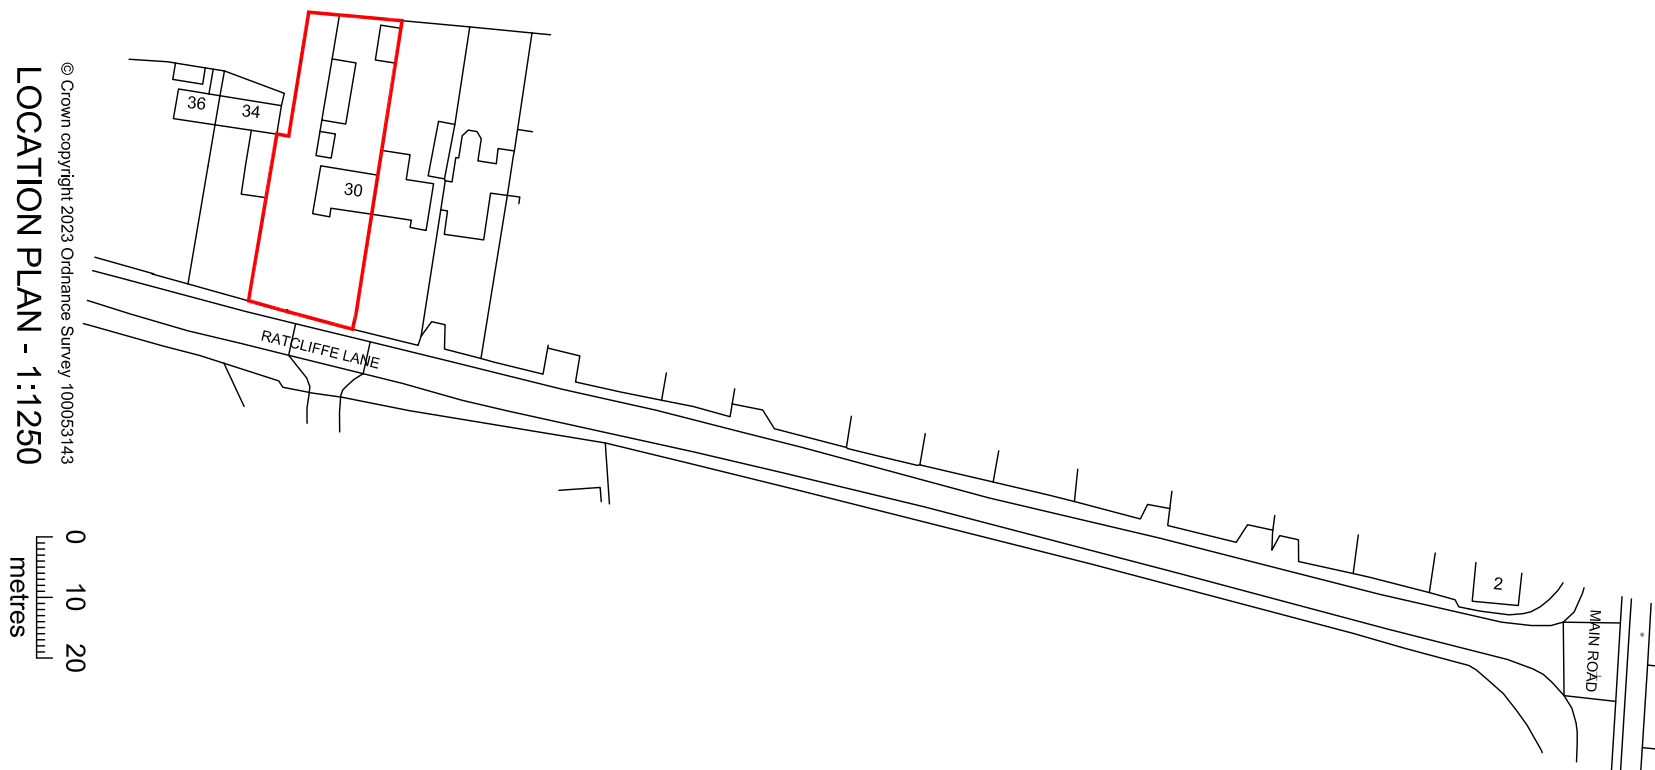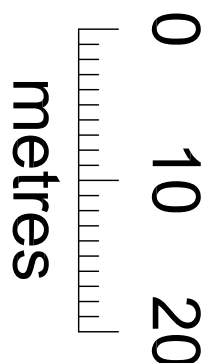

LOCATION PLAN - 1:1250

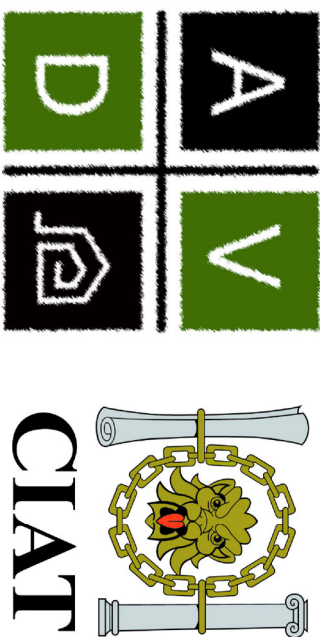 

ArchitecturalVistadesigns Ltd
at: The Paddock, 118 Paddock Way, Hindley, Latics LE10 0BZ
m: 0785 458 2584 f: 01455 698 839
w: www.architecturalvistadesigns.co.uk
e: studio@architecturalvistadesigns.co.uk

Dwg: Proposed Plans
Client: Robert Cotterill
Project: Proposed Garage at No. 30 Ratcliffe Lane,
Sleazy Magna CV9 5DT
Scale: 1:100, 1:500 & 1:1250 @ A1
Date: 05.02.2025
Drawn By: map

Dwg No. AVD-876-RLS-PL01
Rev. -