






EXISTING REAR ELEVATION

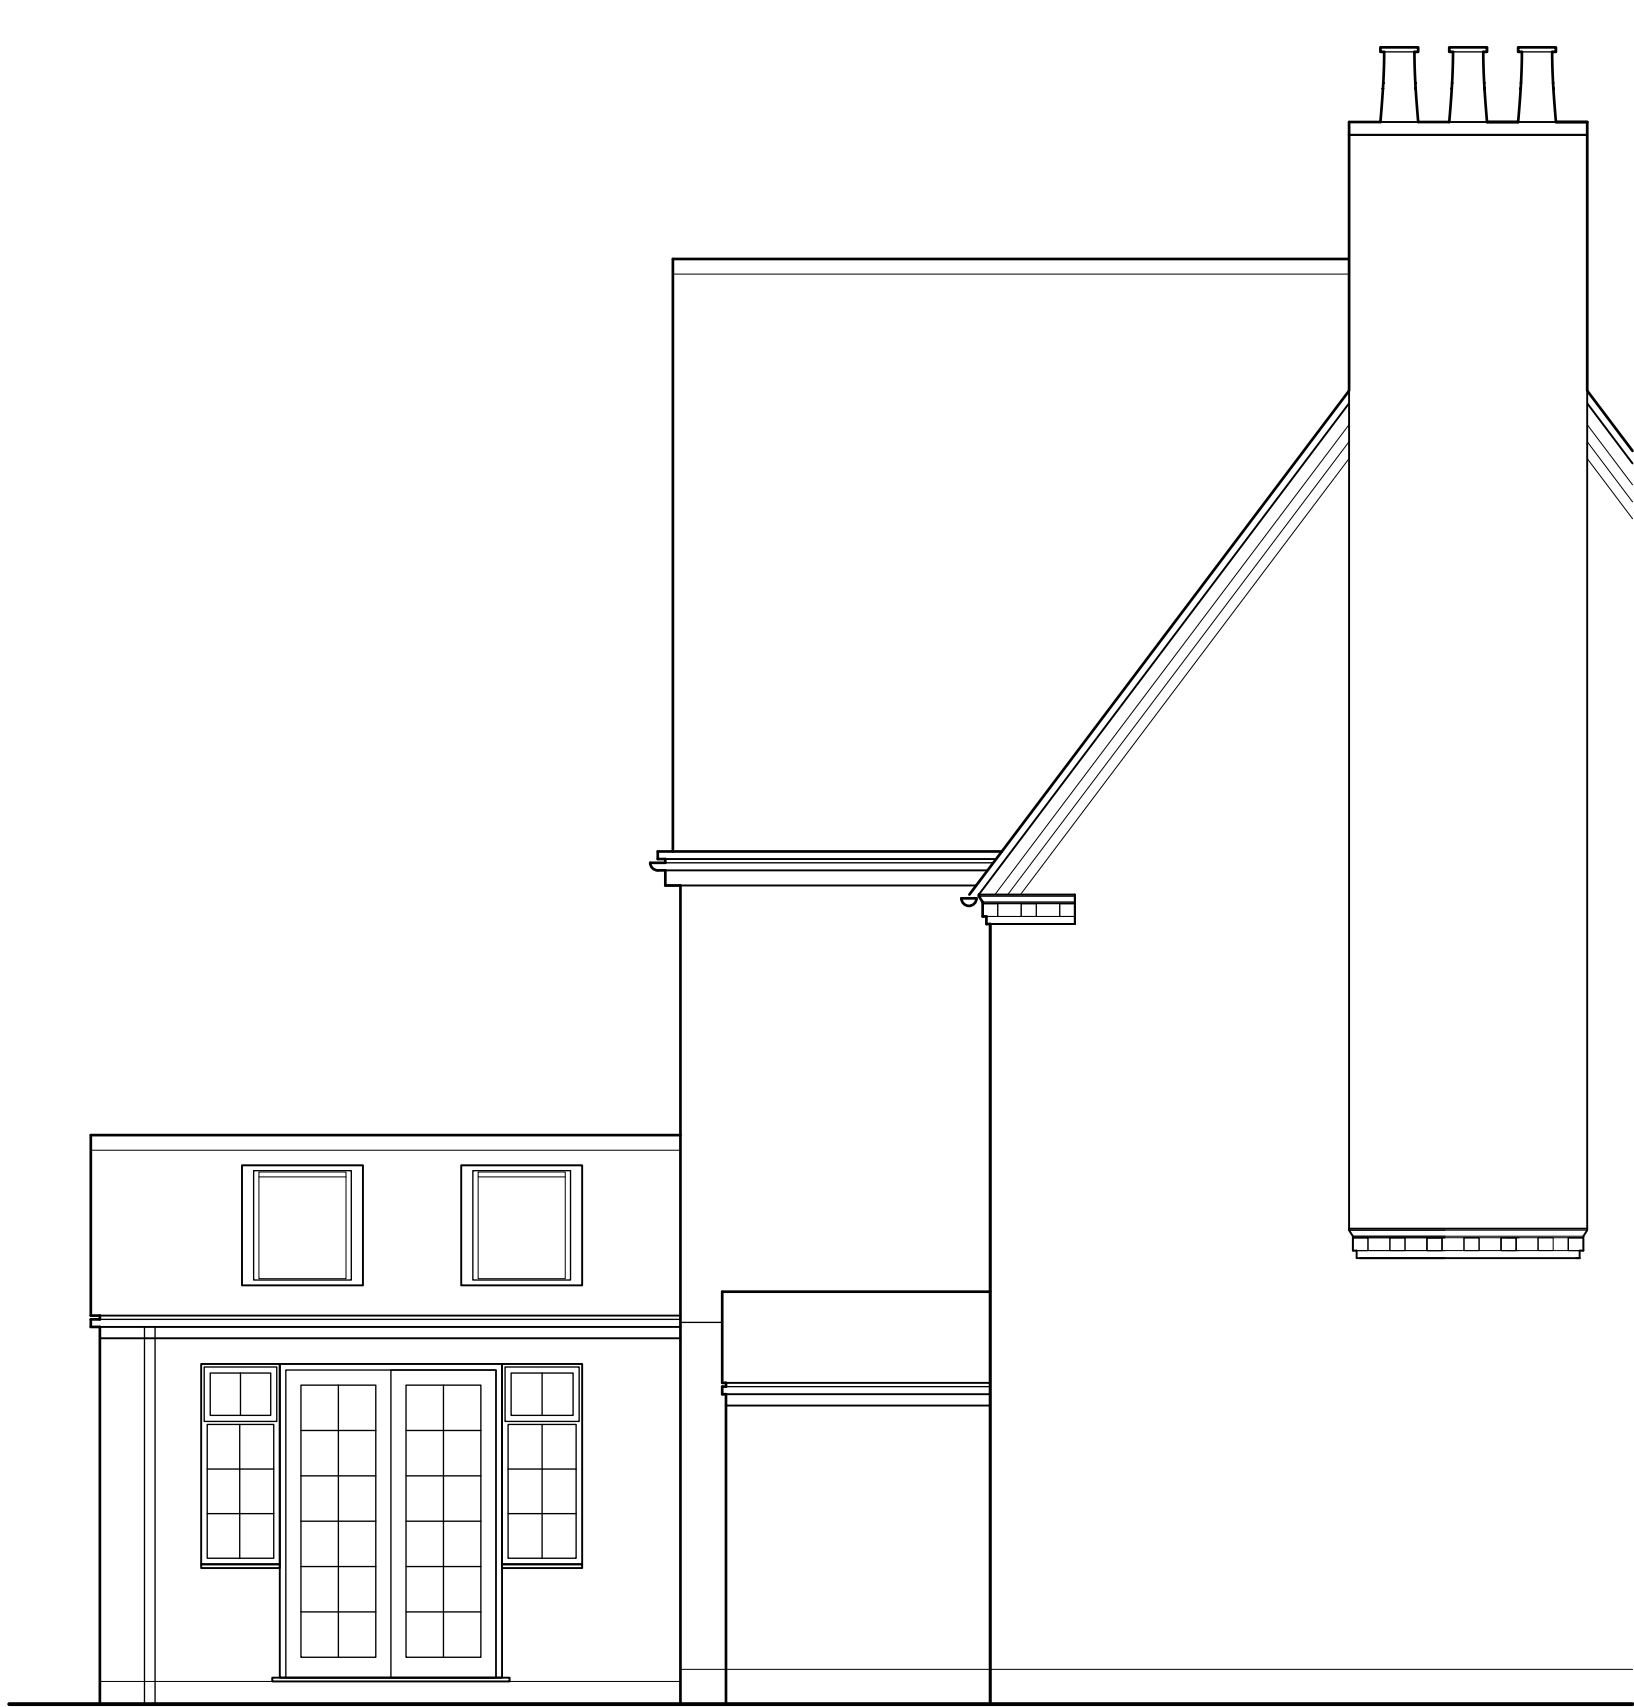


EXISTING SIDE ELEVATION

 

EXISTING SIDE ELEVATION

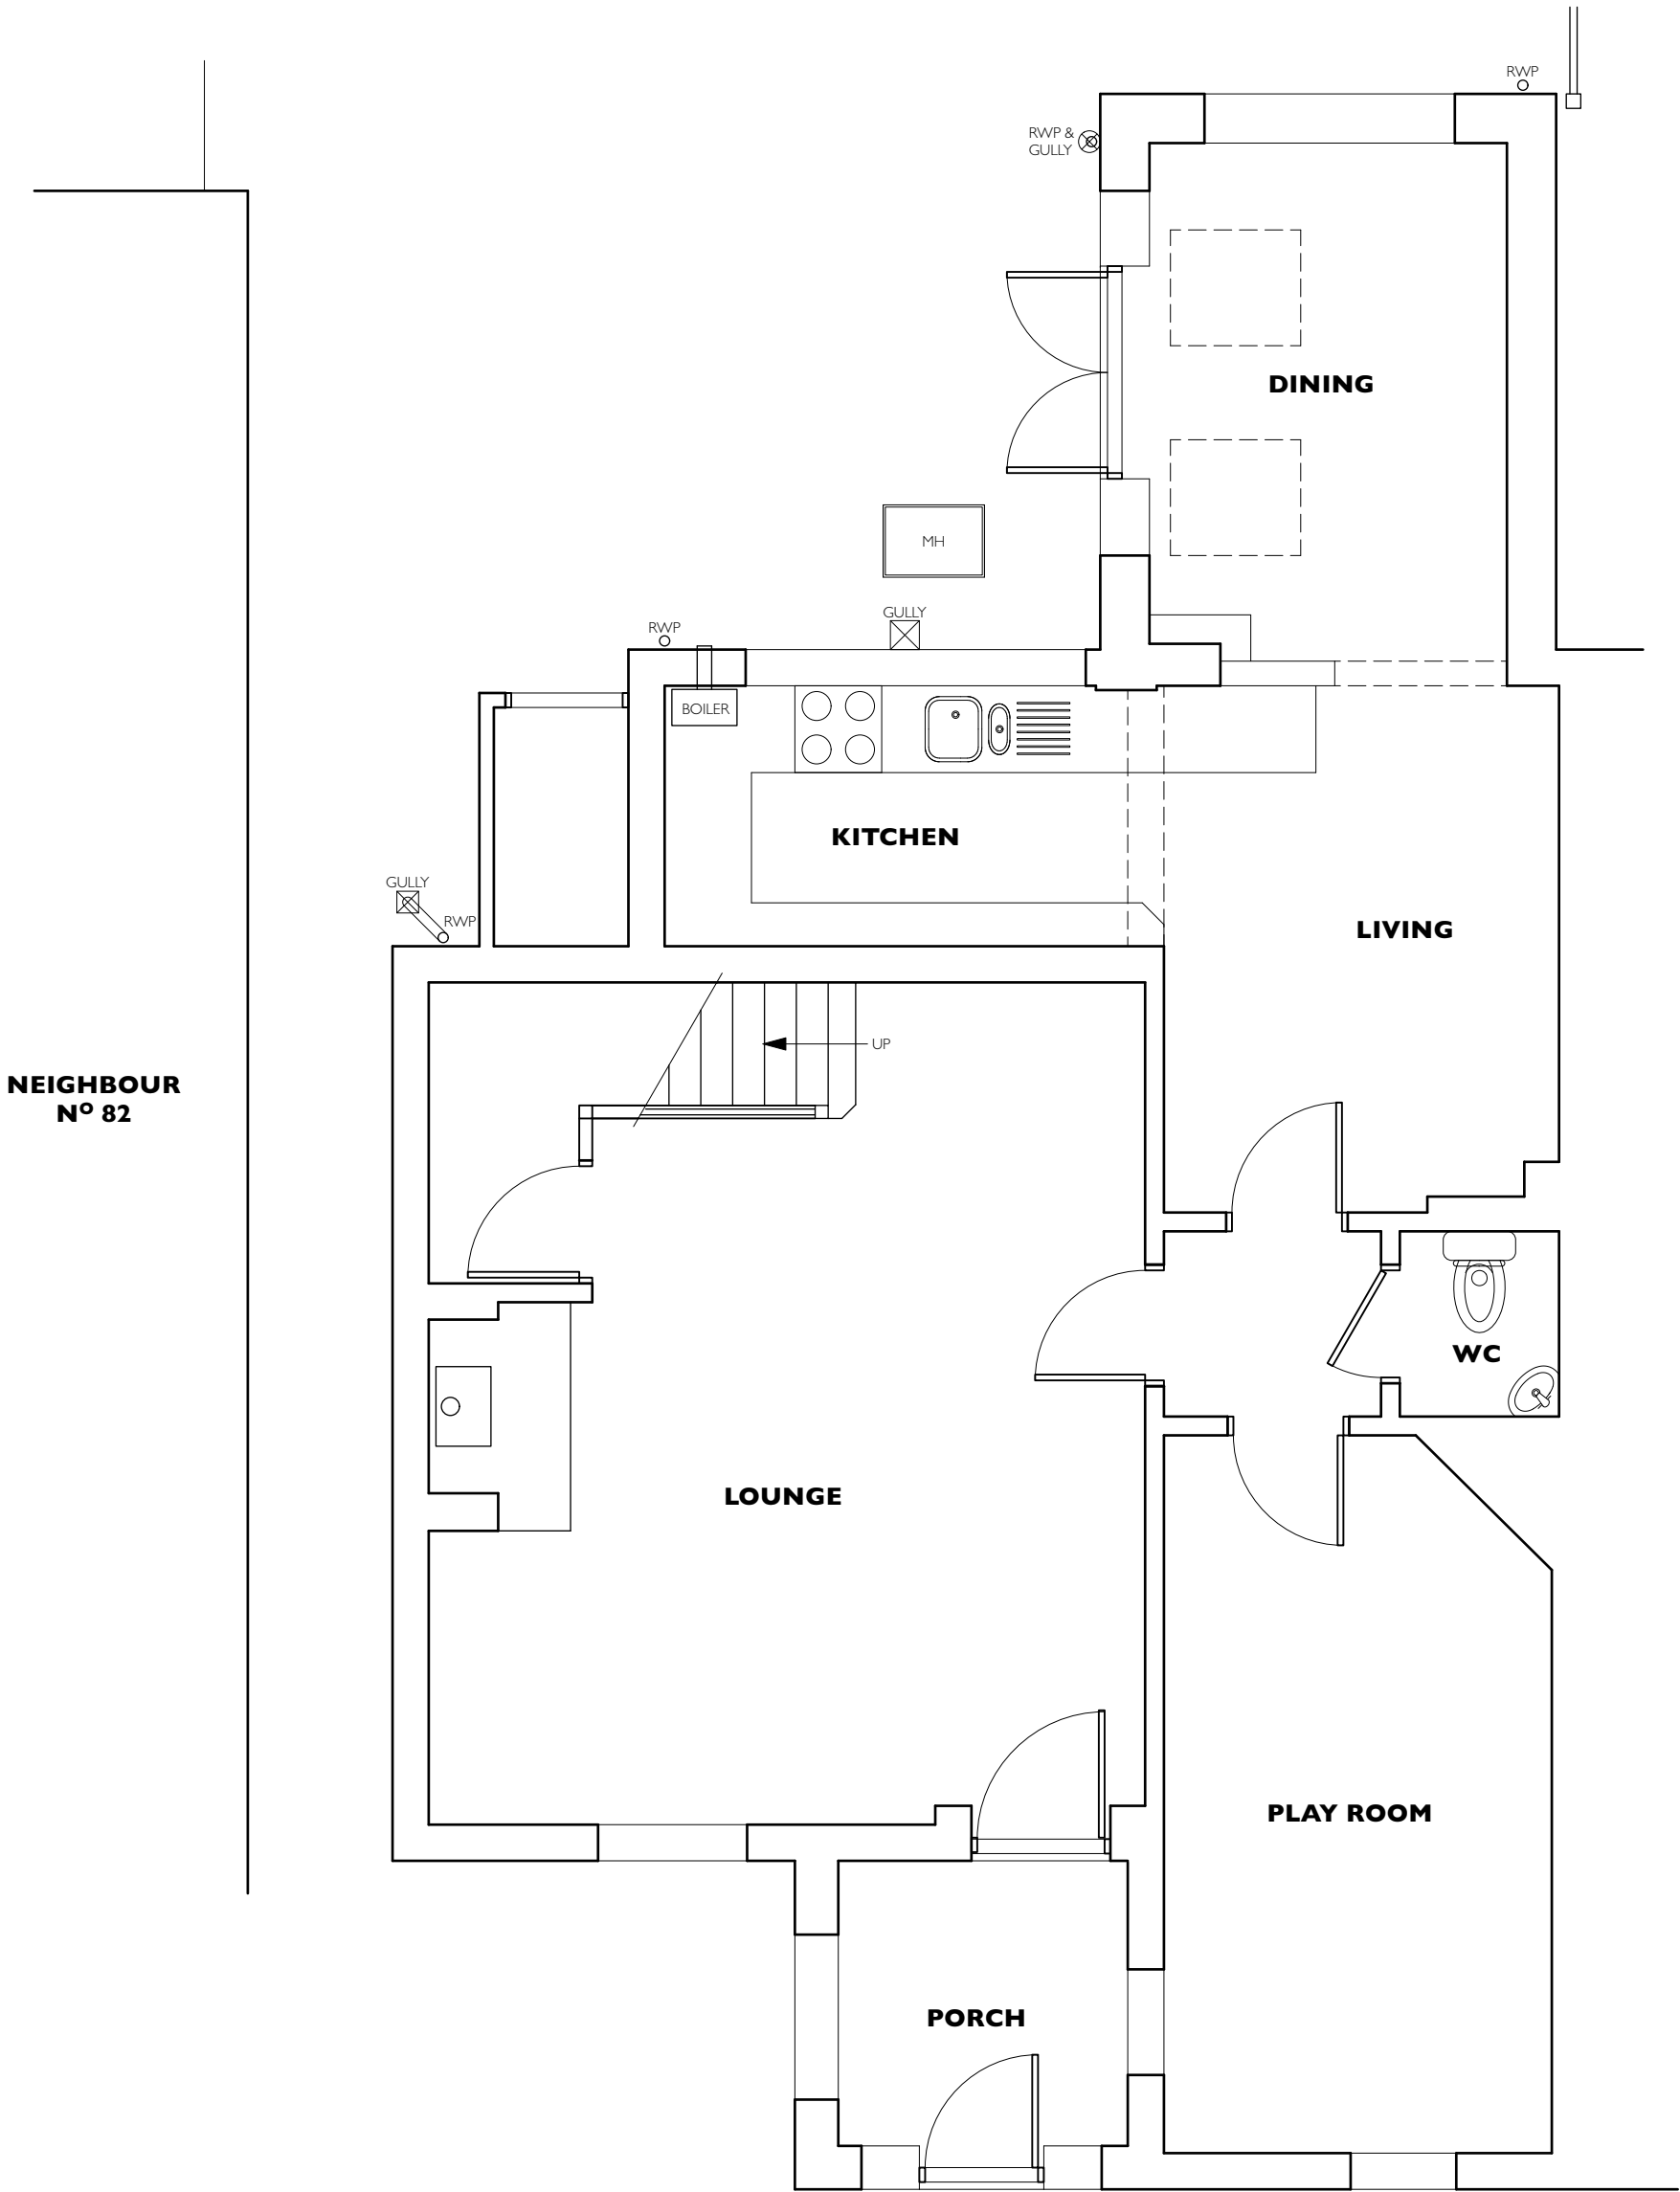

EXISTING GROUND FLOOR PLAN

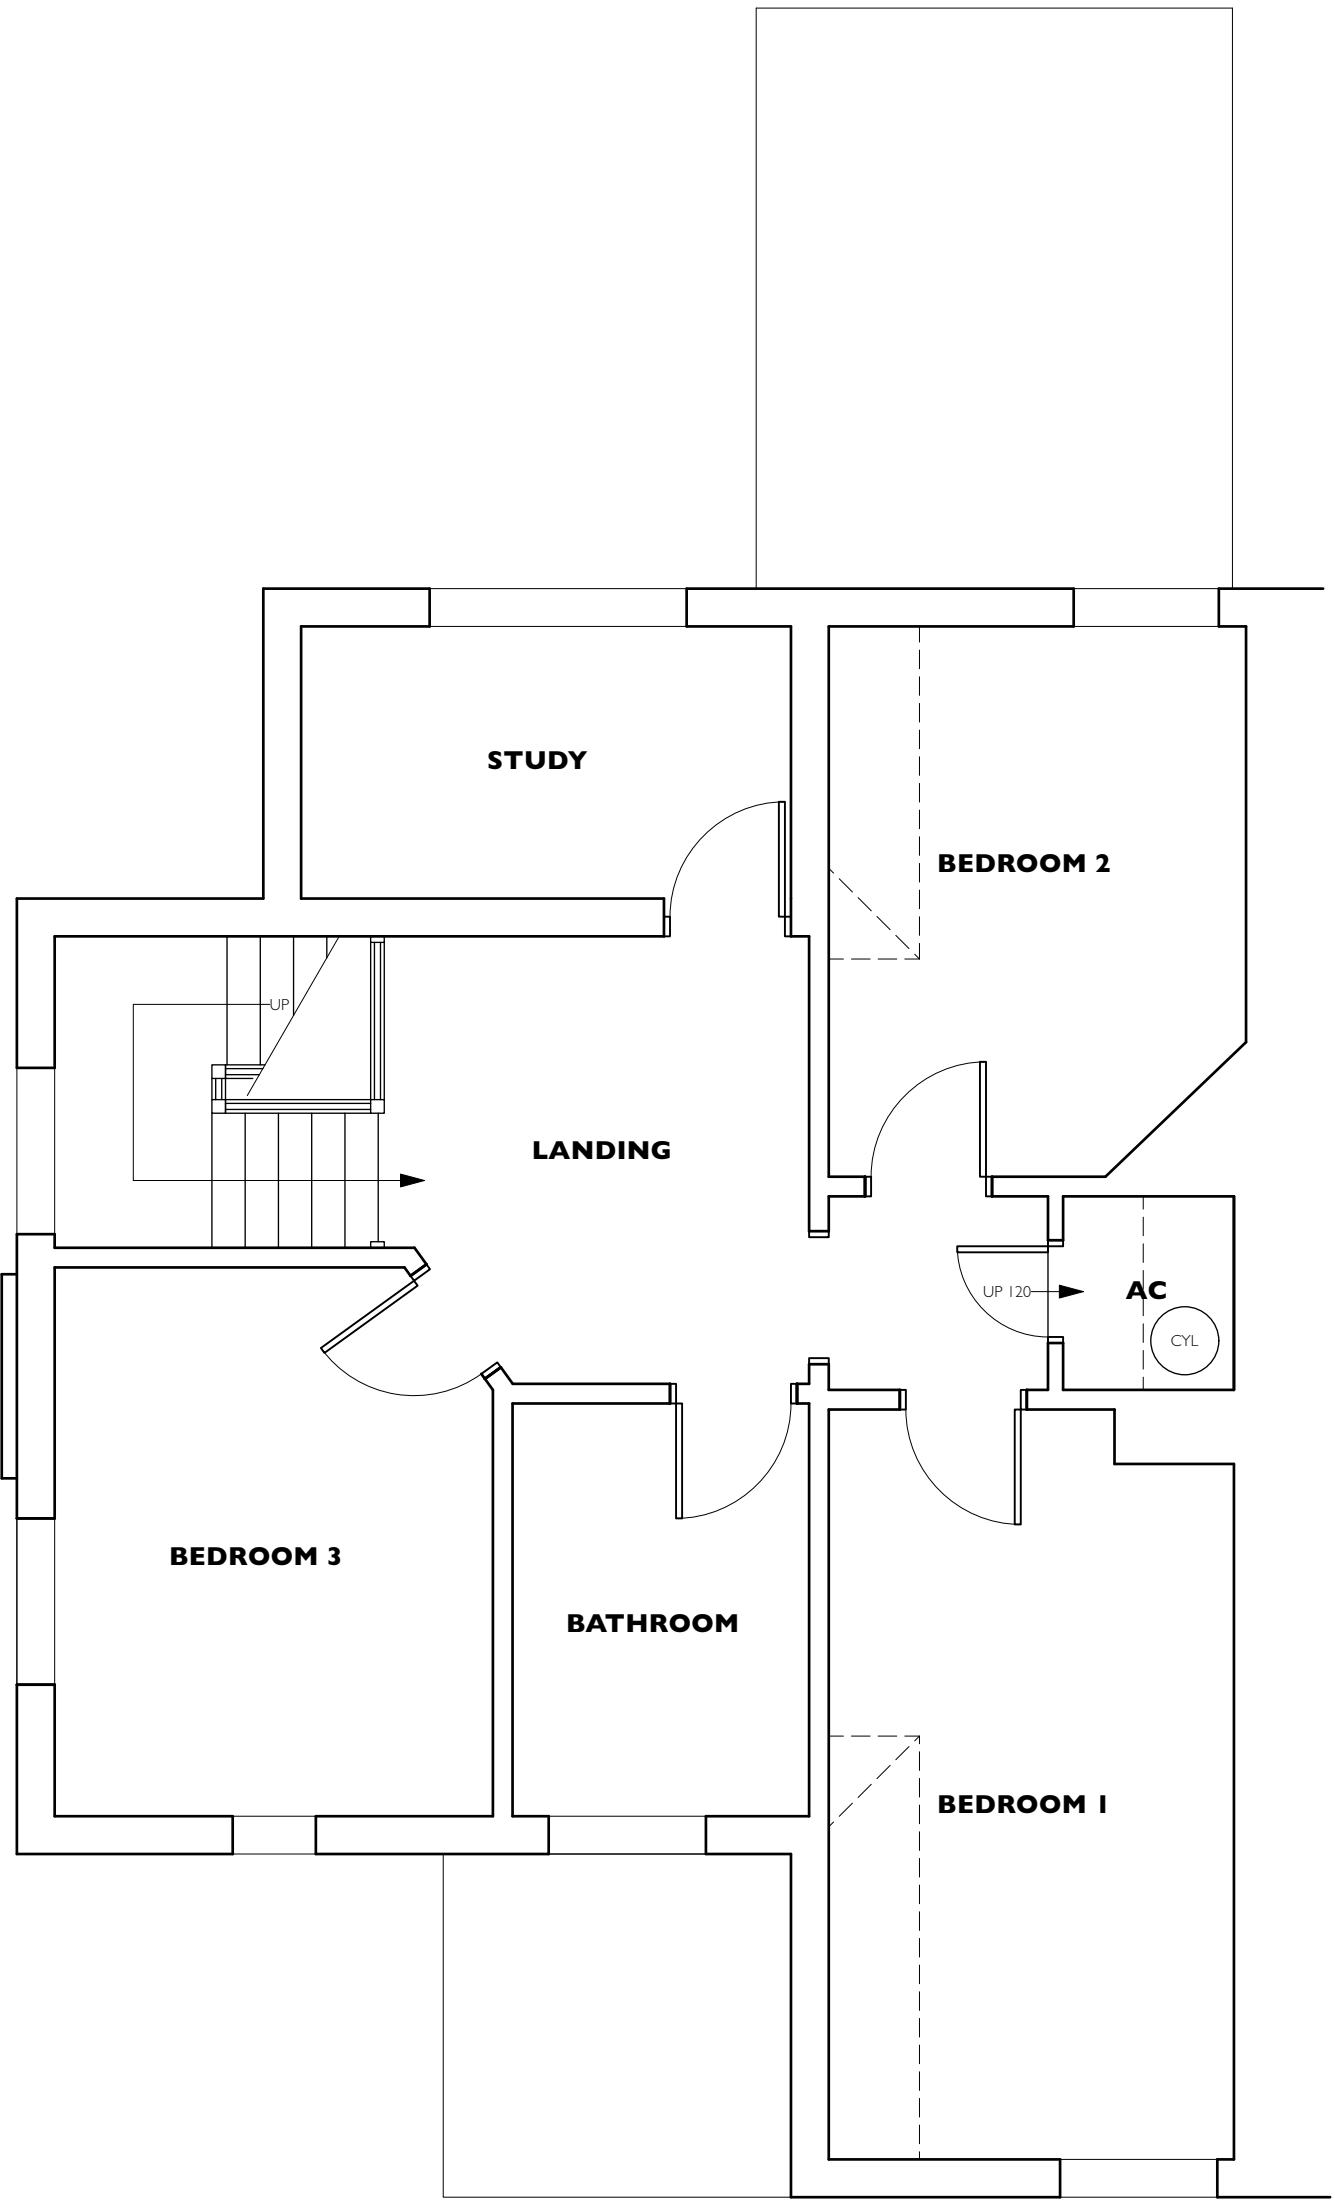

EXISTING FIRST FLOOR PLAN

REVISIONS			
	DRAWING NUMBER	PROJECT NAME	DATE
EXISTING PLANS & ELEVATIONS			
PROPOSED SINGLE STOREY REAR EXTENSION & ENSUITE 80 COVENTRY ROAD, BURBAGE, LE10 2HR			
25001-01			
SCALE	A1:1:50 A3:1:100	DATE	07.01.2025
PETER THOMPSON ARCHITECTURAL SERVICES			
T 01455 284921 E MAIL@PETERTHOMPSONADT.CO.UK W PETERTHOMPSONADT.CO.UK A PROVIDENCE HOUSE 49 LEICESTER RD BOURGTON ASTLEY LEICESTERSHIRE LE9 6QE			
Figured dimensions must be taken in preference to scaled dimensions and any discrepancies or errors are to be referred to PTADT Contractors, sub-contractors and suppliers must verify all dimensions on site before commencing work or producing any workshop drawings. Copyright Reserved			
SCALE BAR AT 1:50			
0	1m	2m	3m 4m 5m