




Existing Rear Elevation

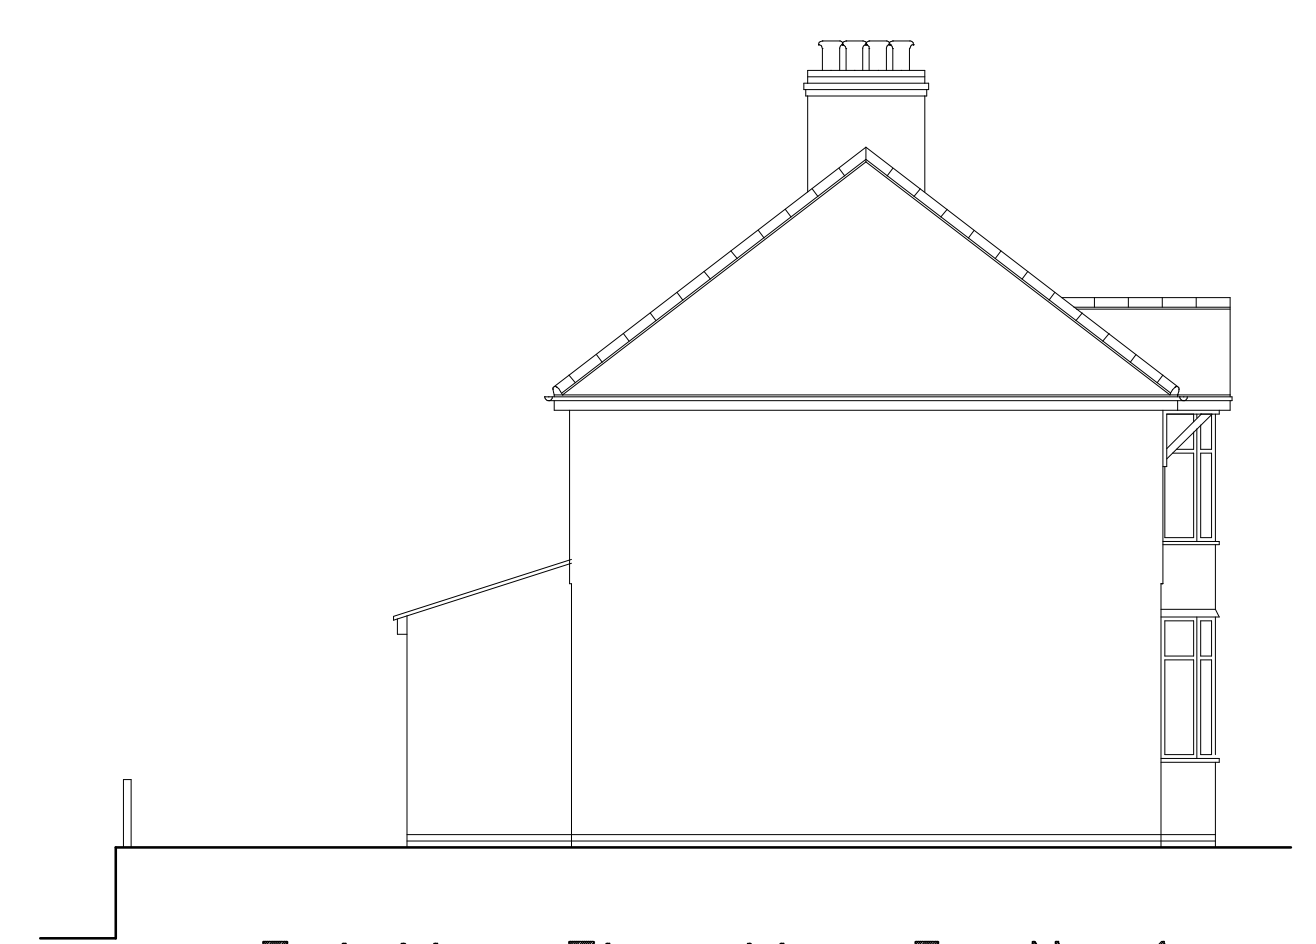

Existing Elevation To No 5




Existing Elevation To No 1




Proposed Rear Elevation




Proposed Elevation To No 5

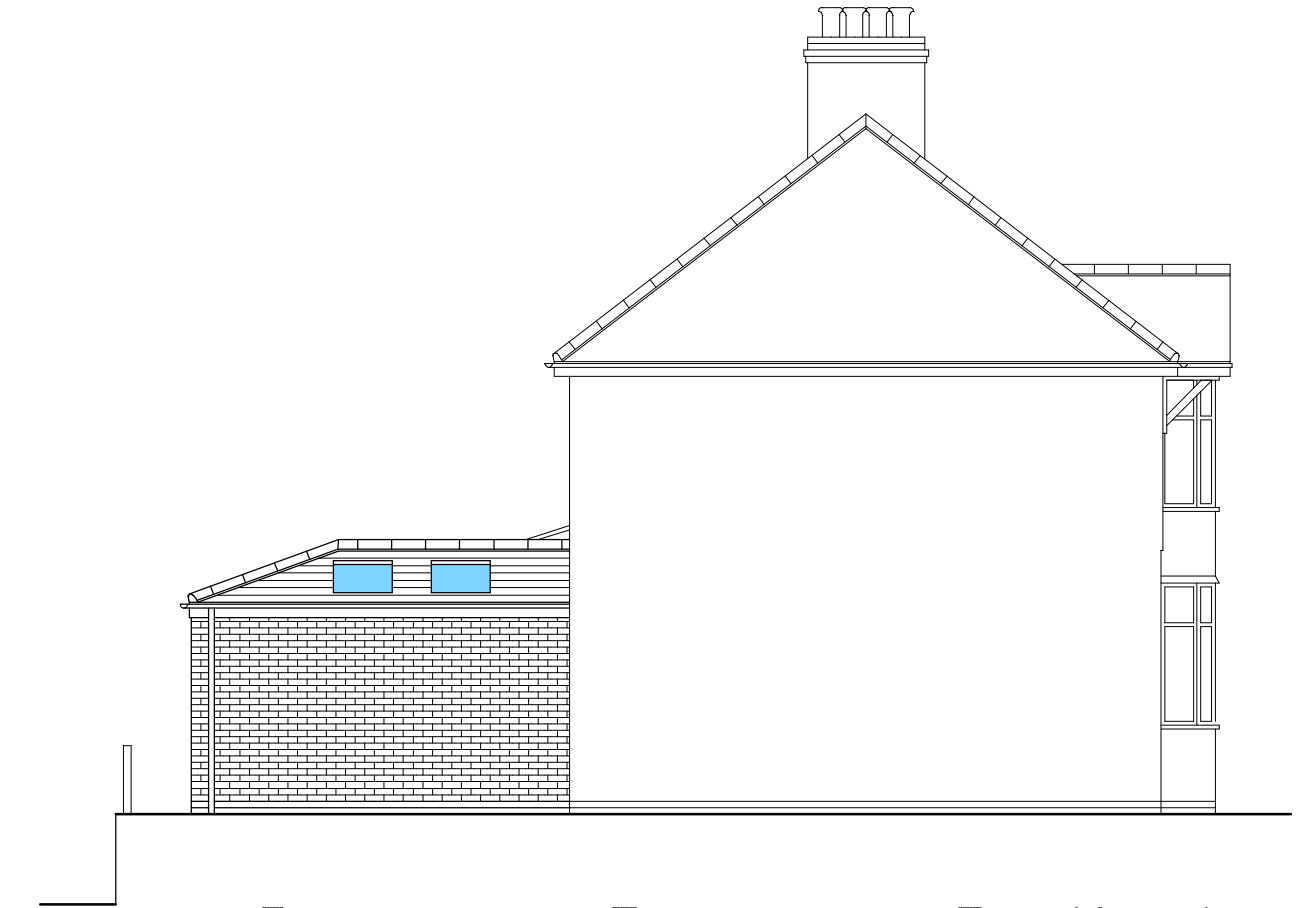


Proposed Elevation To No 1

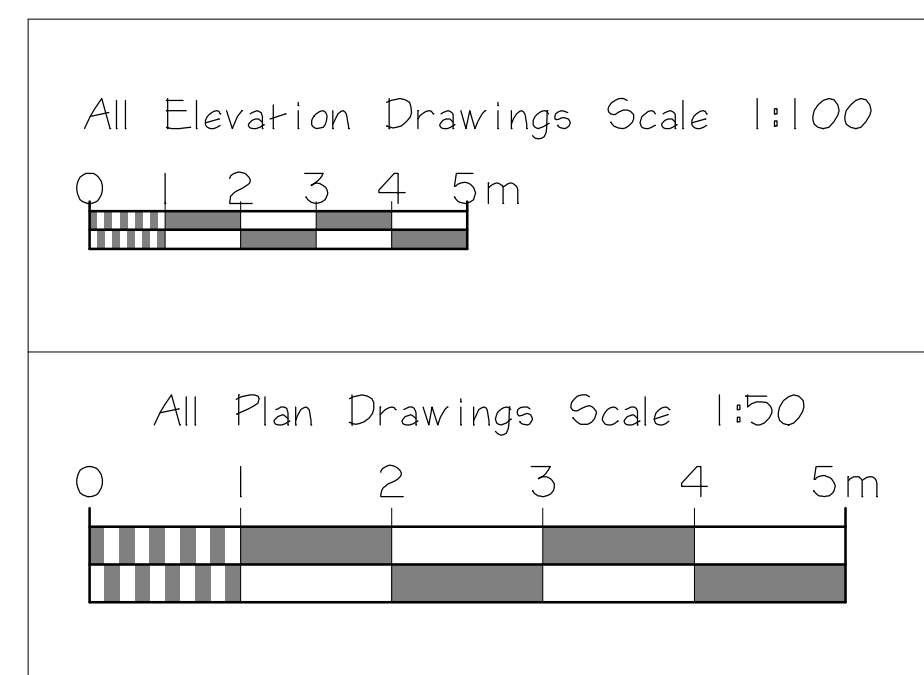

Scale Bars

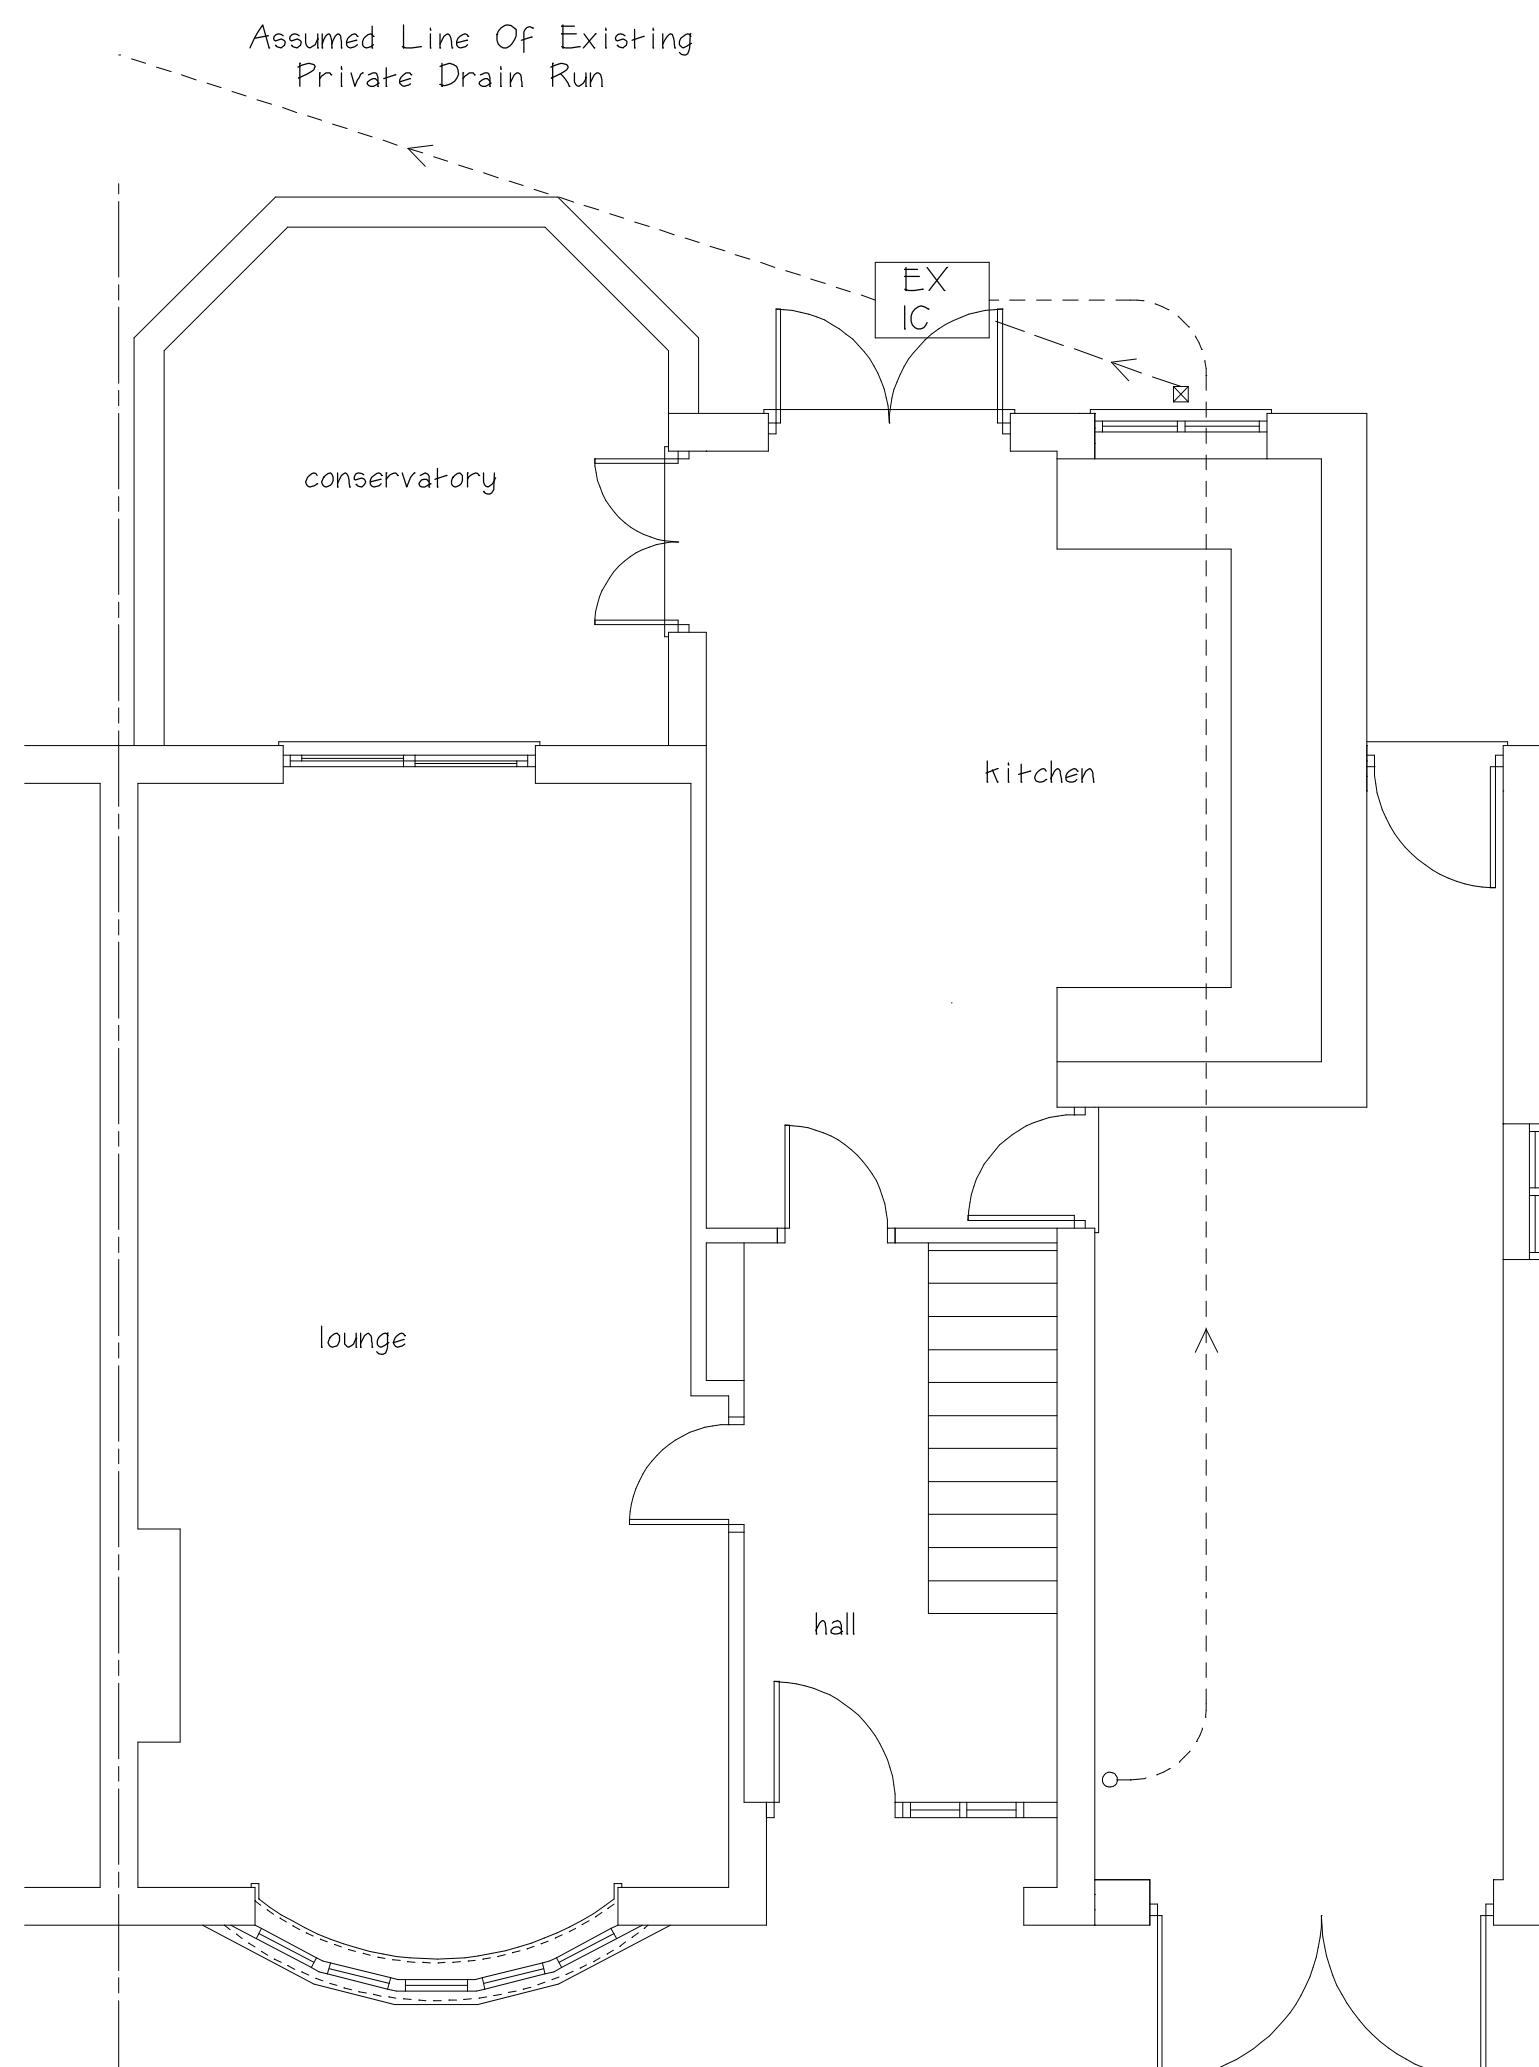

Existing Ground Floor Plan

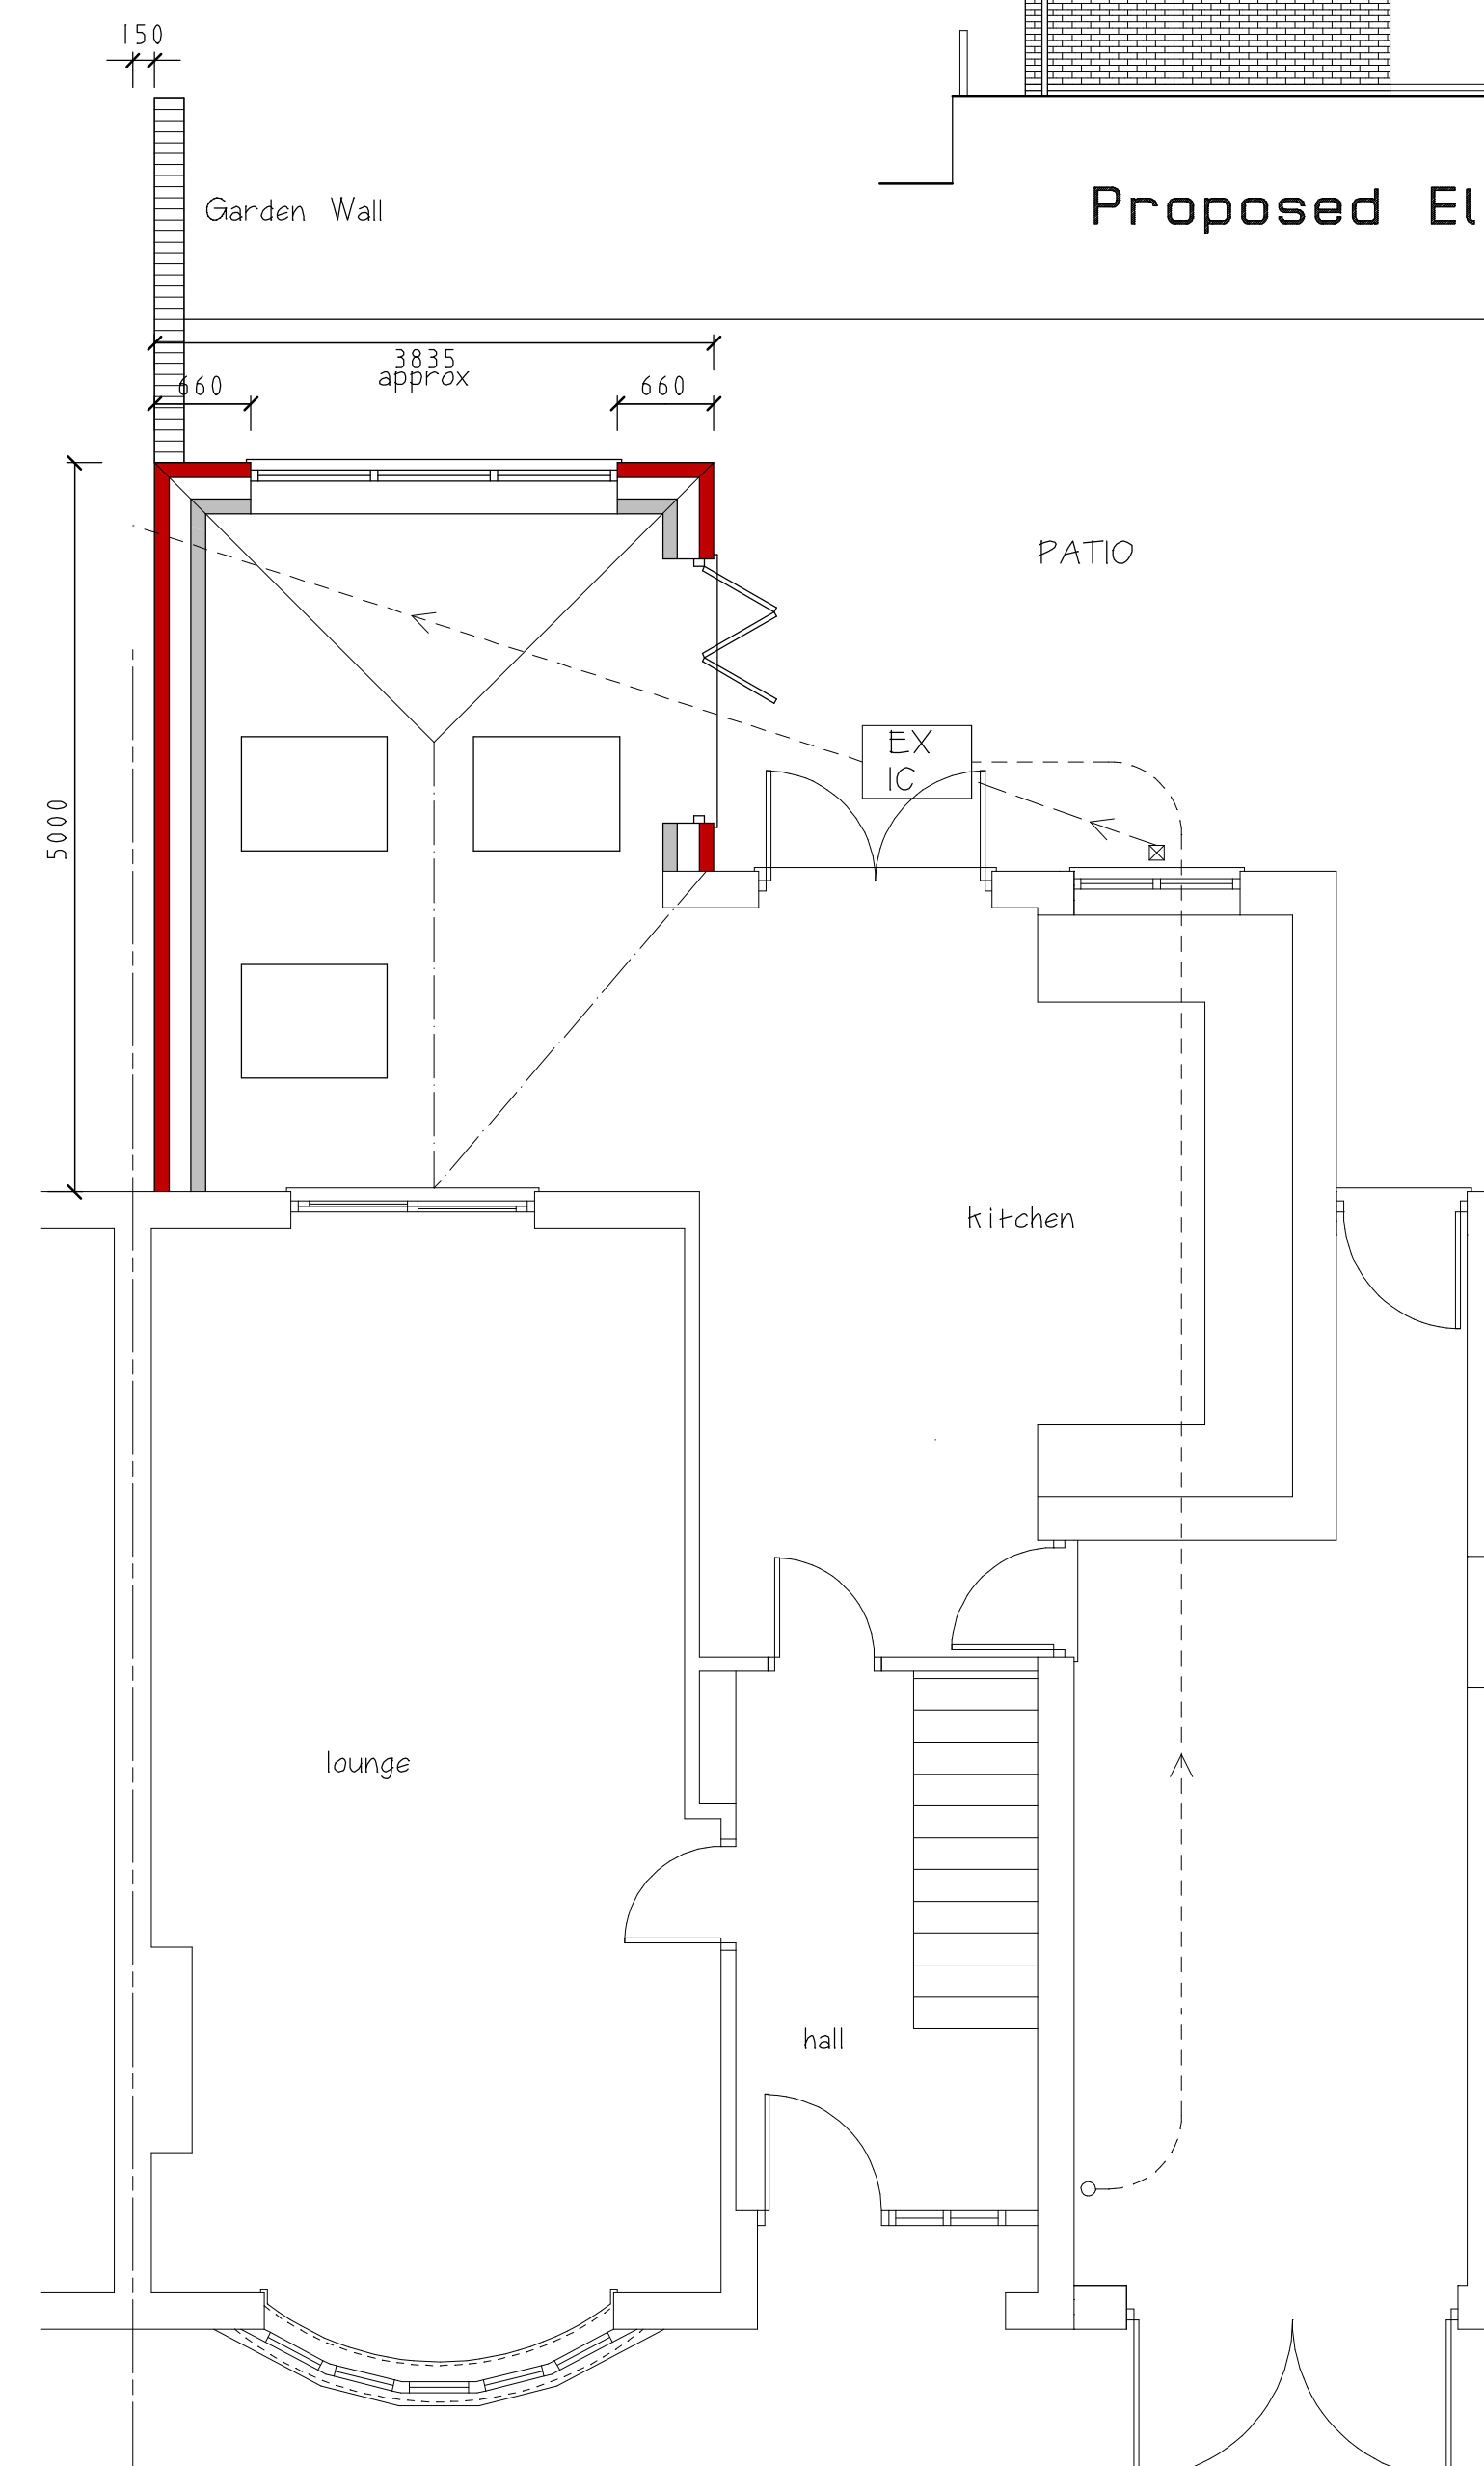

Proposed Ground Floor Plan

CLIENT		
Mr & Mrs Ashworth		
JOB TITLE		
3 St Georges Avenue Hinckley Leics LE10 0TE		
DRAWING TITLE		
Proposed Extension To The Rear Of Semi Detached House		
SCALE	DATE	DRAWN BY
1:50 & 1:100	April 2022	A. Moore
DRG NO		SHEET
1560		