



ELEV
4

ELEV
2

ELEV
2


ELEV
1

ELEV
4


ELEV
2

ELEV
2

ELEV
1

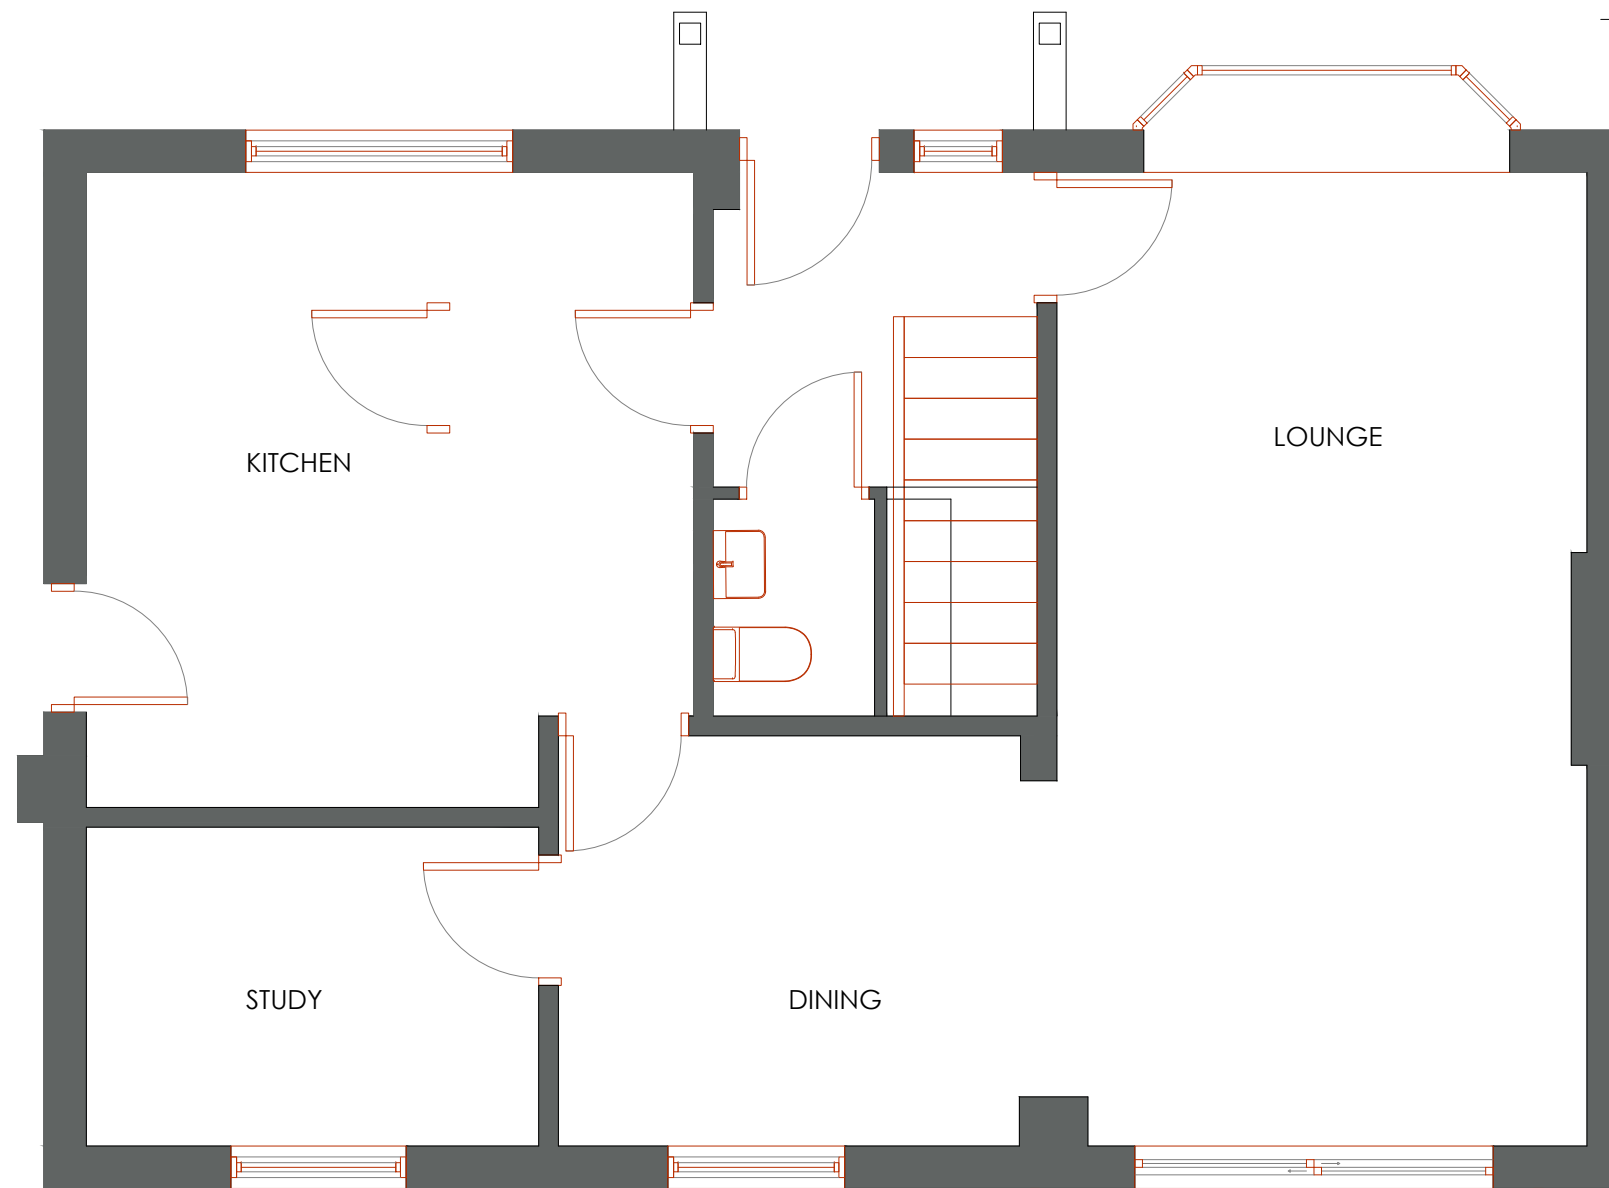

EXISTING GROUND FLOOR
Scale 1:50

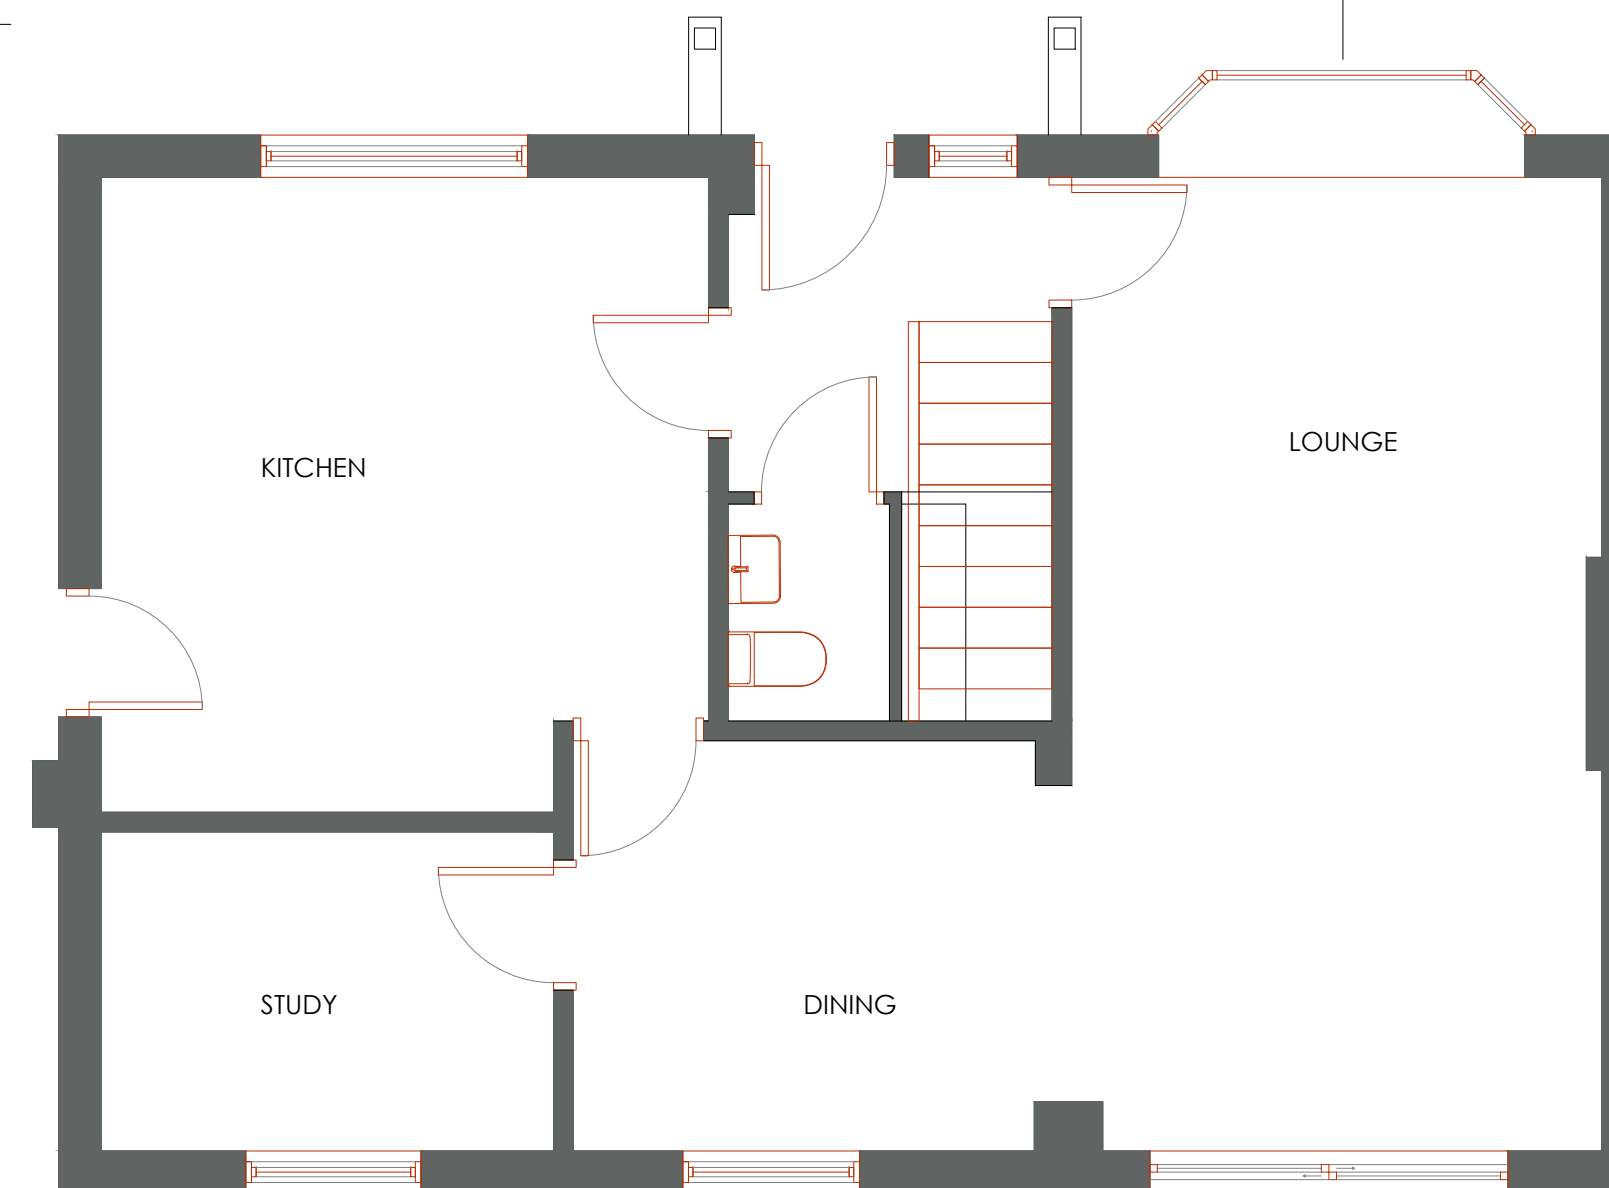

PROPOSED GROUND FLOOR
Scale 1:50

ELEV
4

ELEV
3

ELEV
3

ELEV
1

ELEV
4

ELEV
3

ELEV
3

ELEV
1

This document is the property of ROBERT CHANDLER and copyright is reserved by him. No unauthorised copying, in whole or part or any form of reproduction is permitted. It must not be retained for reference and the contents may not be disclosed to any third party without the specific written consent of ROBERT CHANDLER.			
MEASUREMENTS	NOTES	REVISIONS	DATE
Site dimensions must be taken in preference to scaled. Do not scale from this drawing.	Only the latest revision of this Drawing must be used. If in doubt ask the Designer.	This Drawing is to be read in conjunction with all project drawings and schedules issued to date.	
Any discrepancy must be notified to us in writing immediately IF IN DOUBT ASK. The contractor, any Sub-Contractor and Supplier will be deemed to have anticipated all costs and investigated all material availability prior to submission of offer. No claims will be entertained for failing to do so.			
0 1000 2000 3000 4000 5000mm SCALE 1:100			
LOCATION PLAN Scale 1:1250			
MATERIALS SCHEDULE			
1 Red facing brickwork 2 White UPVC doors & windows 3 White powder coated aluminum curtain walling 4 Red facing brickwork to match existing. 5 Flat roof 6 Double glazed rooflight with clear glass 7 Concrete roof tiles 8 White powder coated aluminum bi-fold doors 9 White UPVC conservatory 10 Adjoining Property 11 Timber close boarded fencing 12 3000mm high leylandii hedge 13 Overhanging eaves 14 Timber porch 15 Bay window			
REV	DATE	NOTE	BY
CLIENT/GOOD			
SARAH & STEPHEN WRIGHT			
DOMESTIC EXTENSION			
REV	DATE	NOTE	BY
PROJECT/GOOD			
8 FULLER CLOSE DESFORD			
REV	DATE	NOTE	BY
DRAWING/GOOD			
100			
REV	DATE	NOTE	BY
DRAWING/GOOD			
2024/001			
REV	DATE	NOTE	BY
DRAWING/GOOD			
EXISTING & PROPOSED FLOOR PLANS, SITE PLAN			
REV	DATE	NOTE	BY
DRAWING/GOOD			
PLANNING			
REV	DATE	NOTE	BY
DRAWING/GOOD			
RC			
REV	DATE	NOTE	BY
DRAWING/GOOD			
A1-LANDSCAPE			
REV	DATE	NOTE	BY
DRAWING/GOOD			
17.02.2024			