



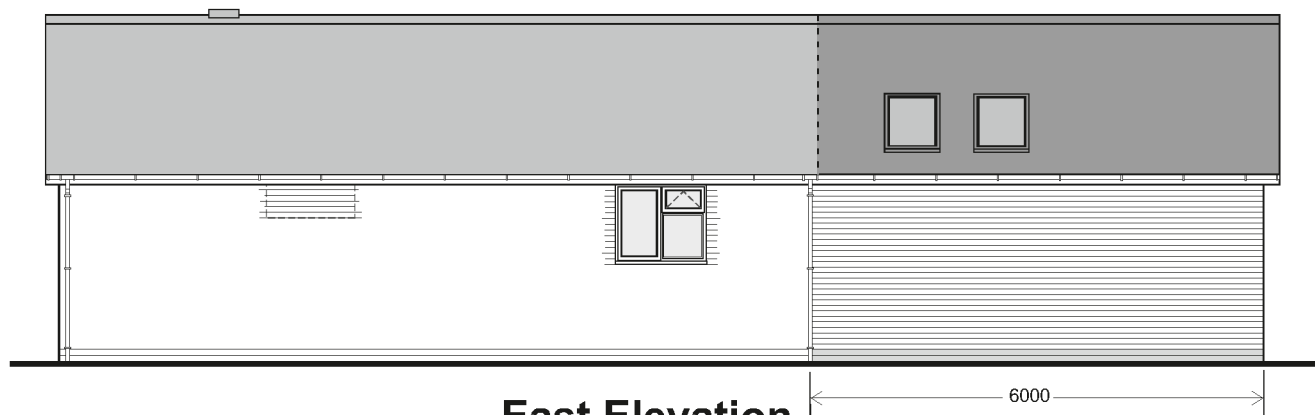

East Elevation





West Elevation

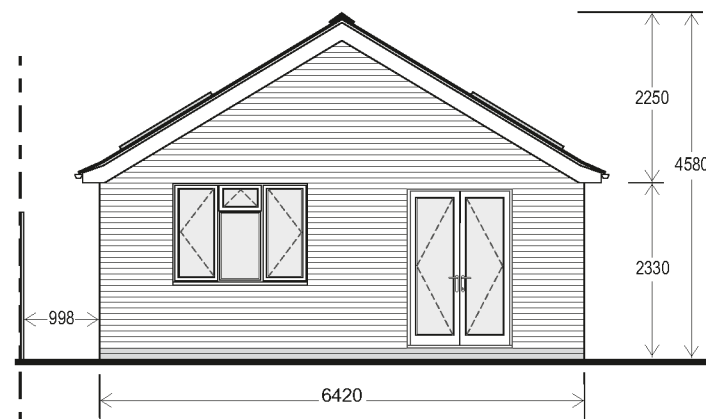

North Elevation

Please Note

All furniture depicted is to provide a sense of scale.
All details of Bathrooms, Kitchens and Wardrobes are
scaled examples of what may be possible.

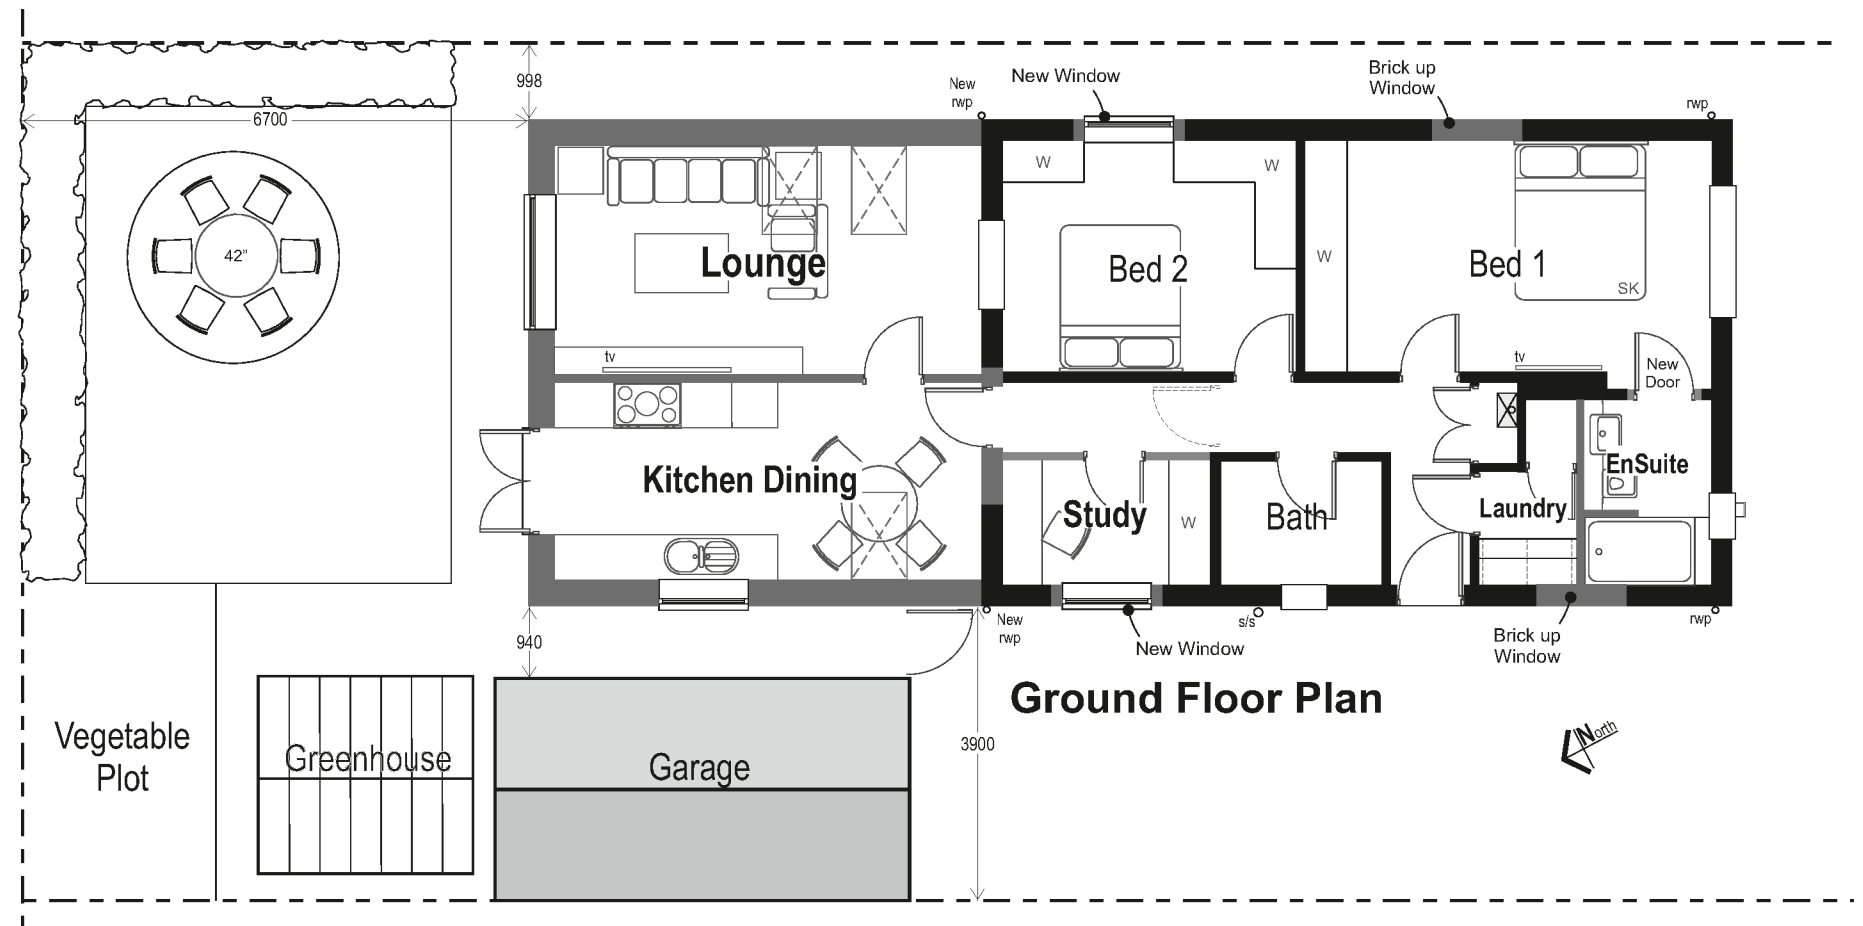 

Ground Floor Plan

Drawing 270126

Job: AGBE 001

Scale 1:100

Paper Size: A3

Please Note

1. This is a provisional drawing all dimensions and details must
be verified on site before any construction works commence;
any errors must be reported to the designer immediately.
2. Do not scale from drawing. 3. This drawing is copyright and
may not be reproduced or used for any other purpose than that
intended without prior written agreement with the designer.

Provisional Drawing

Proposed Rear Extension
12 Heathbrook Drive, Ratby, Leicestershire
For Mr&Mrs Godfrey

STEPHEN LESTER

DESIGNED DEVELOPMENTS
Architectural Services

63 GORSE HILL ANSTEY LEICESTERSHIRE LE7 7AP