

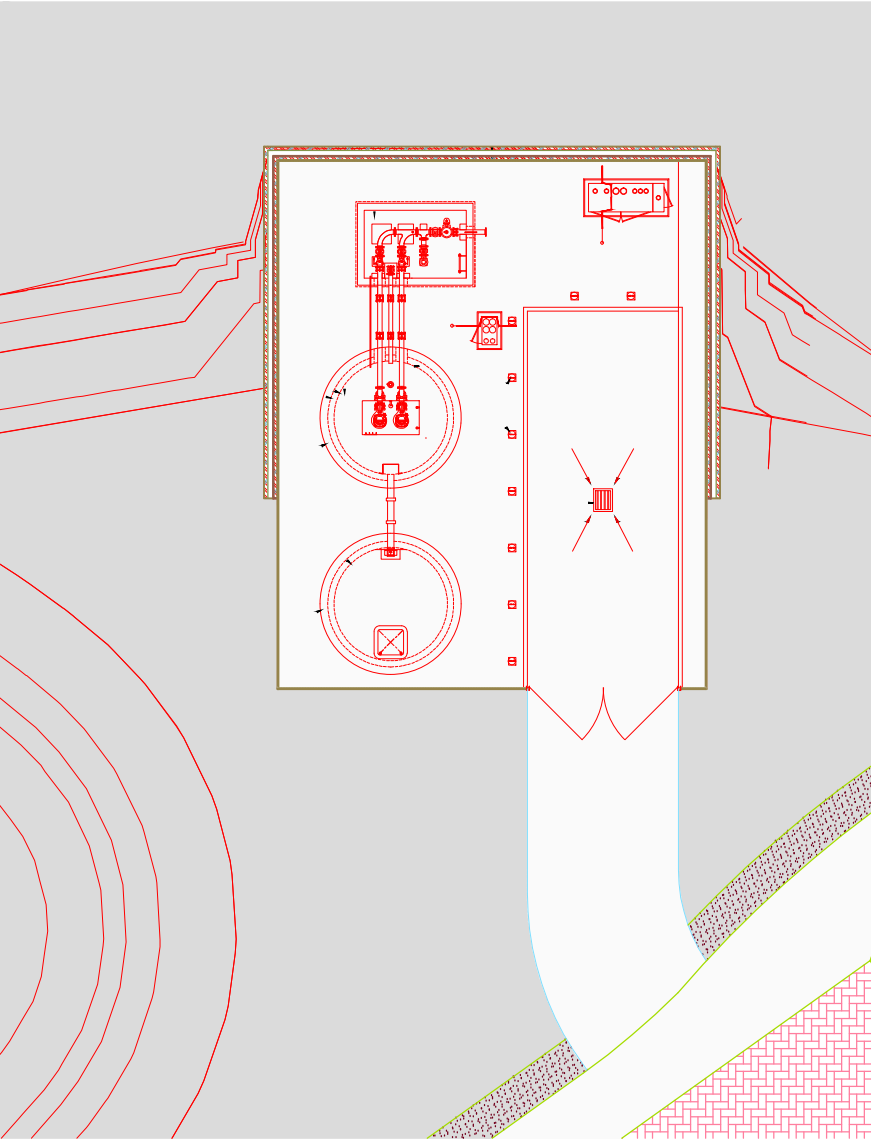
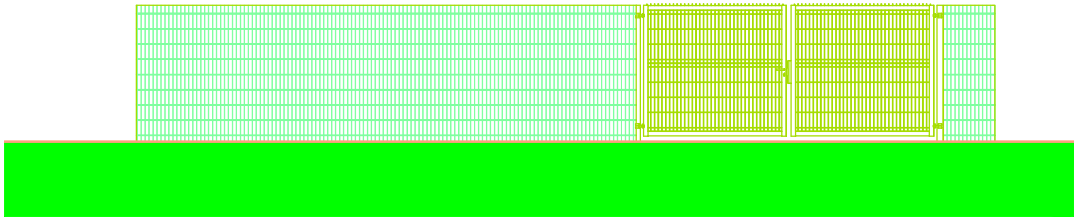



Pumpstation

 


Site Plan
Scale 1:200

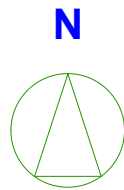


Front Elevation
Scale 1:100

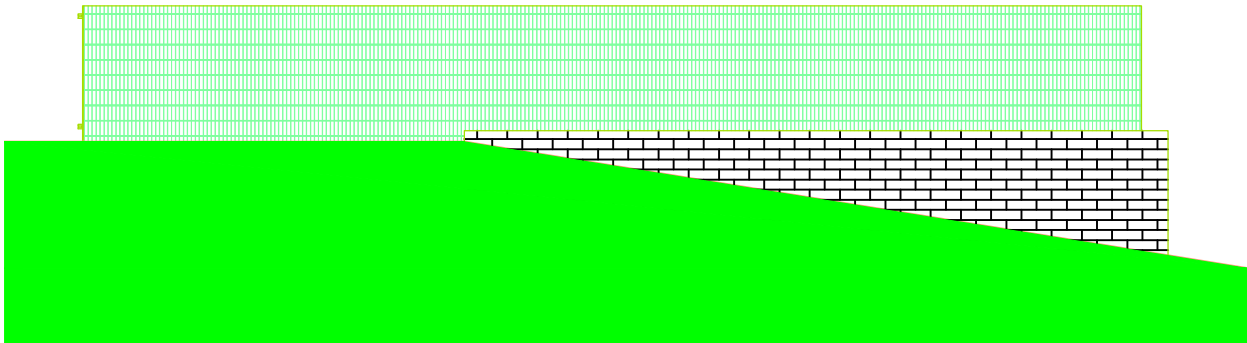

Side Elevation
Scale 1:100

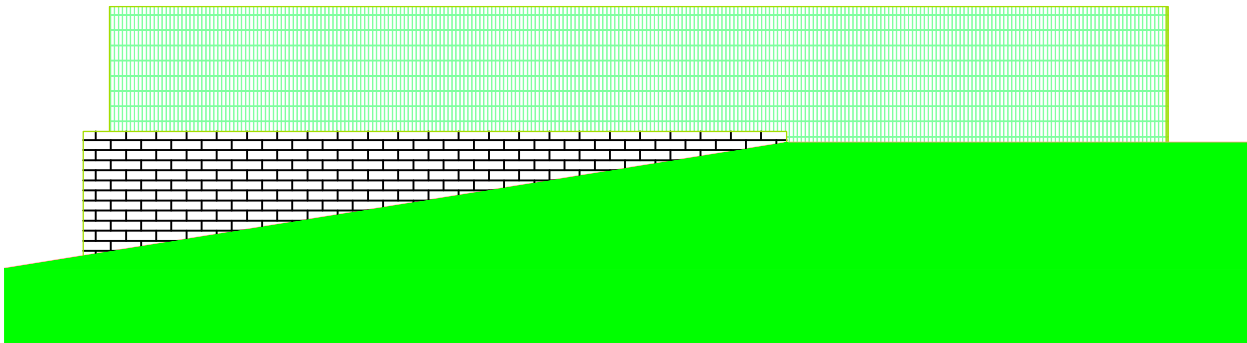

Side Elevation
Scale 1:100

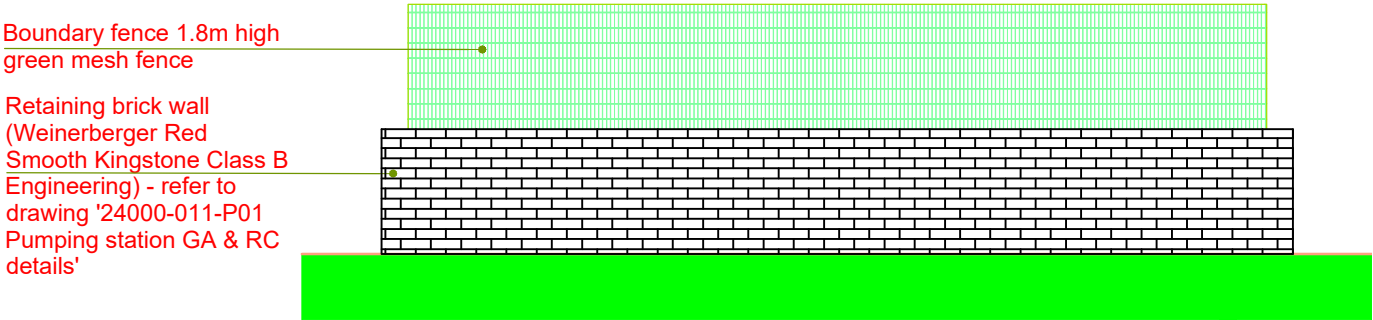

Boundary fence 1.8m high
green mesh fence

Retaining brick wall
(Weinerberger Red
Smooth Kingstone Class B
Engineering) - refer to
drawing '24000-011-P01
Pumping station GA & RC
details'

Rear Elevation
Scale 1:100

Disclaimer: brp architects ltd. accept no responsibility for work not undertaken fully in accordance with the contents of this drawing and related specifications. This document and its design content is copyright protected ©. It shall be read in conjunction with all other associated project information including models, specifications, schedules and related consultants documents. Do not scale from documents for construction purposes. Dimensions to take precedent over scaling. All scales noted correct at original paper size. All dimensions to be checked on site. Immediately report any discrepancies, errors or omissions on this document to the originator. If in doubt ask.
Source File:
C253-6-28 Working Layout 250618.pln

Rev	Date	Drawn	Note
P02	5/2/26	KRJ	Fence and wall notes added



1 Millers Yard
Roman Way
Market Harborough
Leicestershire
LE16 7PW
t : 01858 464986
brp-architects.com

Client Vistry Partnerships		
Project Title Proposed Residential Development Leicester Road Earl Shilton		
Drawing Title Pump Station Drawing		
Drawing Status Preliminary		
Scale(s) 1:200, 1:100	Original Paper Size A3	
Drawn By KRJ	Checked By (If not apply only) JSJ	Date 15.01.2026
Document Reference MZ560-BRP-00-00-DR-A-SIT-0141-P02		