


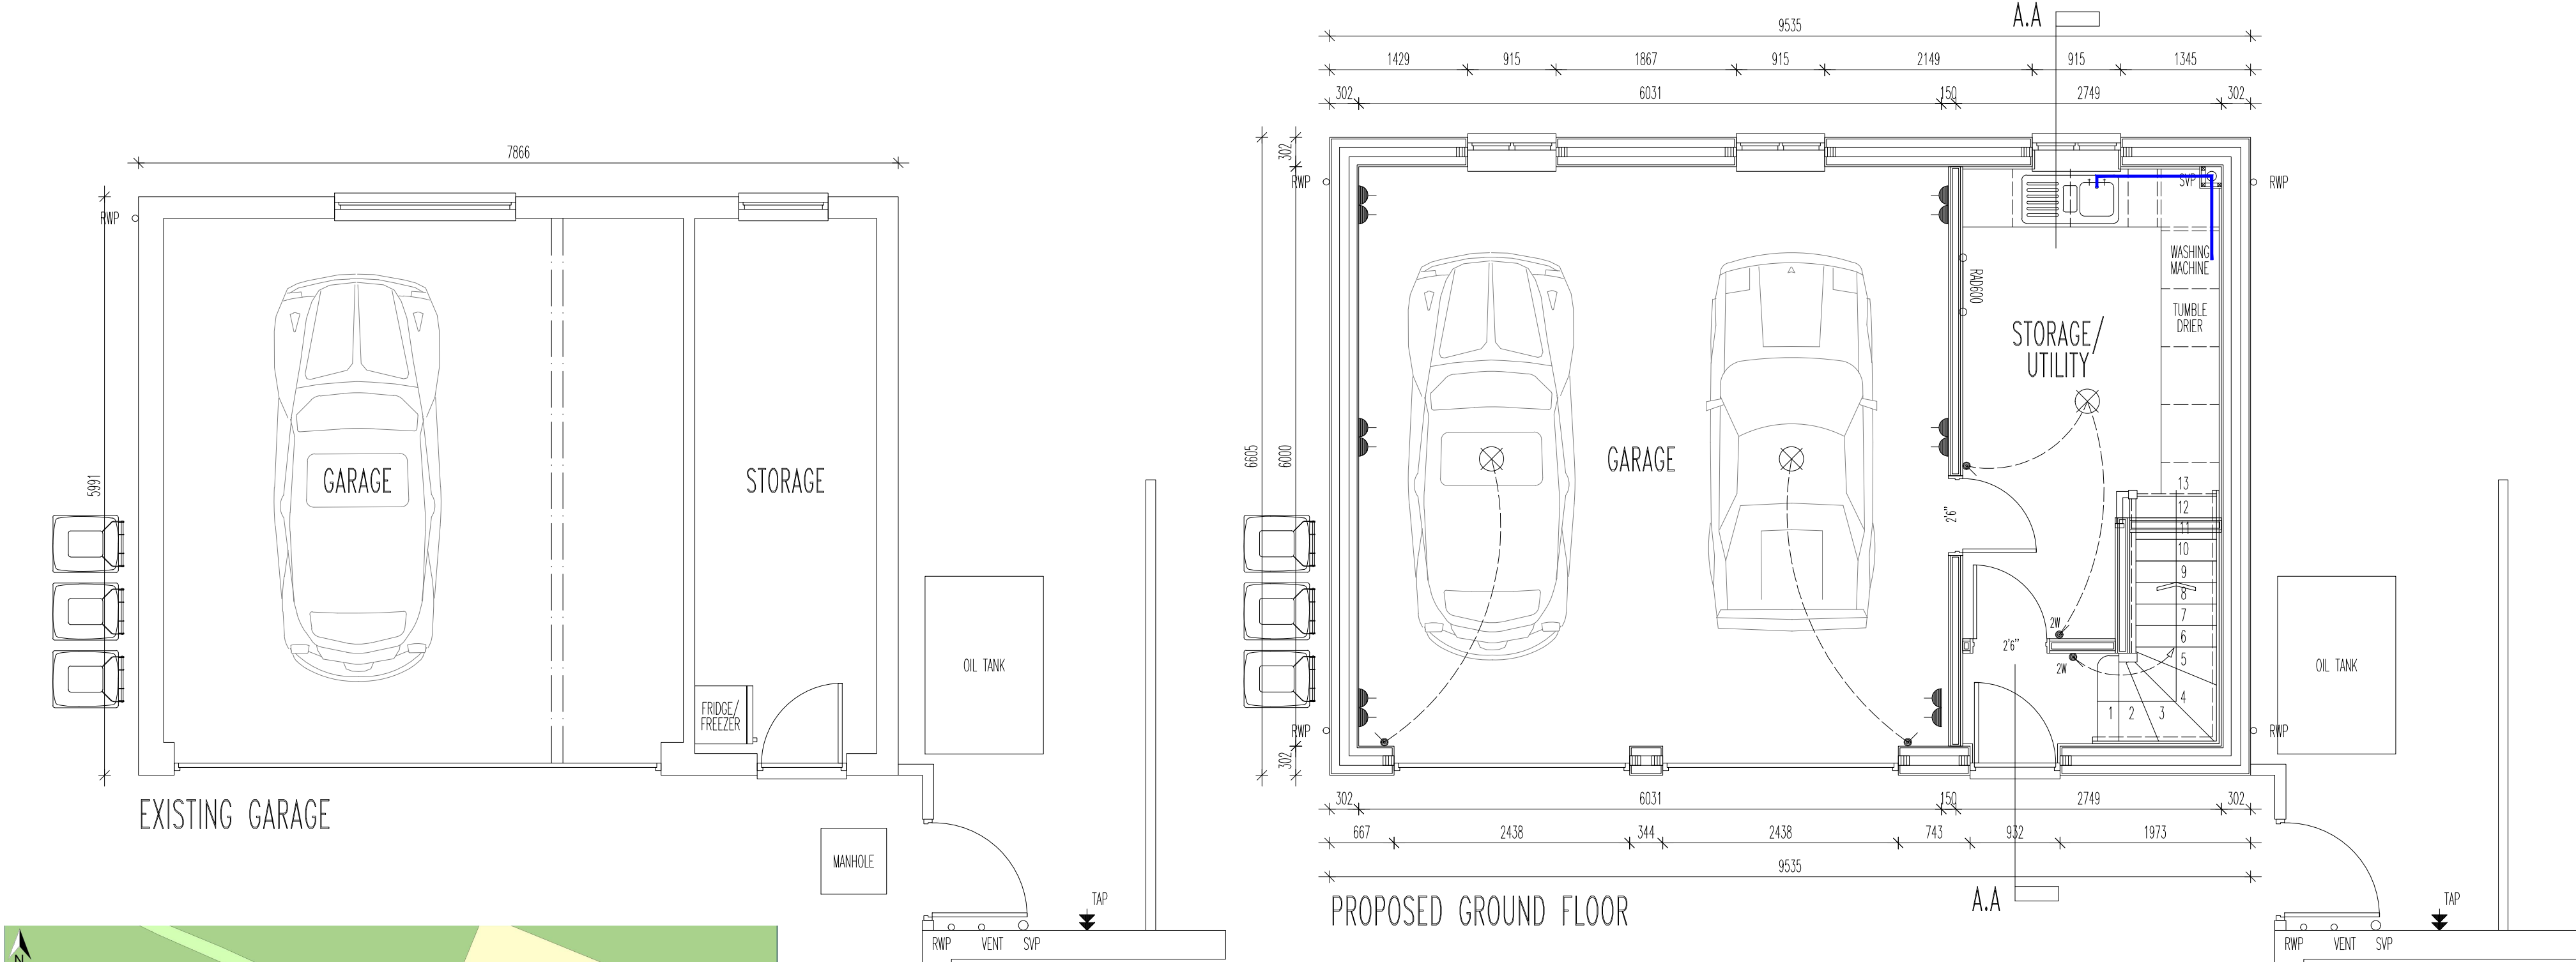


 


EXISTING SITE LOCATION PLAN

 


SCALE BAR 1:1250

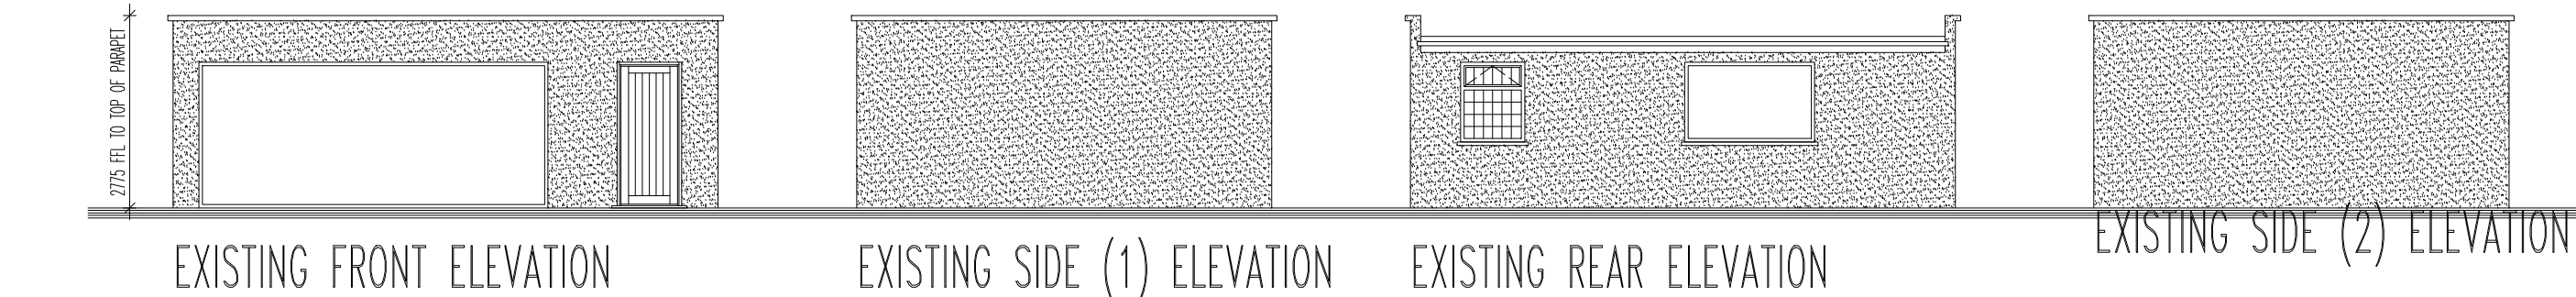


SCALE BAR 1:100

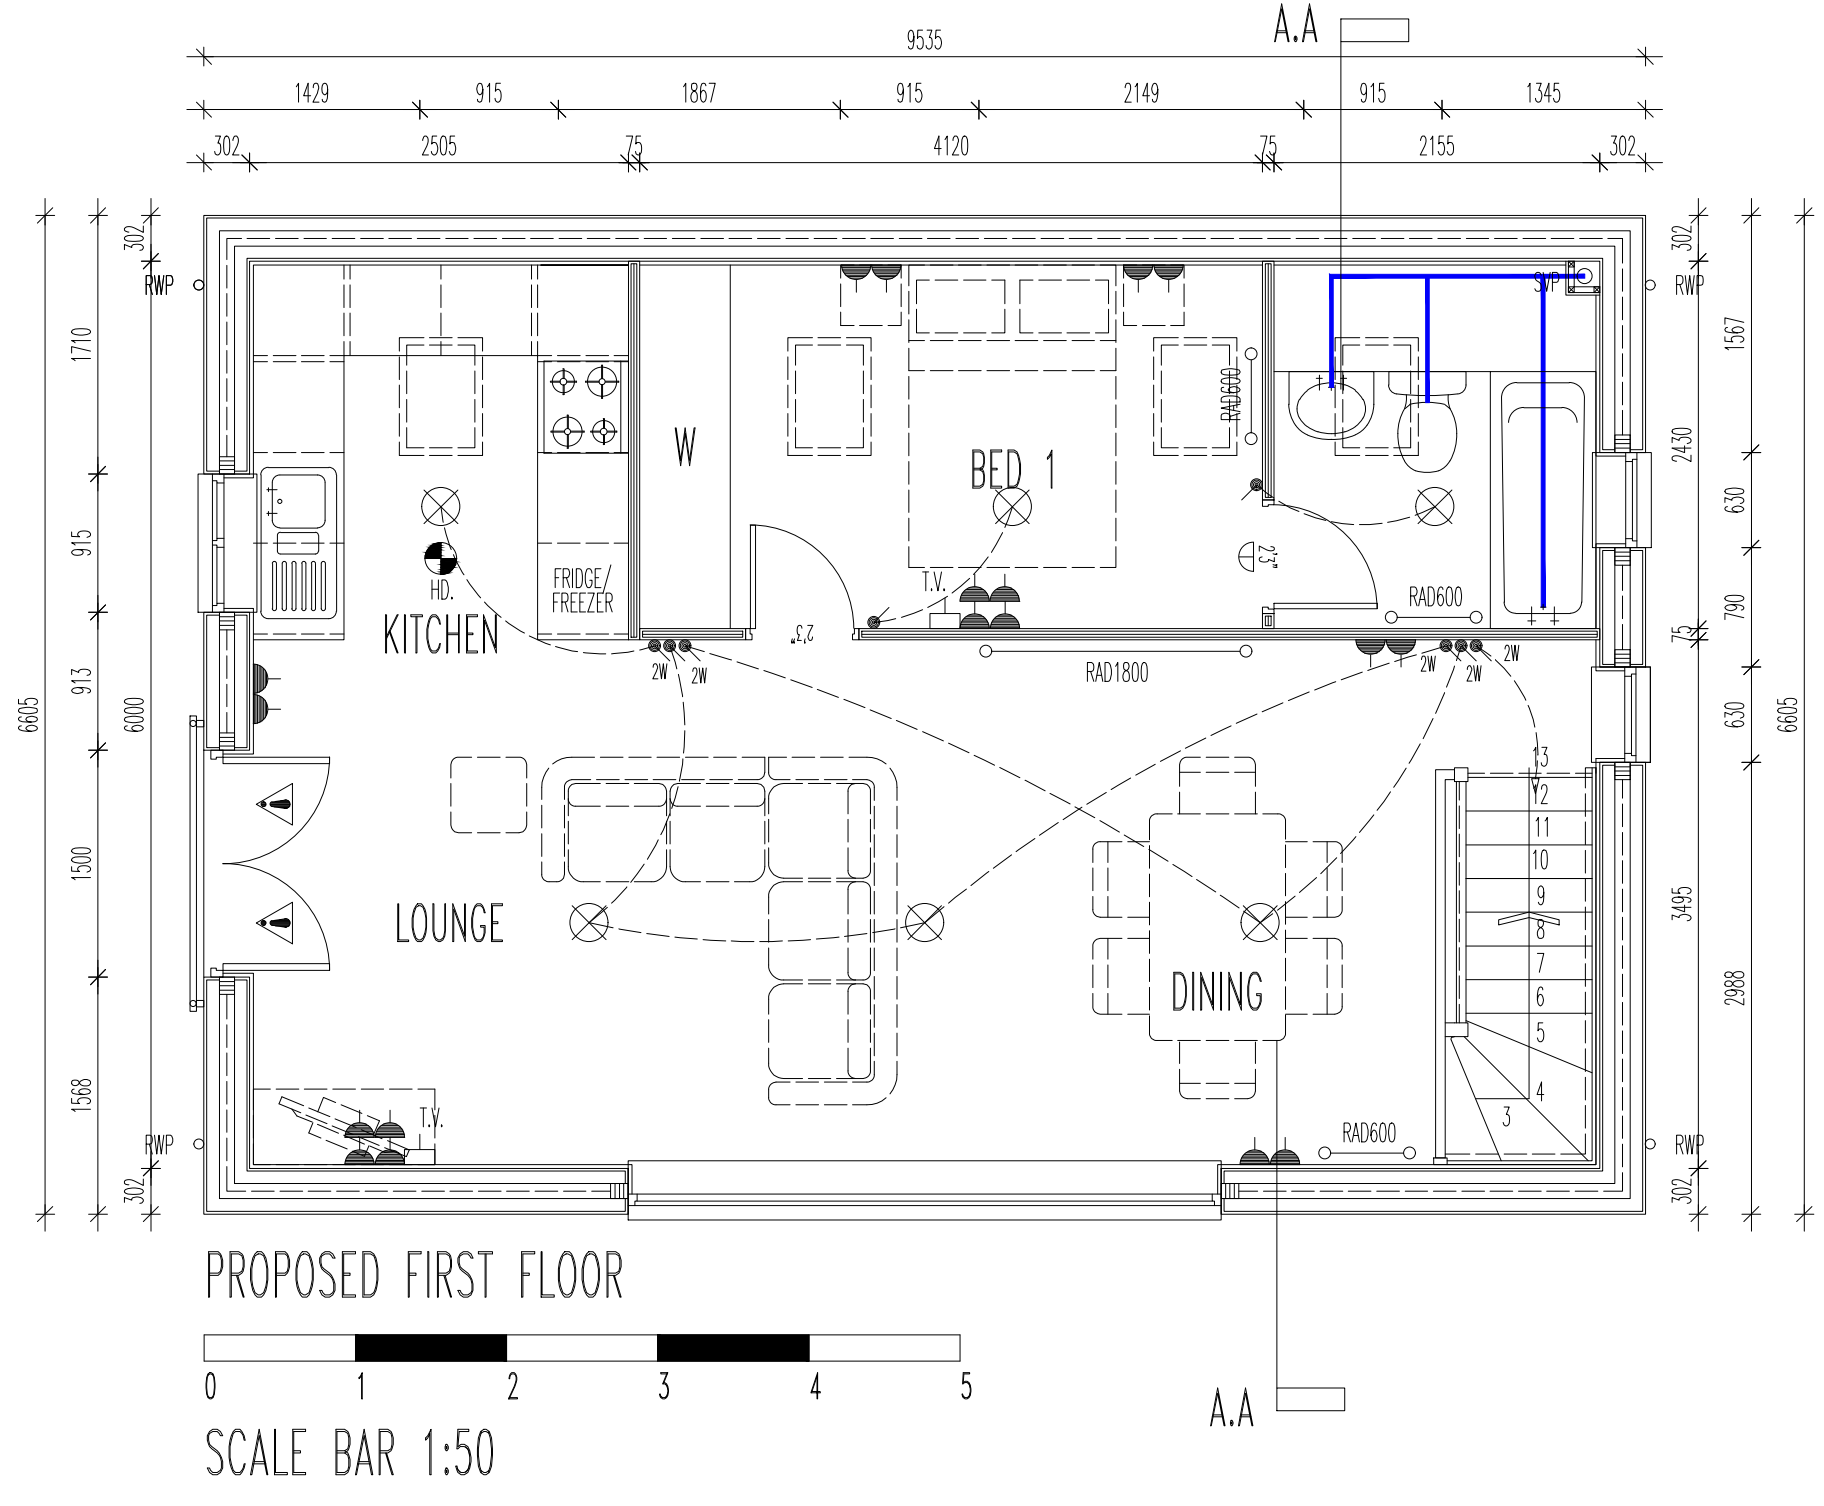


PROPOSED FIRST FLOOR

 

SCALE BAR 1:50

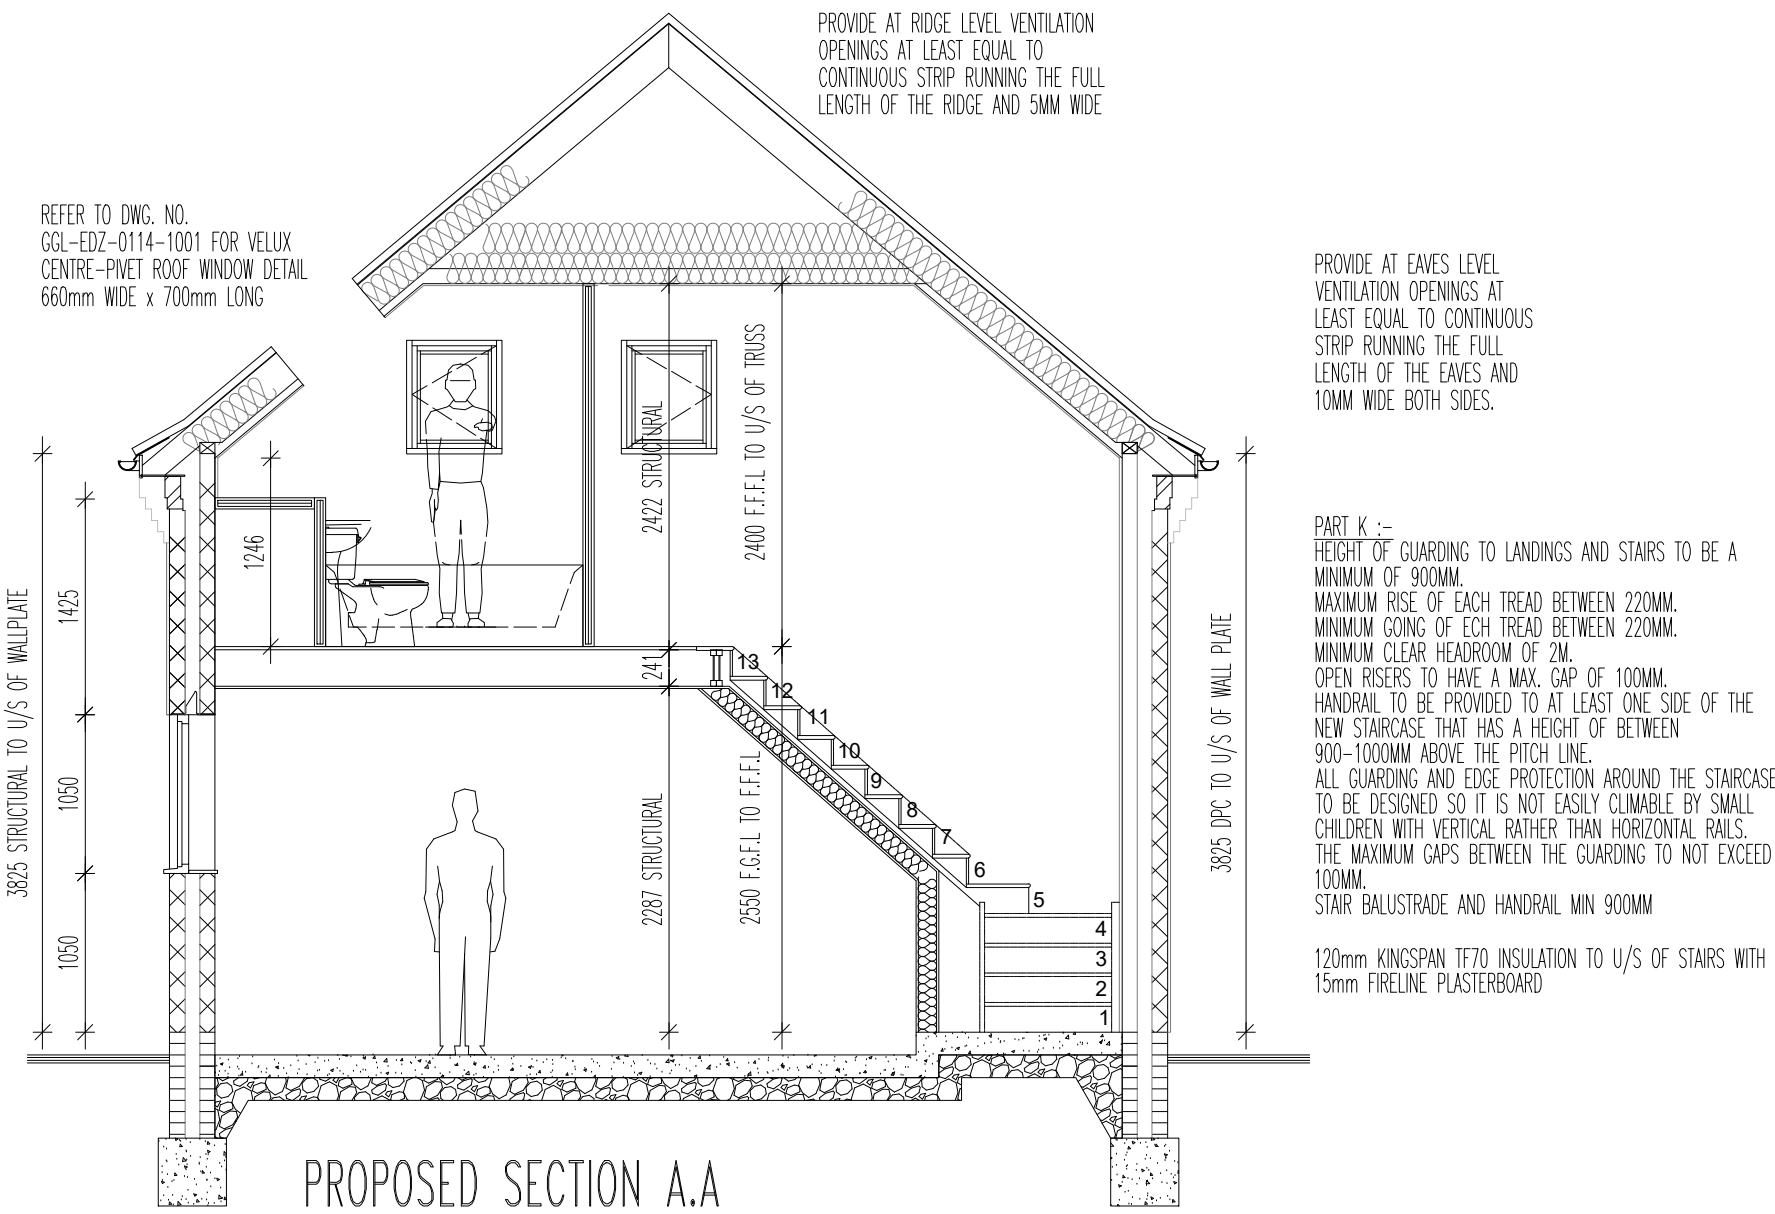

PROPOSED SECTION A.A

 

SCALE BAR 1:50

Drawings may be scaled for planning purposes only.
All dimensions to be checked.
The contractor is responsible for checking
dimensions before ordering or starting work.



		C	05.06.24	INTERNAL ARRANGEMENT FLIPPED. ELEVATIONS AMENDED TO SUIT. SPEC & SECTION A.A ADDED.	SJN
		B	22.05.24	BINS ADDED NEXT TO GARAGE.	SJN
		A	02.05.24	FRONT GABLE WINDOW ALTERED. BATH & WINDOW ADDED TO ENSUITE	SJN
		Rev.	Date	Description	By
Client	MR D WORMLEIGHTON @ WHITECROFT, HIGHAM LANE, WYKIN, HINCKLEY. LE10 3EF.		Drawn by SJN	Checked by	
Project	PROPOSED GARAGE WITH ACCOMMODATION OVER		Scale AS SHOWN @ A1	Date APRIL 2024	
Drawing Title	EXISTING & PROPOSED GARAGE PLANS/ELEVS/SECTION & EXISTING SITE PLAN		Project No. 2024	Dwg. No. BHL[02]001	Revision C