






PROPOSED SITE PLAN
SCALE BAR 1:500

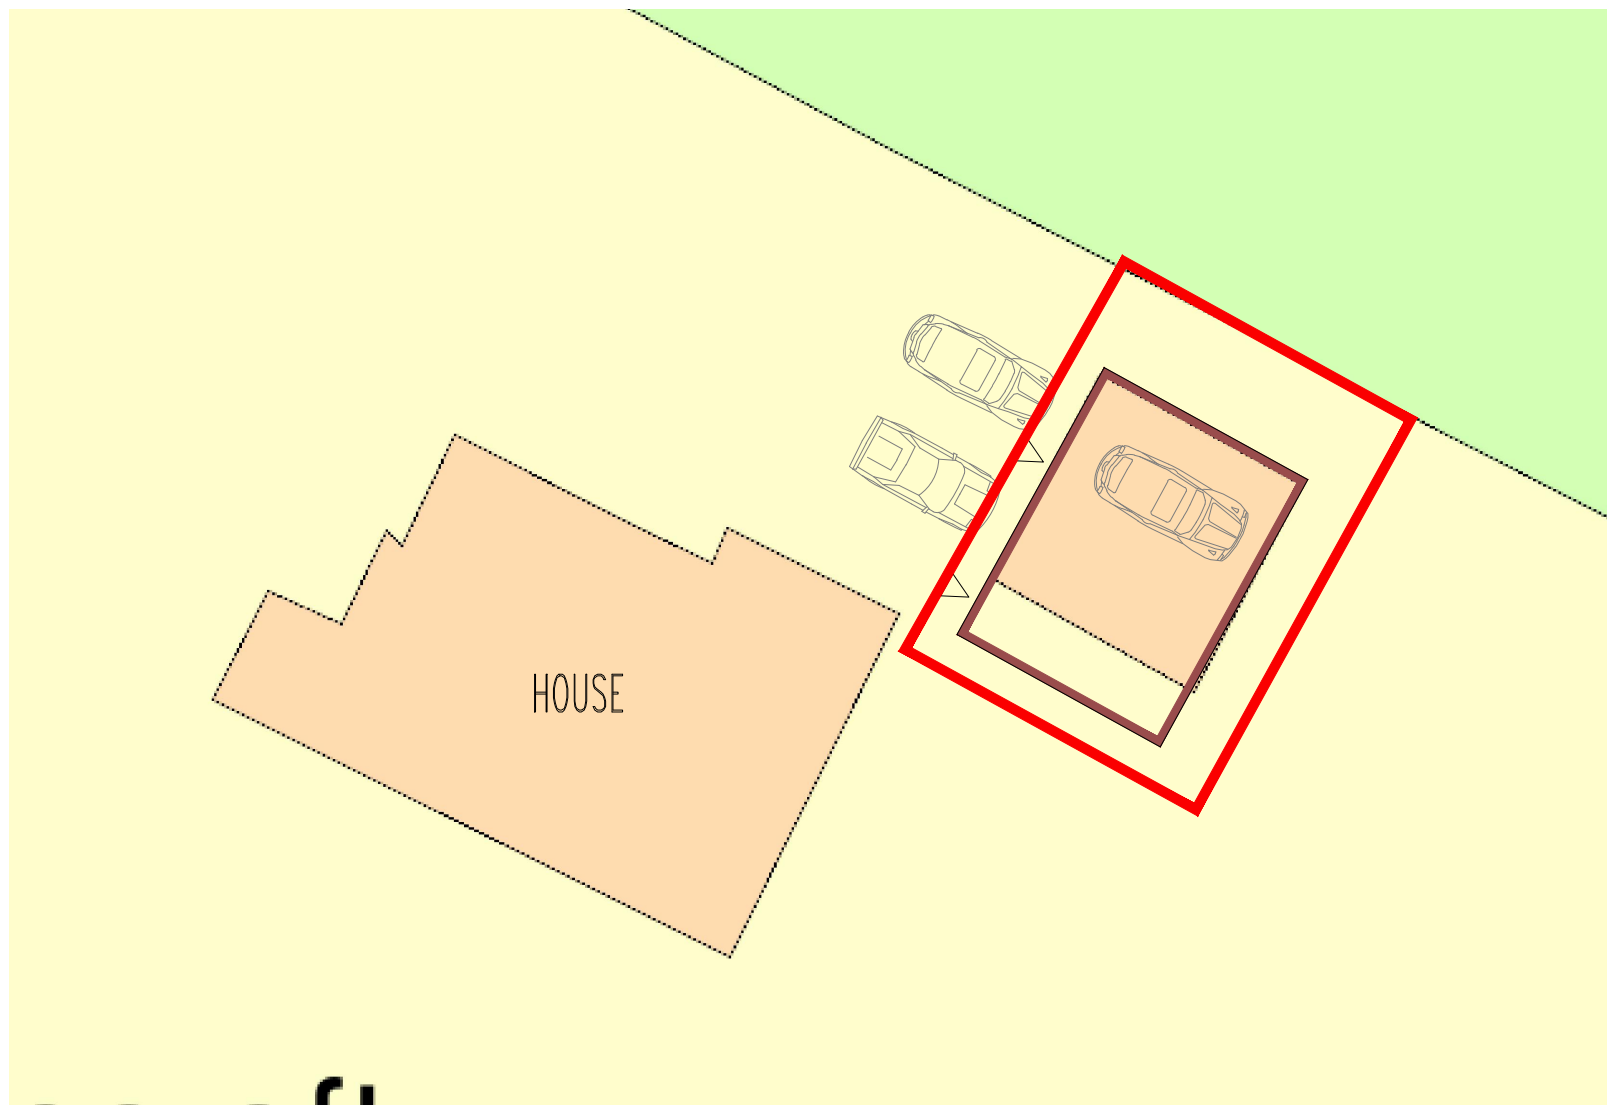


EXISTING PARKING PROVISION
SCALE BAR 1:200

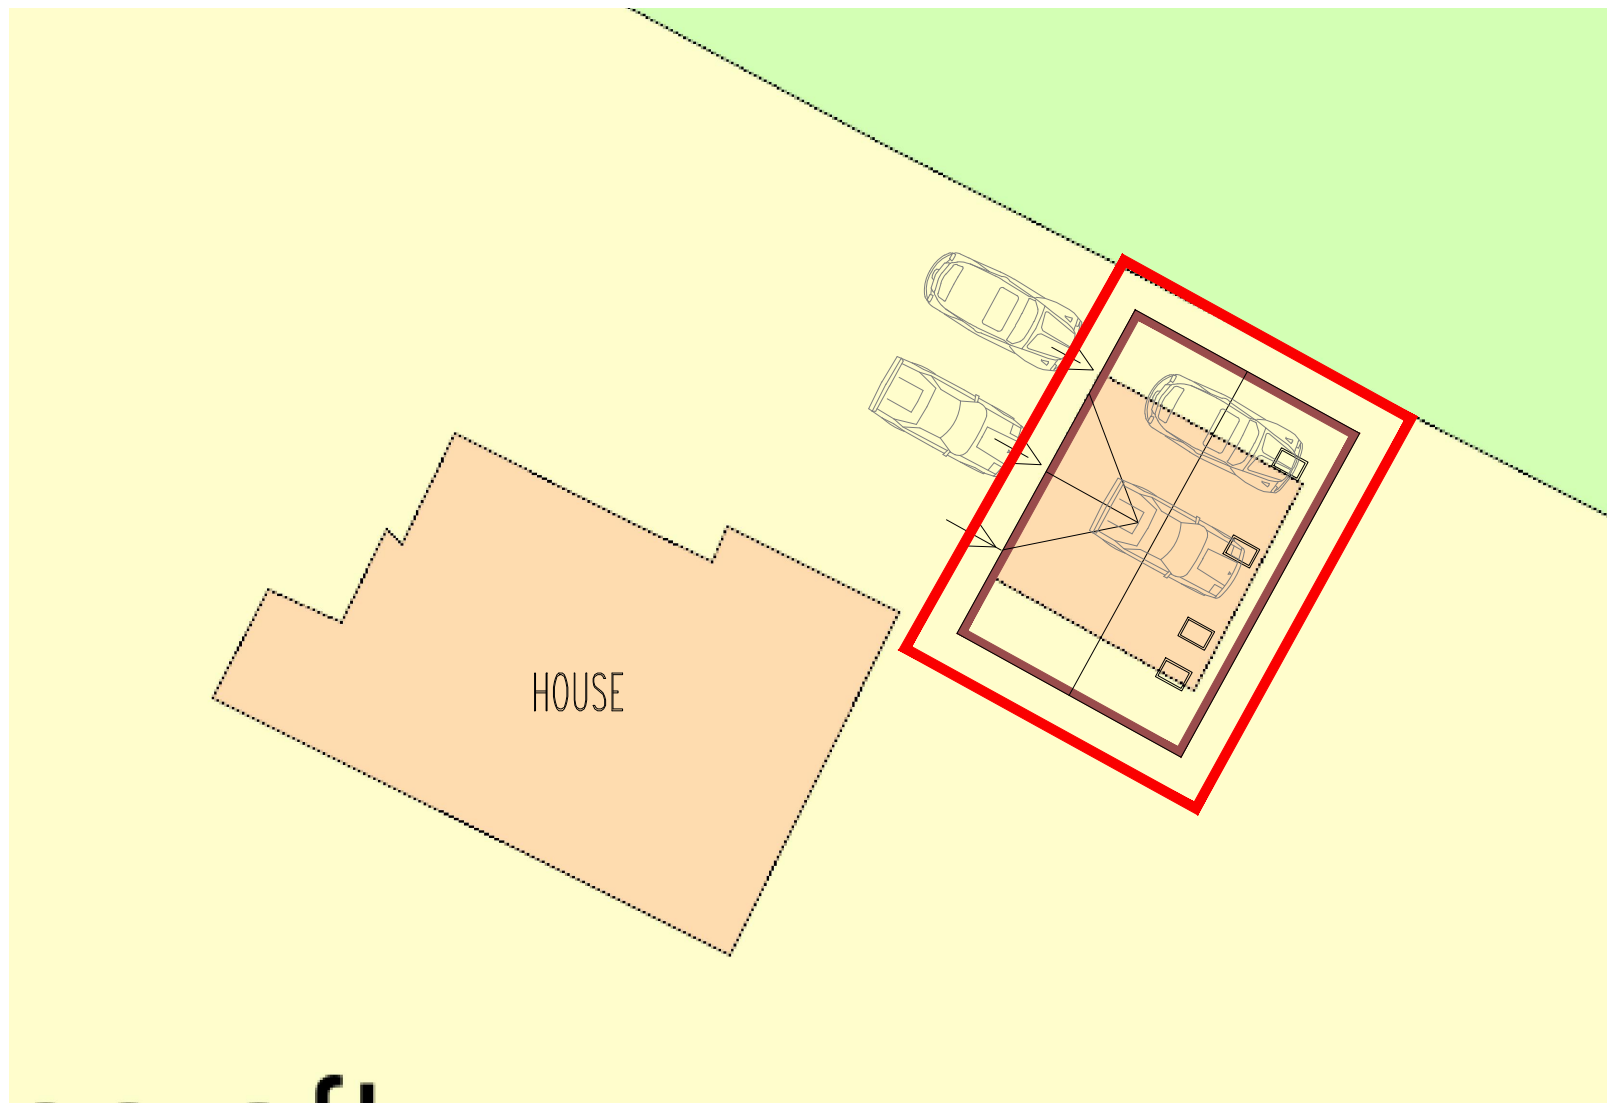

PROPOSED PARKING PROVISION
SCALE BAR 1:200

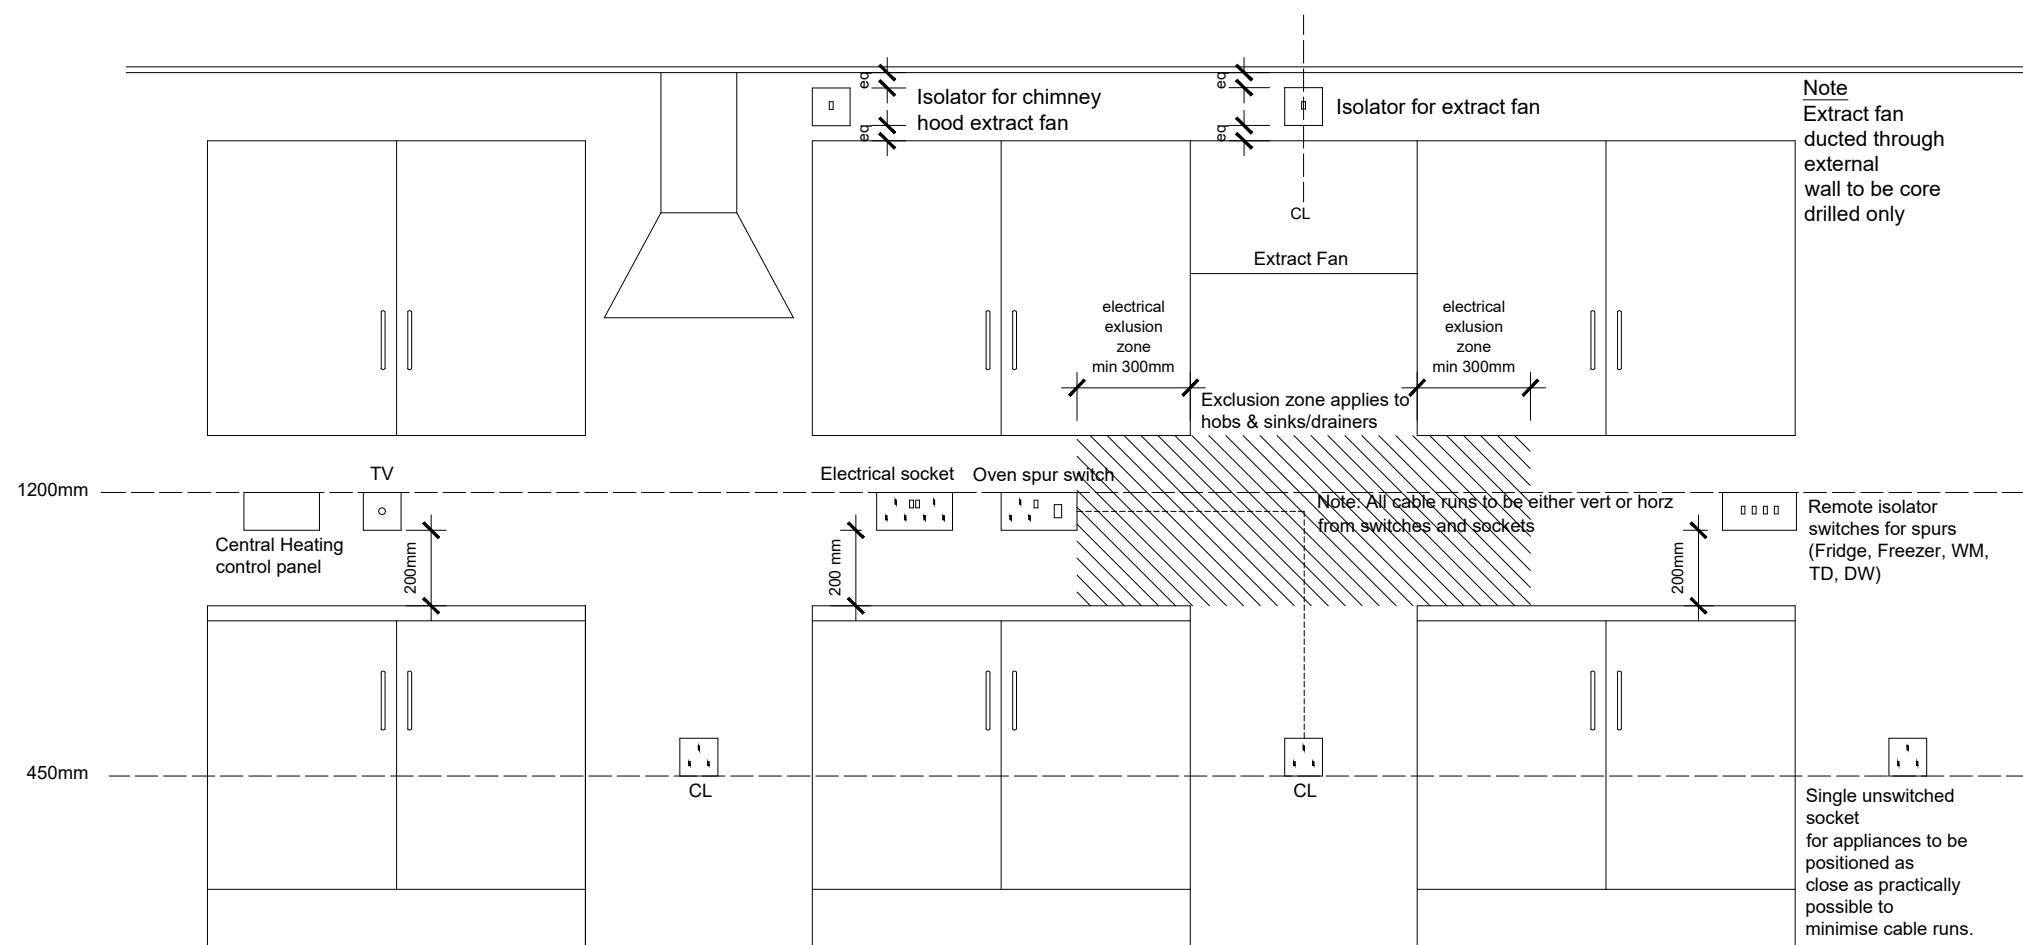


GENERIC ELECTRICAL SETTING OUT SWITCHES AND SOCKETS

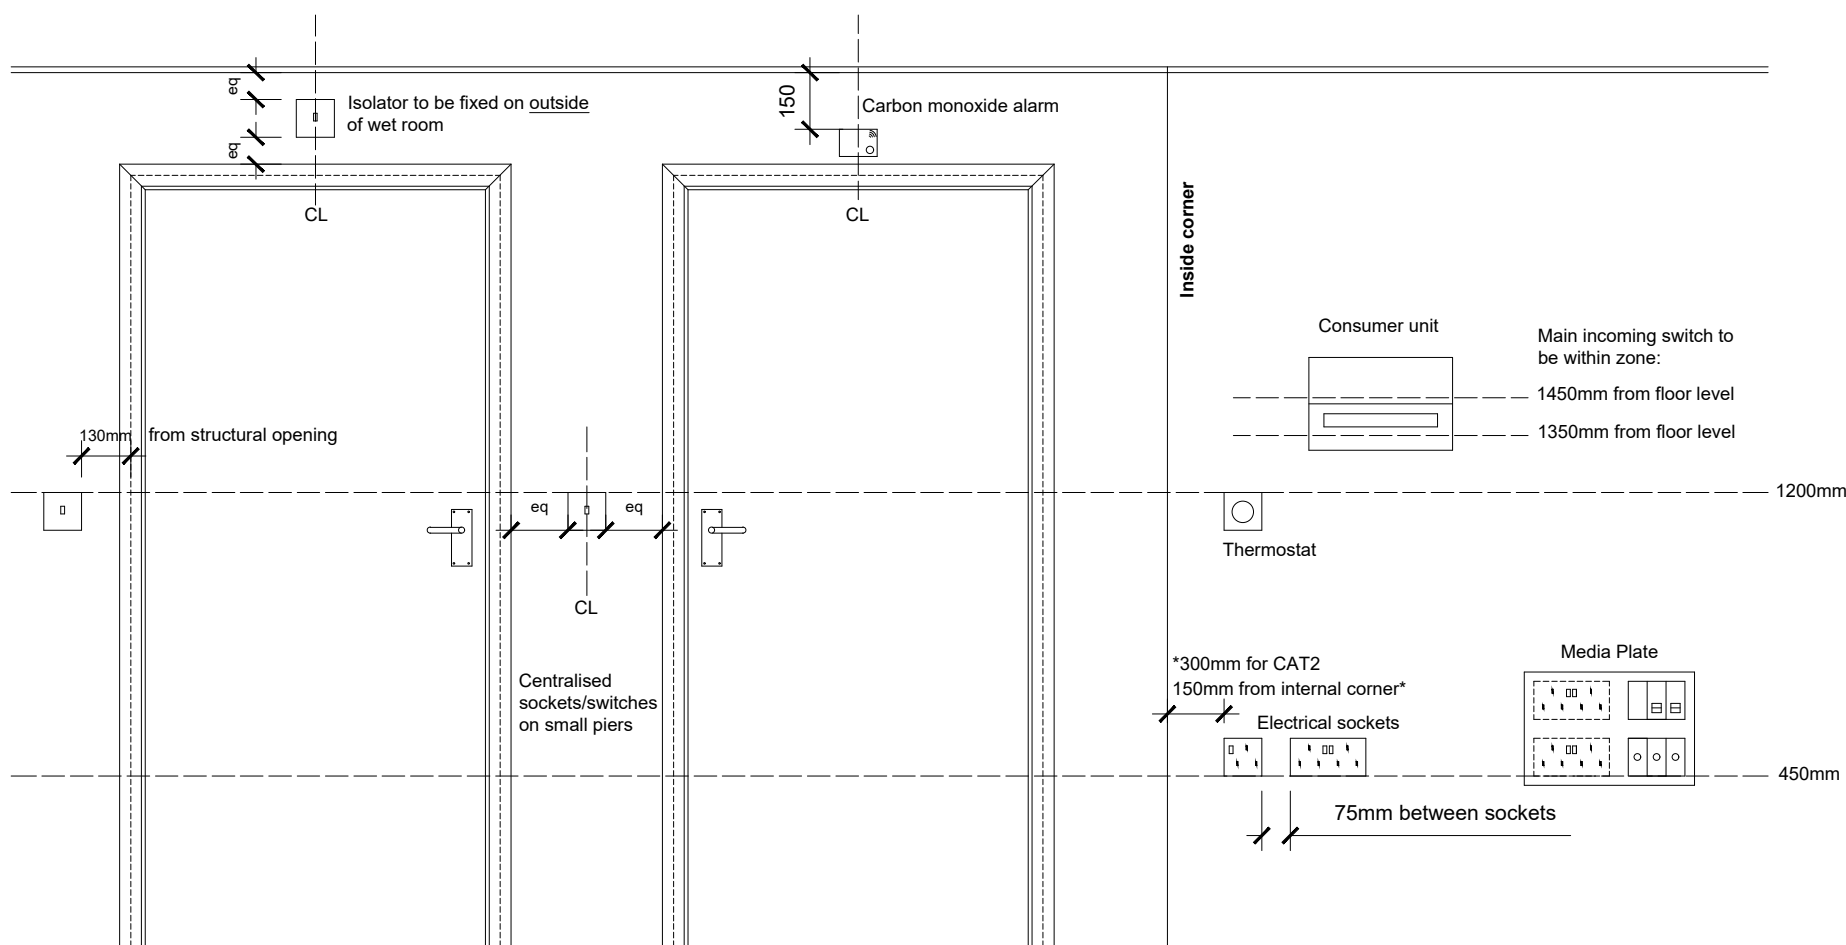

GENERIC ELECTRICAL SETTING OUT SWITCHES AND SOCKETS

Drawings may be scaled for planning purposes only.
All dimensions to be checked.
The contractor is responsible for checking
dimensions before ordering or starting work.

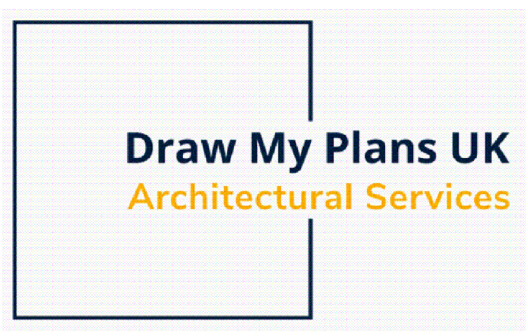

Client		MR D WORMLEIGHTON @ WHITECROFT, HIGHAM LANE, WYKIN, HINCKLEY. LE10 3EF.		Drawn by		Checked by	
Project		PROPOSED GARAGE WITH ACCOMMODATION OVER		Scale		Date	
Drawing Title		EXISTING & PROPOSED PARKING, PROPOSED SITE PLAN & GENERIC ELECTRICS		Project No.		Dwg. No.	
				2024		BHL[02]002	
						Revision	
						B	