
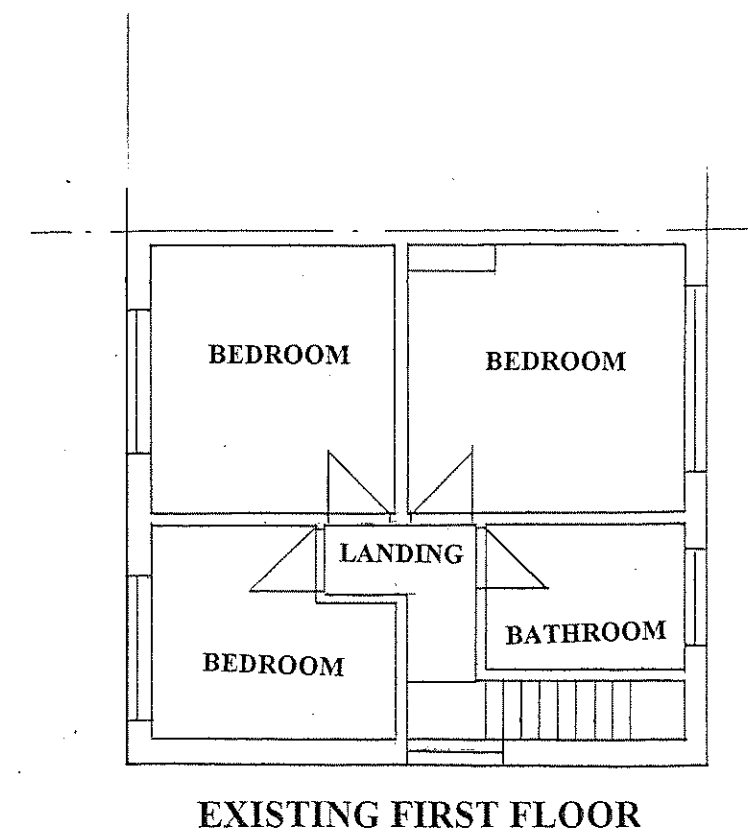
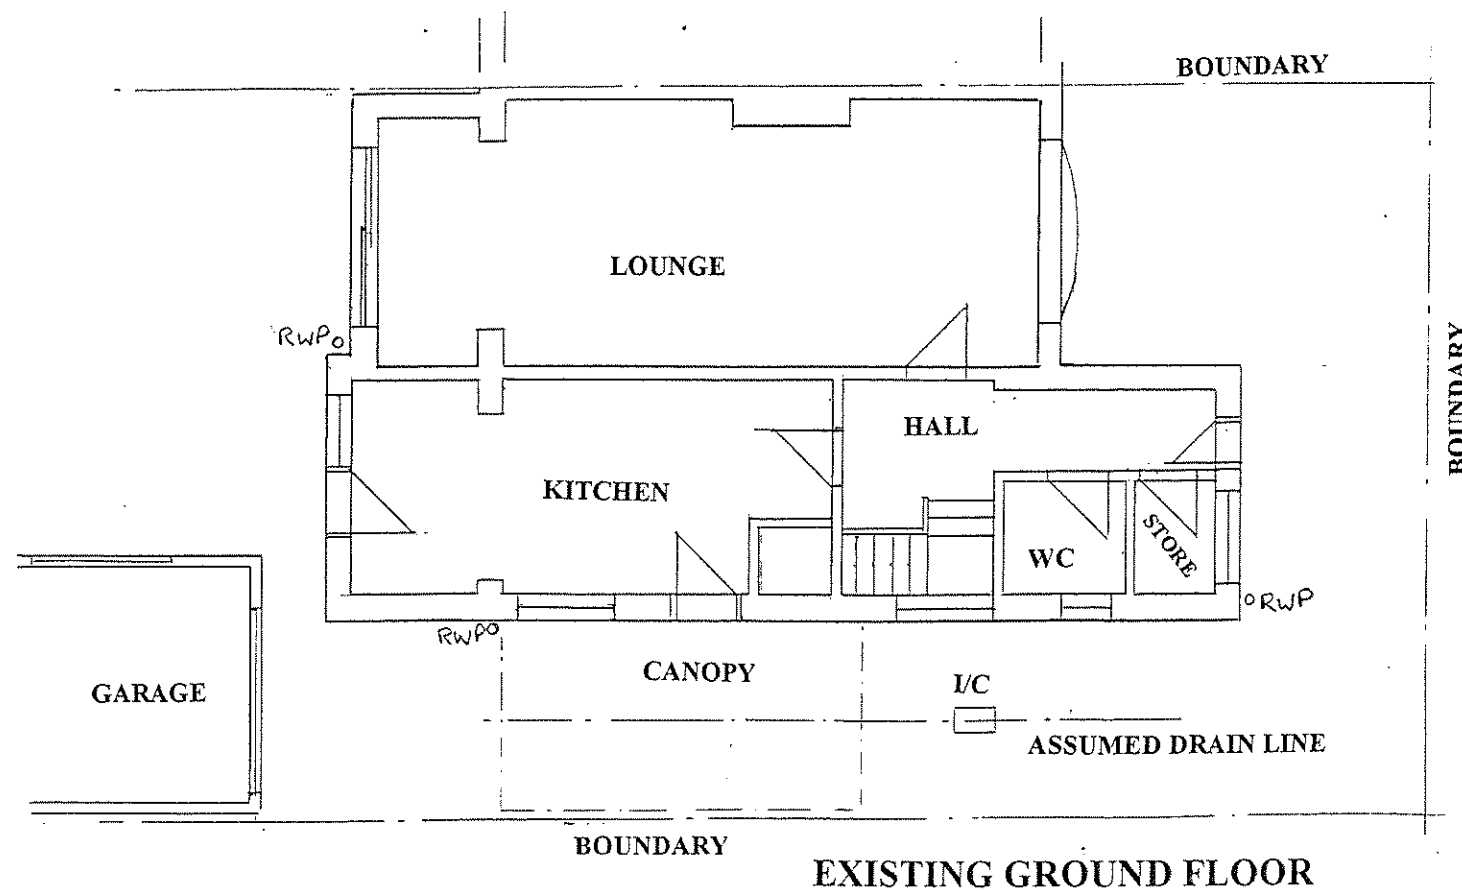
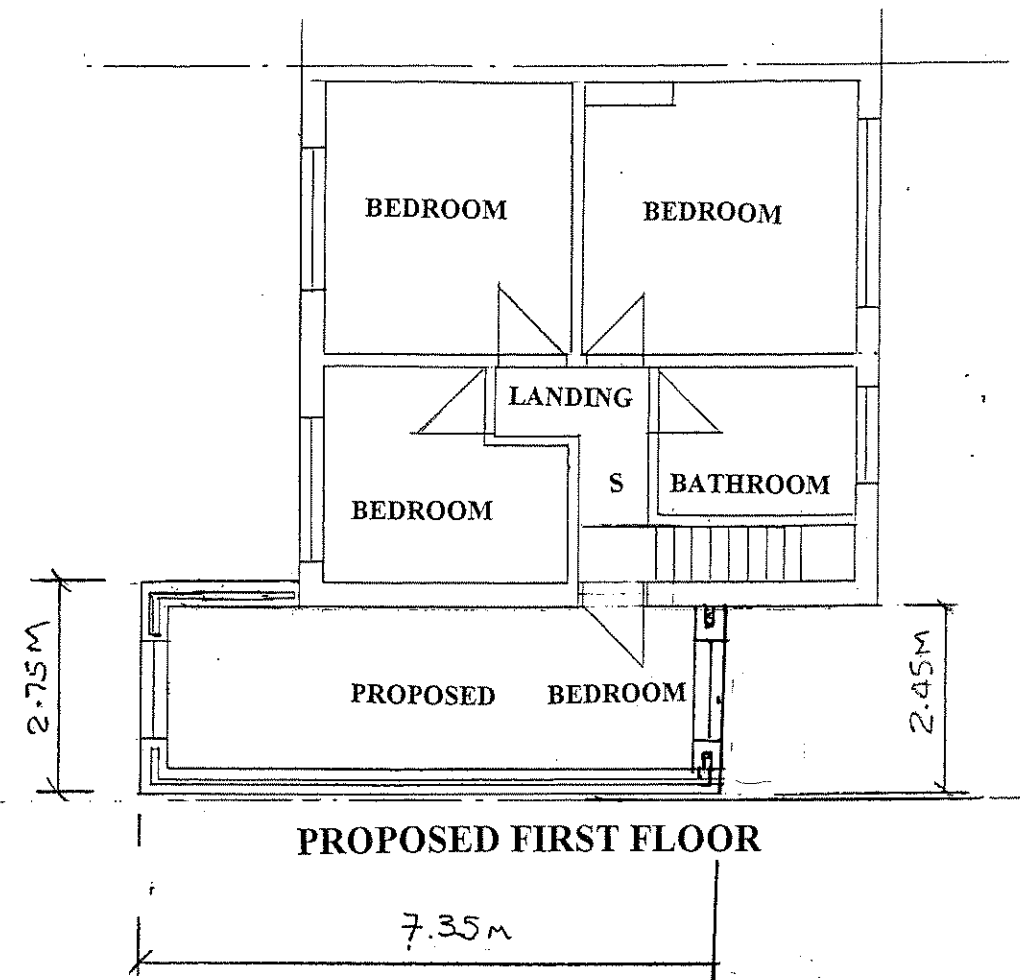


HS = HEAT SENSOR
S = SMOKE DETECTOR

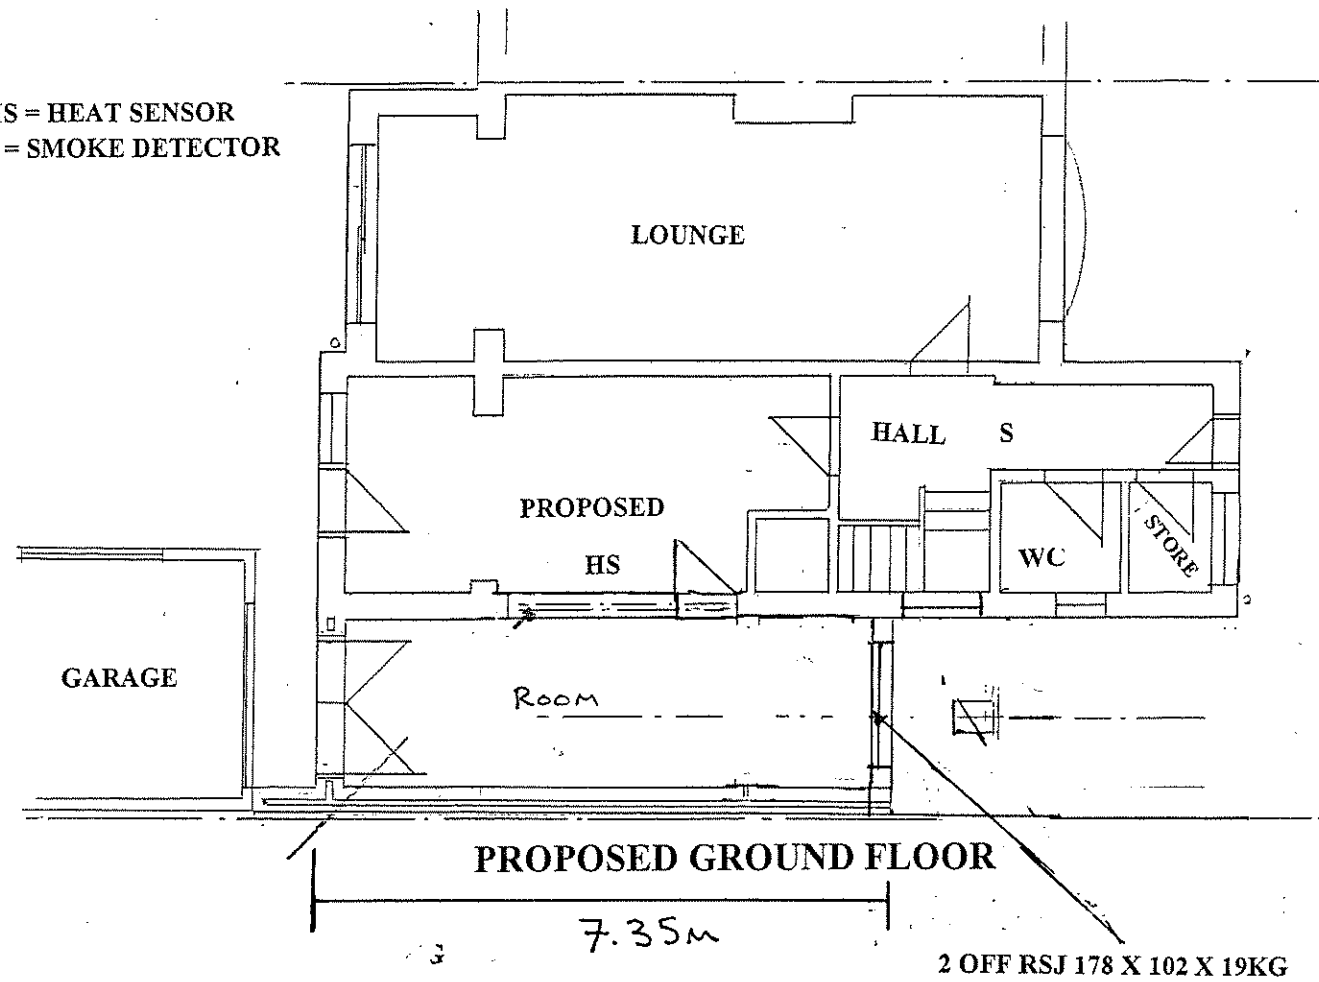

FLOOR PLANS
PROPOSED TWO STOREY
SIDE EXTENSION
3, RUSH CLOSE,
NEWBOLD VERDON,
LEICESTERSHIRE
Scale 1 : 100