


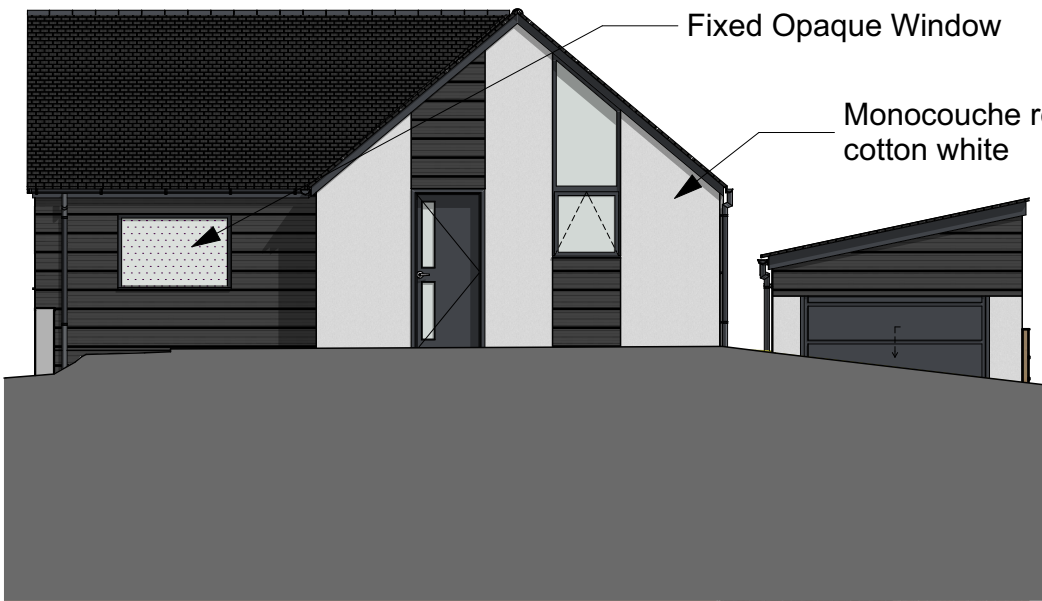


Front Elevation



Side Elevation



Rear Elevation

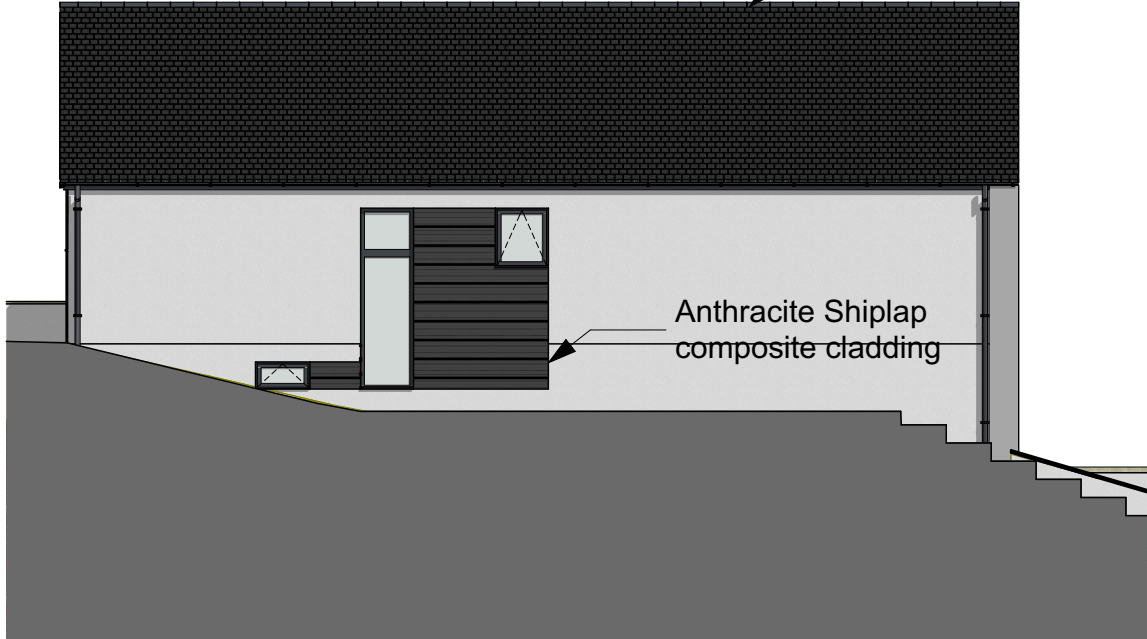

Side Elevation



Scale Bar 1:100

Please Note:

- This drawing may be printed and scaled FOR PLANNING PURPOSES.
- All dimensions to be CHECKED ON SITE and any DISCREPANCY reported to Perfect Planning.
- The site boundary shown is the best assumed from available data & does NOT represent legal ownership.
- All dimensions in mm unless otherwise stated.

Revisions.



e: info@perfect-planning.co.uk
t: 01455 272943
t: +44 (0) 7904 224864
t: +44 (0) 7912 413144
w: www.perfect-planning.co.uk

Project:
Two New Build Dwellings

Land Adjacent to
130 Stamford Street
Ratby
LE6 0JU

Client:
Mr North


Drawing Title:

Proposed Layout - Plot 1


Drawing by: AL / IG / SK / NH
Checked by: AL / IG

Date: 21-08-2023
Scale: 1:100@A3

Drawing Number: 405-003
Revision: B

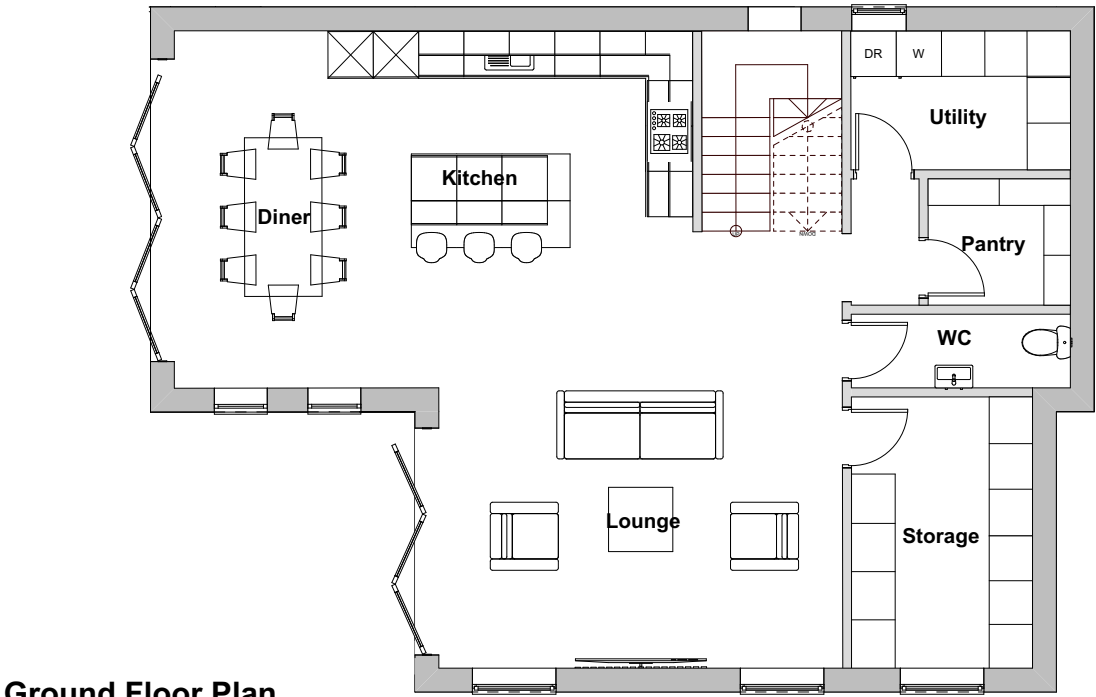

Ground Floor Plan

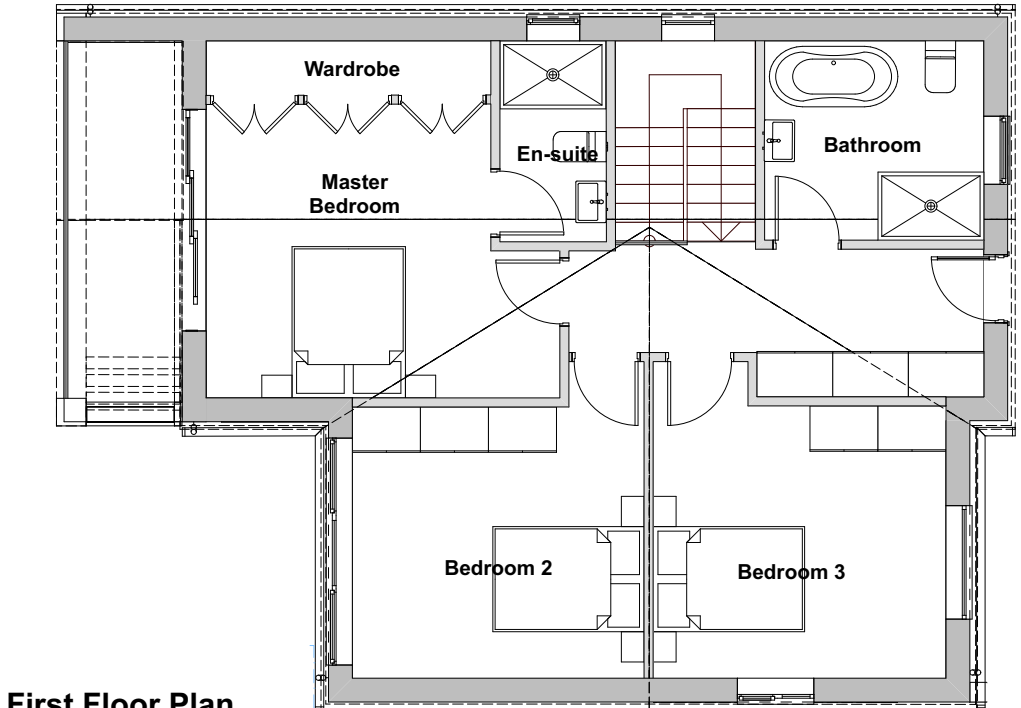

First Floor Plan