



A0951.01 Existing South Elevation

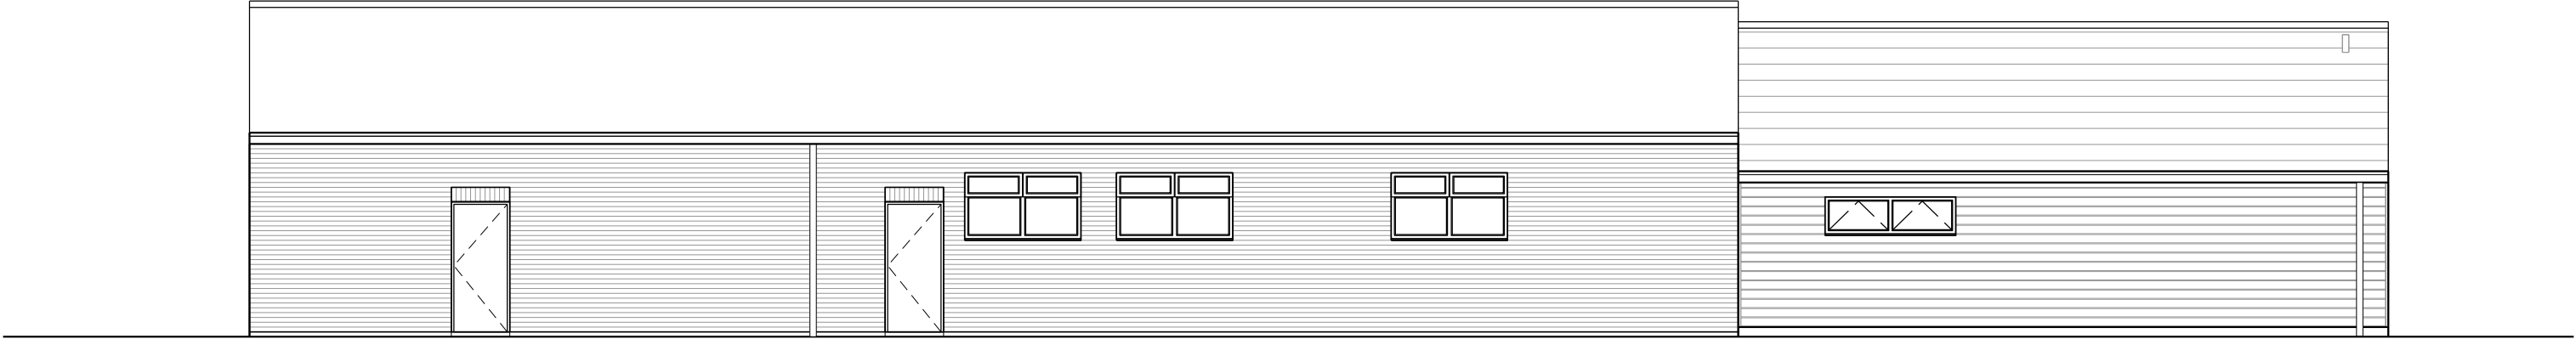

A0951.02 Existing North Elevation

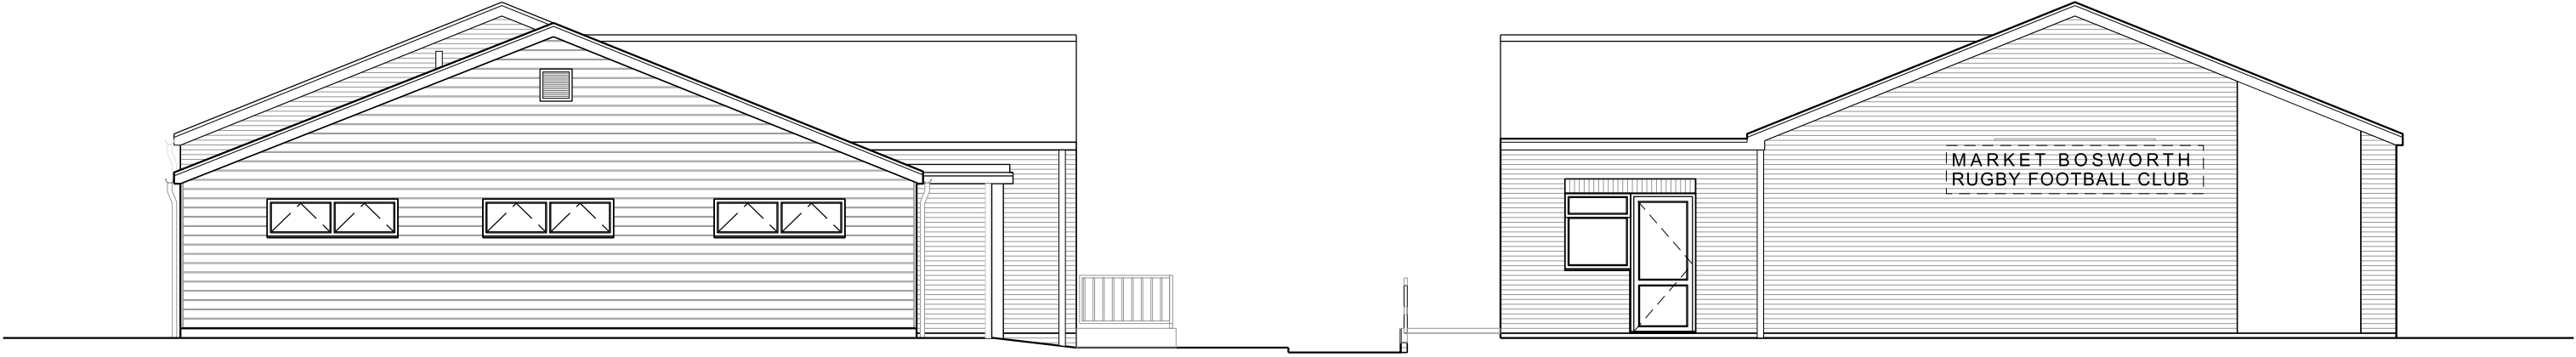

A0951.03 Existing West Elevation

A0951.04 Existing East Elevation

Rev	Drawn	Date	Comment
P01	AR	21.03.24	Issued for Planning
P02	AR	05.06.24	Scale Bar Added



Harry's Yard
176-178 Newhall St
Birmingham B3 1SJ
T: 0121 454 4171
F: 0121 455 9152
www.weedonarchitects.co.uk

MARKET BOSWORTH R.F.C PAVILION
EXISTING ELEVATIONS
GENERAL ARRANGEMENT

Drawn DV Date MAR 2014 P L A N N I N G
Checked PC Scale 1:100 @ A3 16198 A1151-P02