




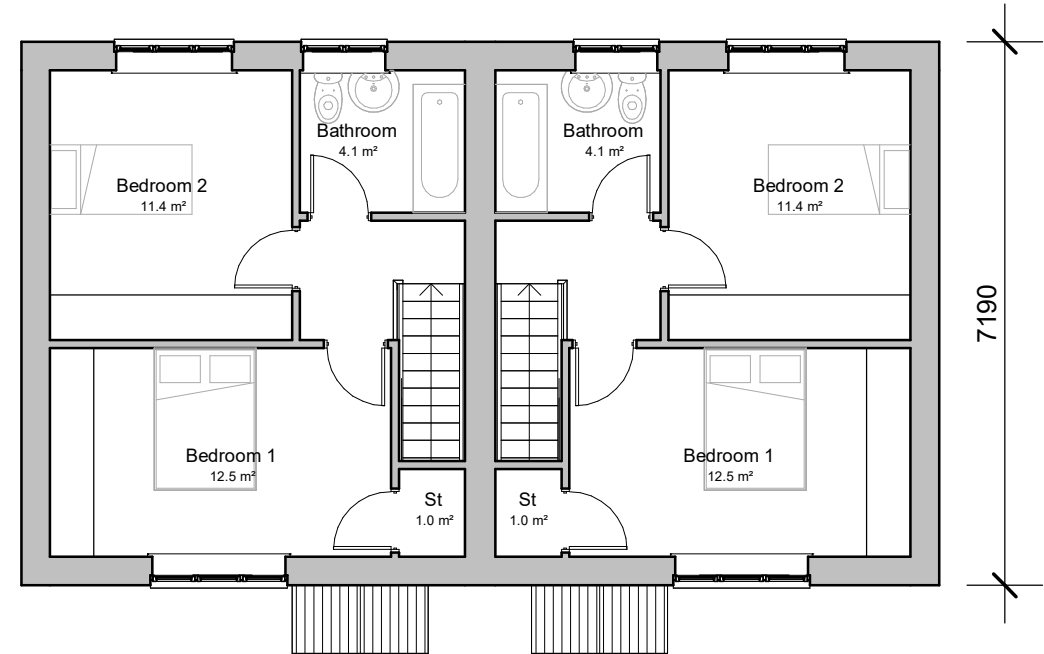


First Floor

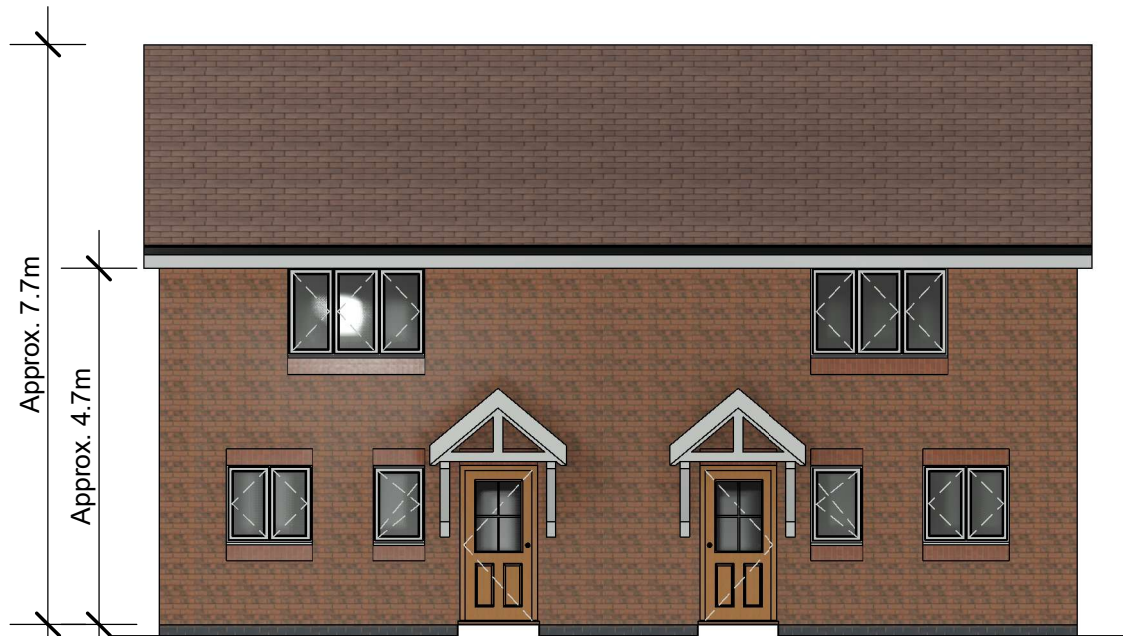

Front Elevation

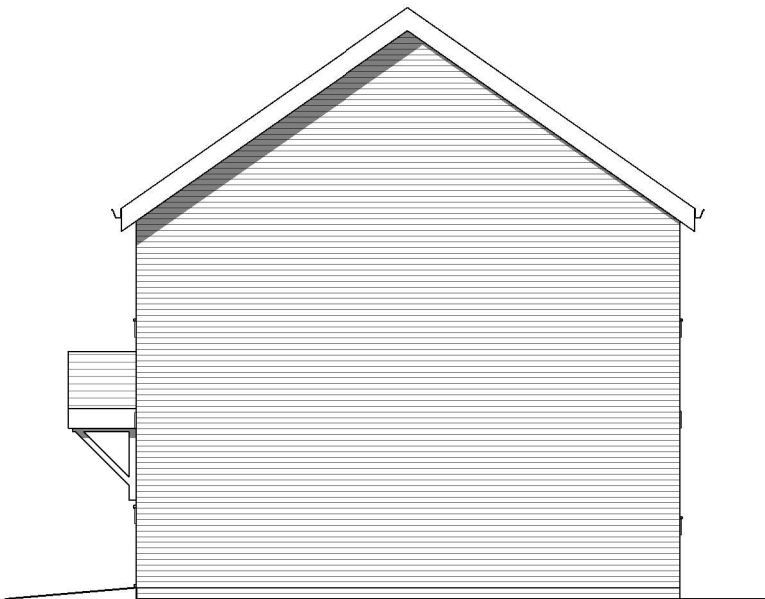


Side Elevation

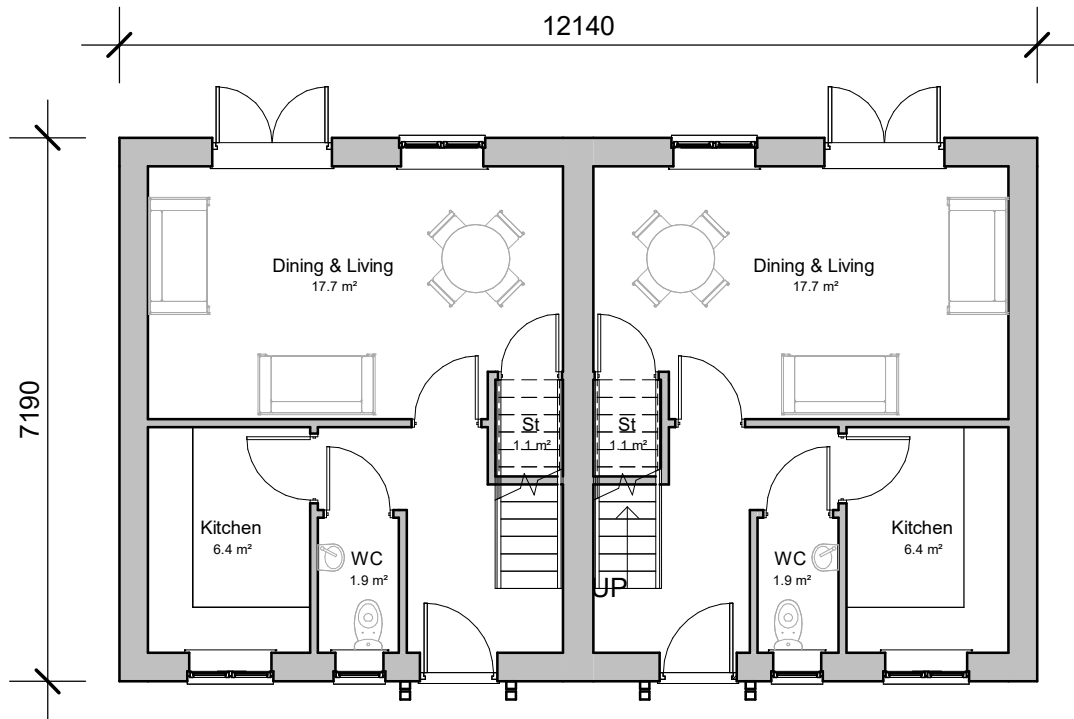

Ground Floor



Rear Elevation

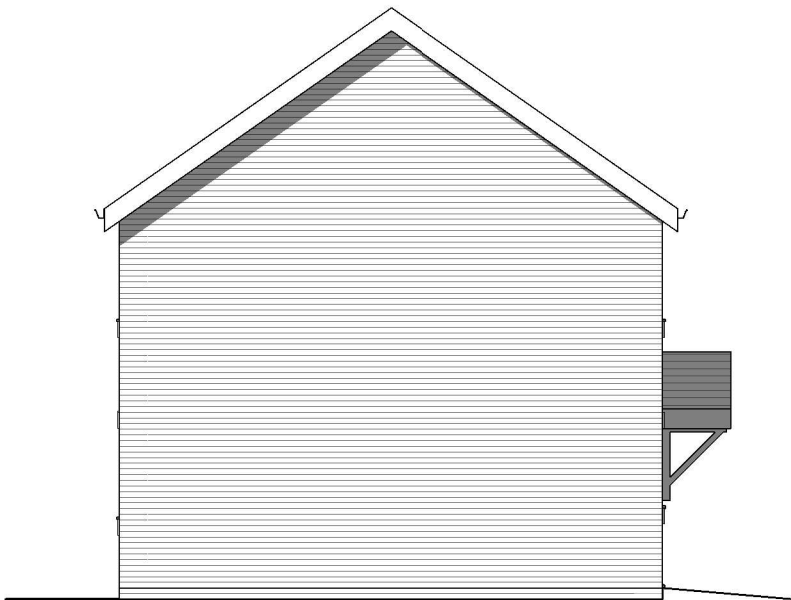


Side Elevation

Rev.	Date	Description
A	19.05.25	Plot numbers amended
B	12.05.26	Plot numbers amended



Plots
11-14, 21-22

2b3p
GIA: 70.4 m² / 757 ft²

 

Client Cartwright Homes		hayward ARCHITECTS LTD 	
Project Title Proposed development Station Road Bagworth		19 Station Road Hinckley Leicestershire LE10 1AW Tel: 01455 635 665 Fax: 01455 618 971 www.hayward-architects.co.uk	
Drawing Title 2b3p - semi block			
Scale 1:100	Sheet A2	Job No. 24/19	Drawing No. 10b
Author ZLM		Date Sept 24	
THE COPYRIGHT OF THIS DRAWING IS VESTED IN HAYWARD ARCHITECTS LTD. REPRODUCTION IN ANY FORM, EITHER IN WHOLE OR IN PART IS FORBIDDEN WITHOUT THE PRIOR WRITTEN PERMISSION OF THE COPYRIGHT HOLDER. DO NOT SCALE FROM DRAWING AND ONLY FIGURED DIMENSIONS ARE TO BE USED		Status Planning	