


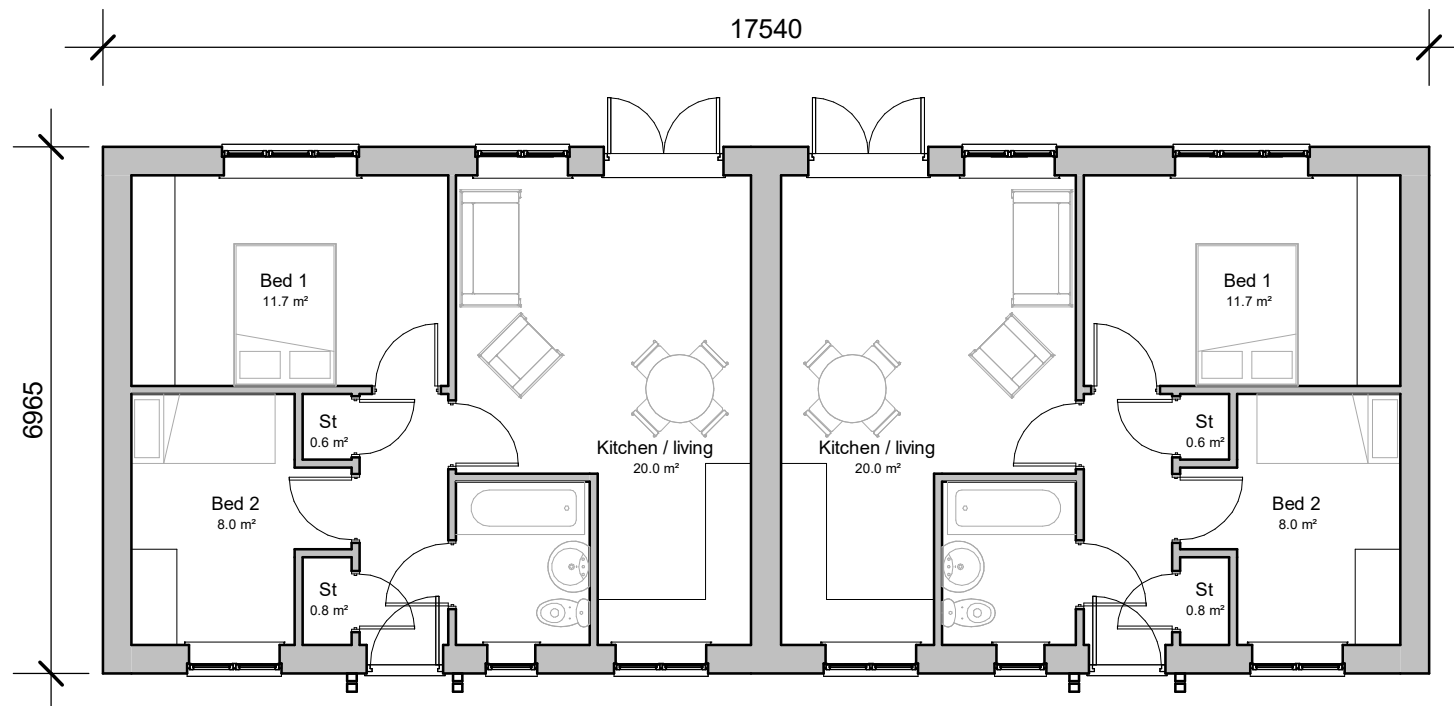

Ground Floor



Side Elevation



Front Elevation




Side Elevation



Rear Elevation

2b3p_b
GIA: 50.8 m² / 547 ft²

 

Rev.	Date	Description
A	12.05.26	Plot no.'s changed



**Plots
19-20**

Client

Cartwright Homes

Project

Proposed Housing
Station Road
Bagworth

Scale

1:100

Date

Sept 2024

Drawing

2b3p_b_semi

Author

ZLM

Sheet

A3

Job No.

24/19

Drawing No.

13a

THE COPYRIGHT OF THIS DRAWING IS VESTED IN HAYWARD ARCHITECTS LTD.
REPRODUCTION IN ANY FORM, EITHER IN WHOLE OR IN PART IS FORBIDDEN WITHOUT THE PRIOR WRITTEN PERMISSION
OF THE COPYRIGHT HOLDER. DO NOT SCALE FROM DRAWING AND ONLY FIGURED DIMENSIONS ARE TO BE USED

Drawing Status

PLANNING

hayward
ARCHITECTS LTD

19 Station Road
Hinckley
Leicestershire
LE10 1AW

Tel: 01455 635 665
Fax: 01455 618 971
www.hayward-architects.co.uk