





Front elevation

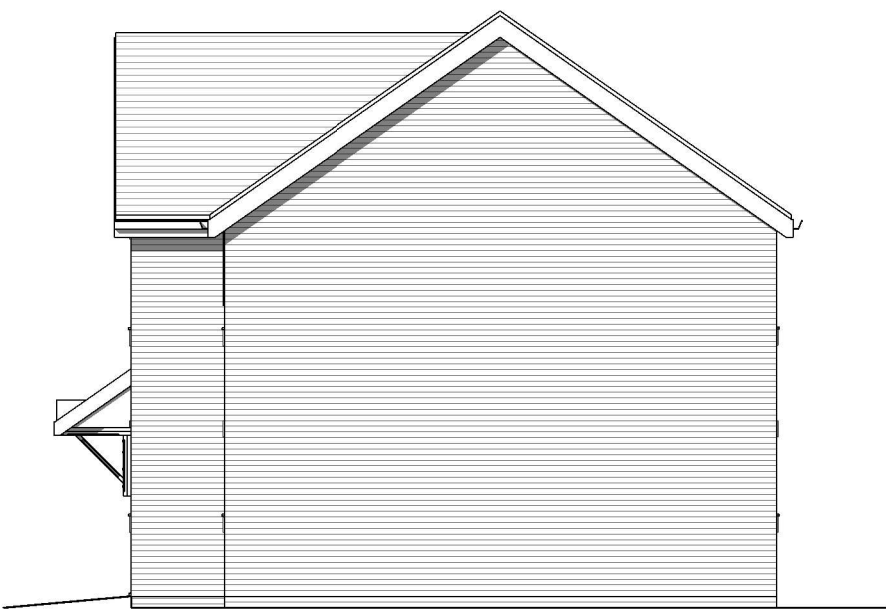

Side elevation




Side elevation

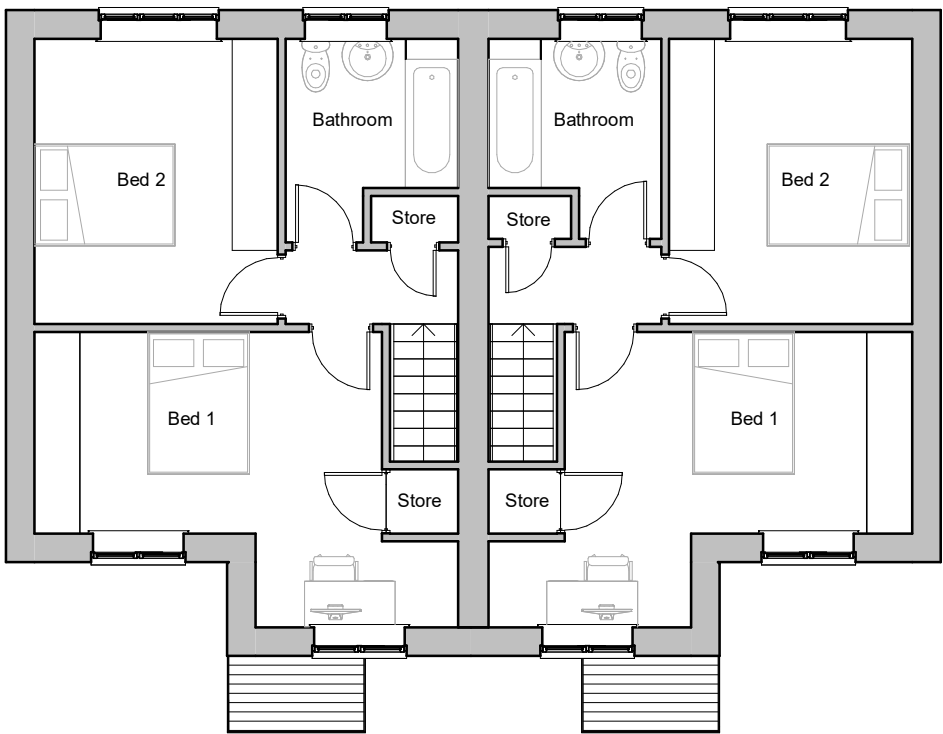

First floor plan




Rear elevation

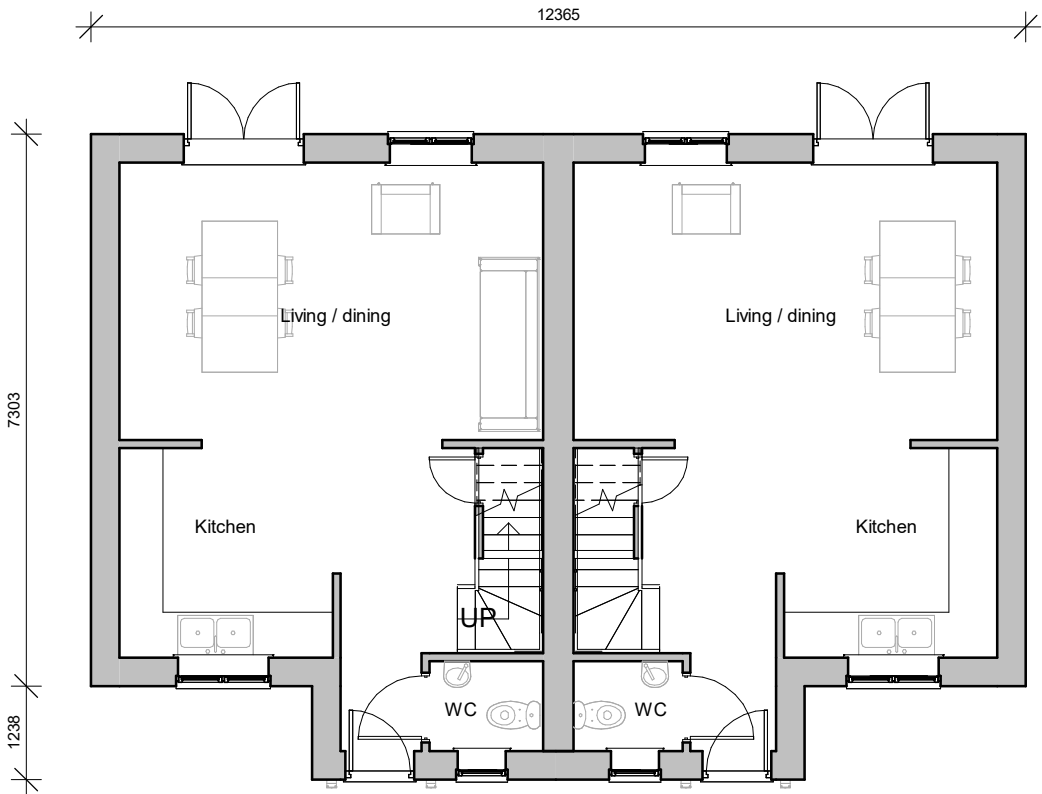

Ground floor plan

Dudley
GIA: 79.6 m² / 856 ft²

 

Rev.	Date	Description
A	19.05.25	Plot numbers amended
B	03.02.26	Plot numbers amended
C	12.05.26	Plot numbers amended



Plots 27-28
32-33

Client Cartwright Homes				hayward ARCHITECTS LTD			
Project Title Proposed housing Land off Maize Way Galley Common				19 Station Road Hinckley Leicestershire LE10 1AW Tel: 01455 635 665 Fax: 01455 618 971 www.hayward-architects.co.uk			
Drawing Title Dudley Semi							
Scale 1:100		Sheet A2		Job No. 22/123		Drawing No. 19c	
Author ZLM				Date Feb 2024			
THE COPYRIGHT OF THIS DRAWING IS VESTED IN HAYWARD ARCHITECTS LTD. REPRODUCTION IN ANY FORM, EITHER IN WHOLE OR IN PART IS FORBIDDEN WITHOUT THE PRIOR WRITTEN PERMISSION OF THE COPYRIGHT HOLDER. DO NOT SCALE FROM DRAWING AND ONLY FIGURED DIMENSIONS ARE TO BE USED				Status PLANNING			



19 Station Road
Hinckley
Leicestershire
LE10 1AV

Tel: 01455 635 665
Fax: 01455 618 971
www.hayward-architects.co.uk