




Front Elevation



Side Elevation




Rear Elevation

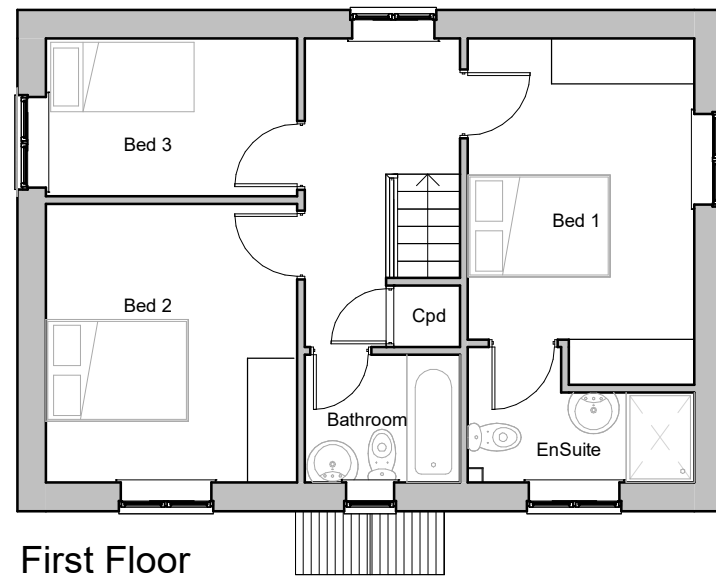

First Floor



Side Elevation

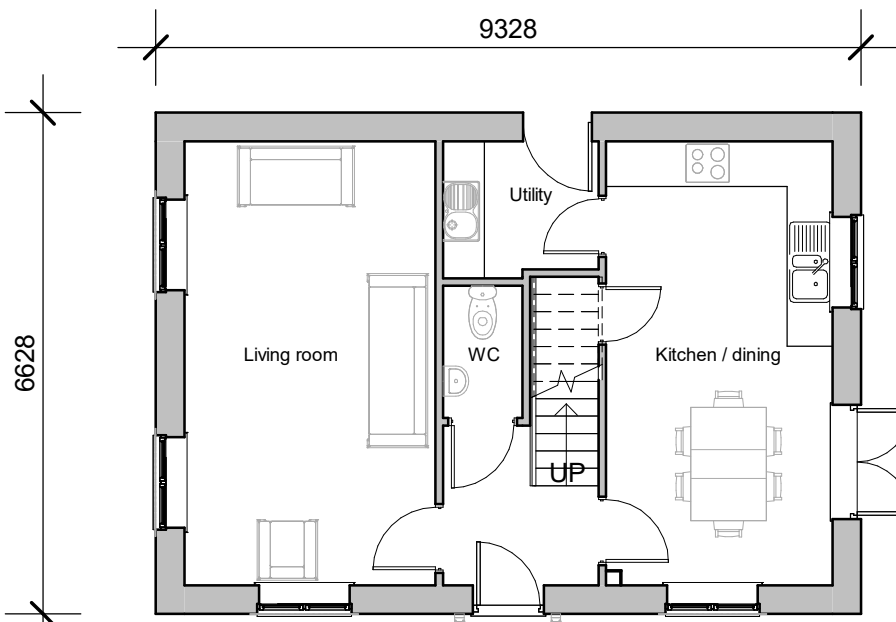

Ground Floor

Floor Area - 100.6 m²
- 1084 ft²



Plot 1

Rev.	Date	Description
A	13.04.26	Heads and sills amended

Client Cartwright Homes			
Project Proposed housing Station Road Bagworth		Scale 1:100	Job No. 24/19
		Date Nov 2024	
Drawing Belvoir_plot 1	Author ZLM	Sheet A3	Drawing No. 25a
THE COPYRIGHT OF THIS DRAWING IS VESTED IN HAYWARD ARCHITECTS LTD. REPRODUCTION IN ANY FORM, EITHER IN WHOLE OR IN PART IS FORBIDDEN WITHOUT THE PRIOR WRITTEN PERMISSION OF THE COPYRIGHT HOLDER. DO NOT SCALE FROM DRAWING AND ONLY FIGURED DIMENSIONS ARE TO BE USED			
Drawing Status Planning			hayward ARCHITECTS LTD 19 Station Road Hinckley Leicestershire LE10 1AW Tel: 01455 635 665 Fax: 01455 618 971 www.hayward-architects.co.uk