



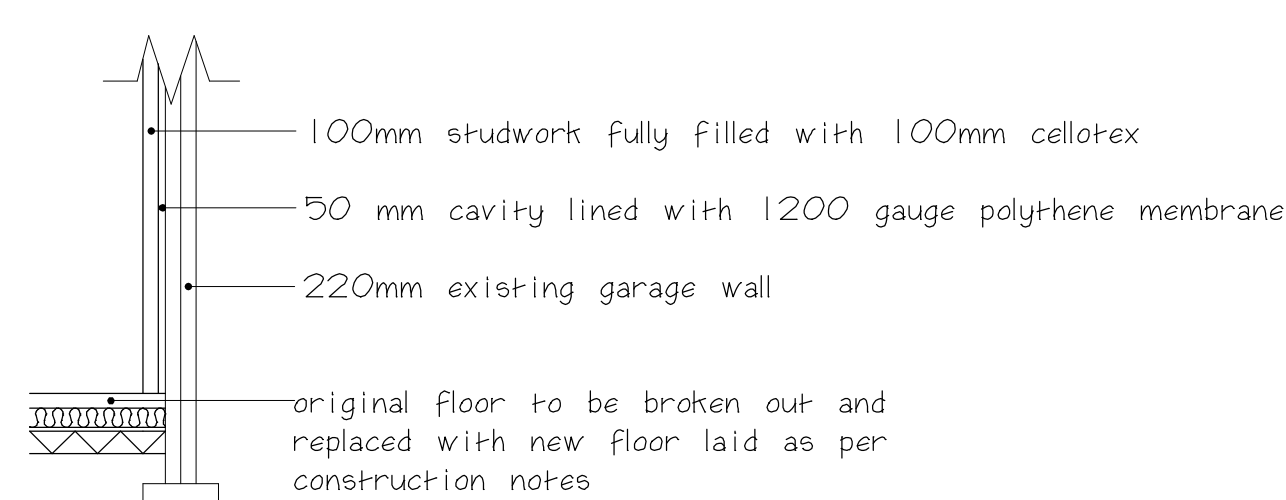

Typical Wall Insulation For Annexe

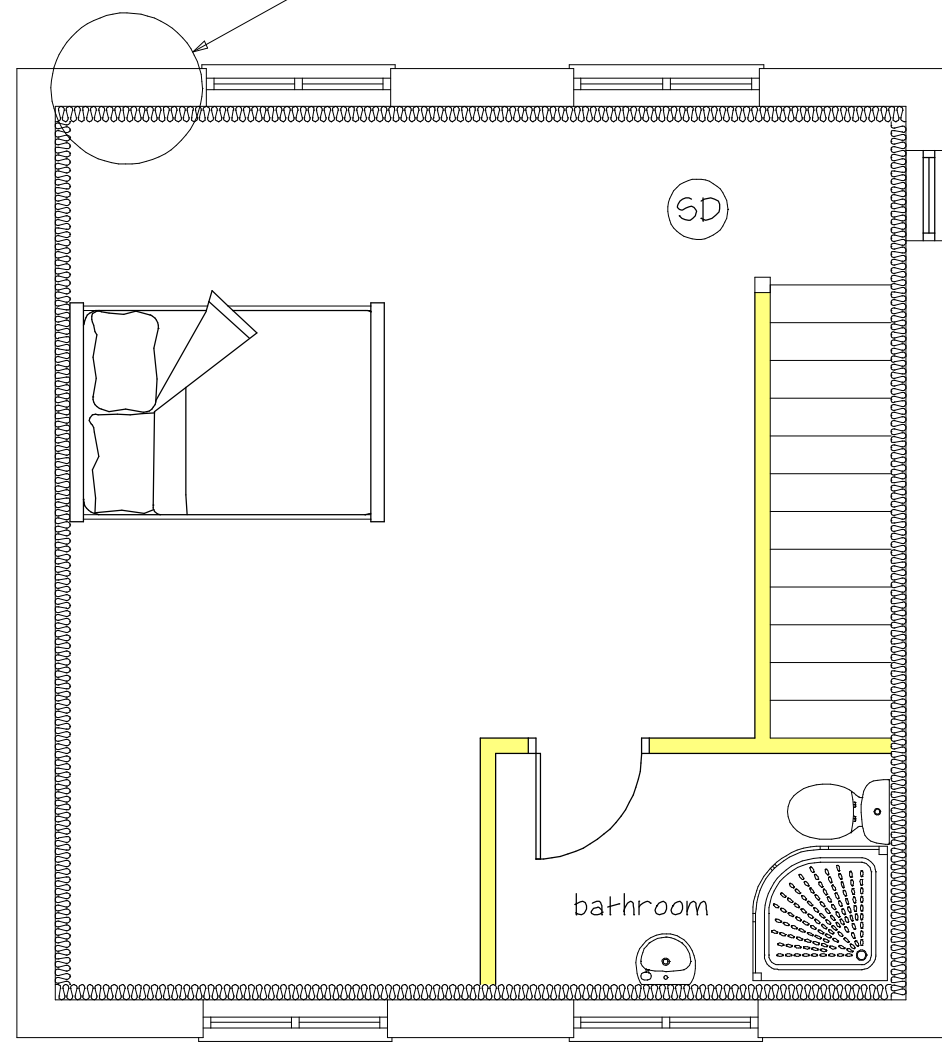

Proposed Annexe First Floor Plan




Proposed Front Elevation House And Annexe




Proposed Rear Elevation House And Annexe




Proposed House Elevation To Boundary

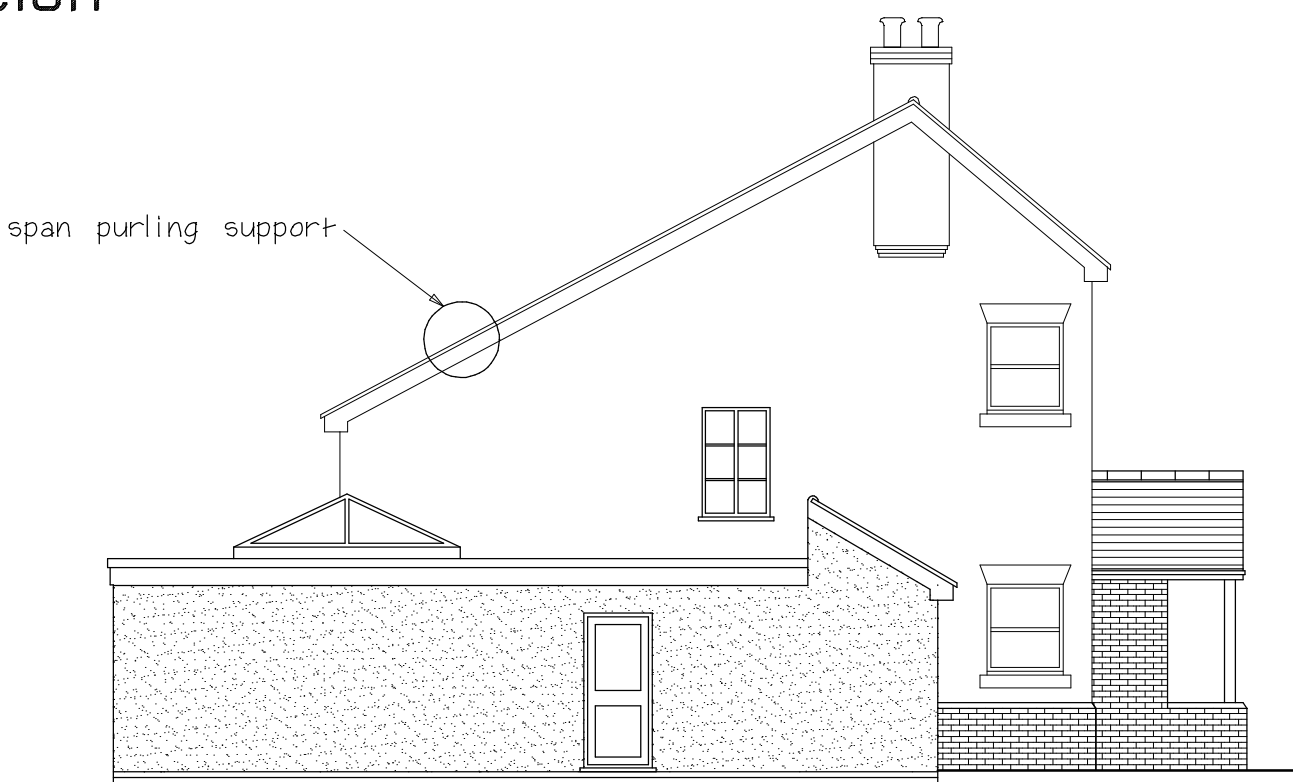


Proposed House Elevation To Garage

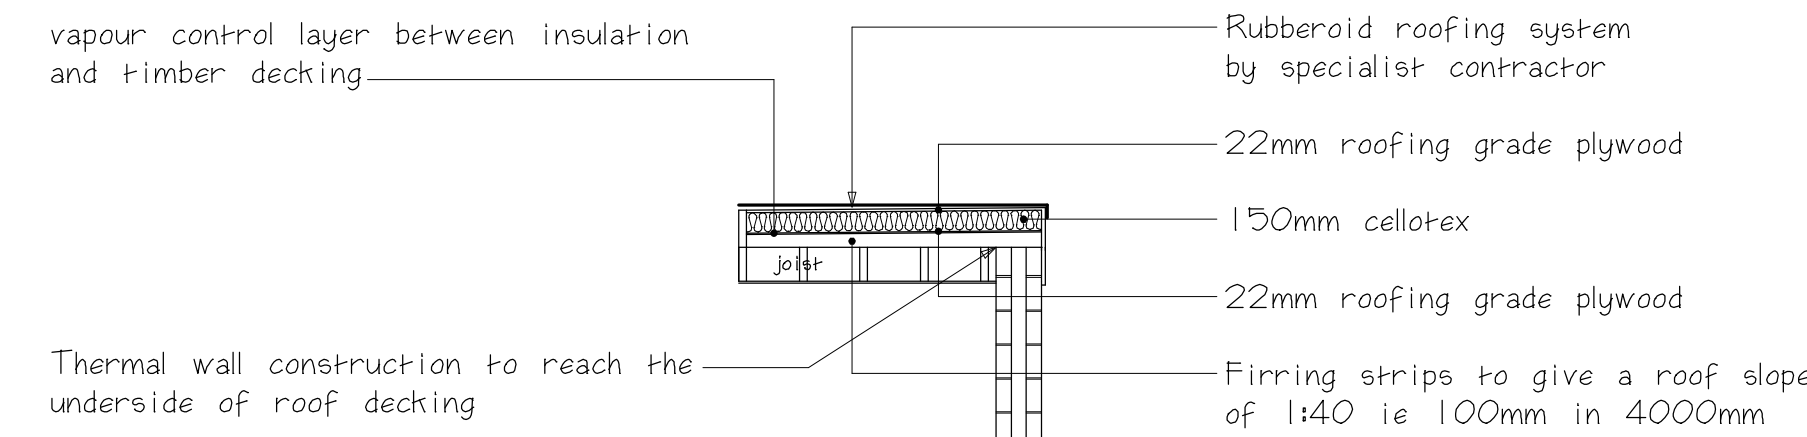

Flat Roof Construction

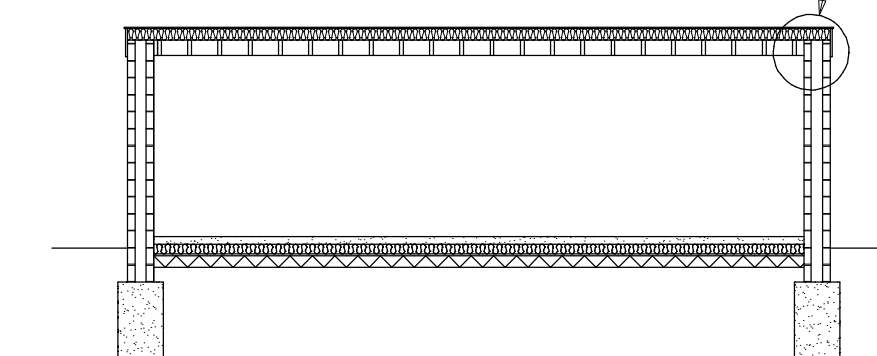



Section AA

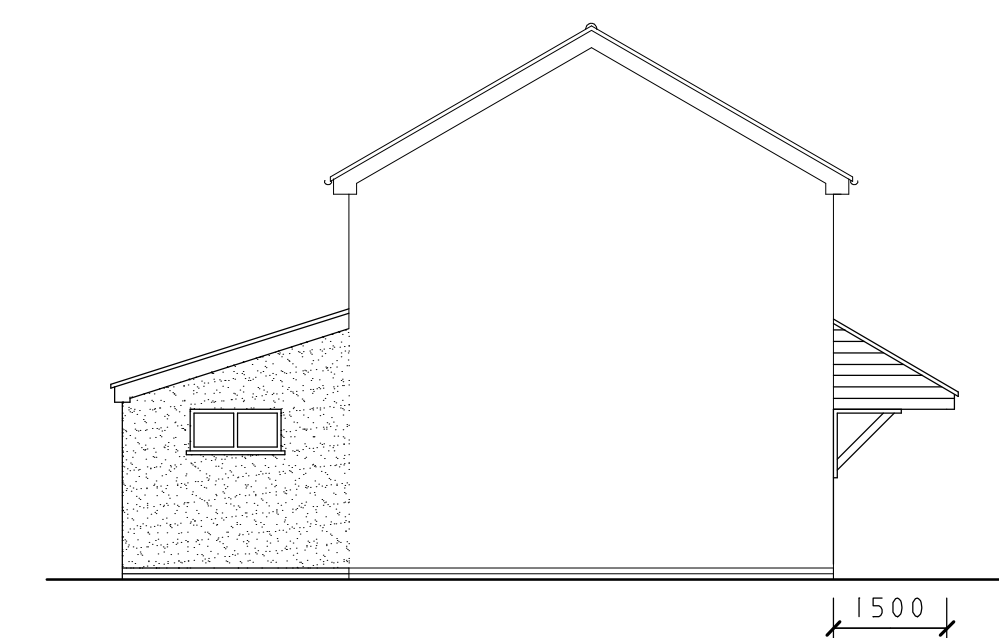


Proposed Annexe Elevation To Boundary



Proposed Annexe Elevation To House

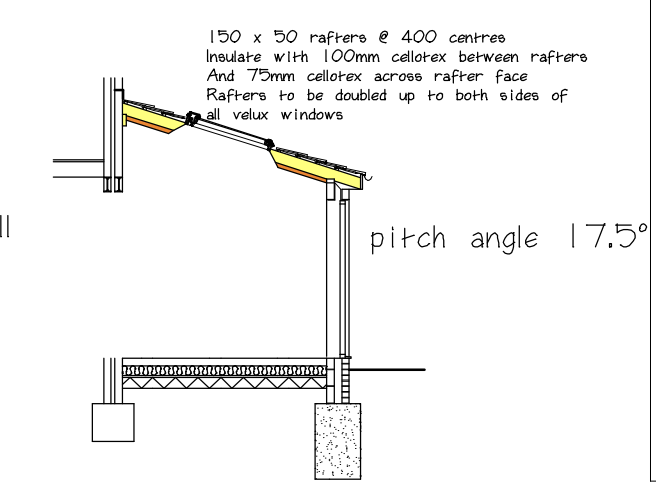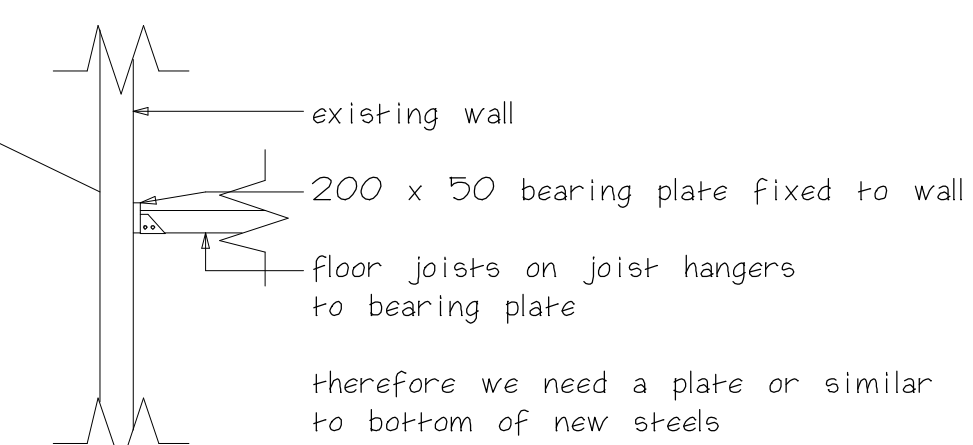

Section BB

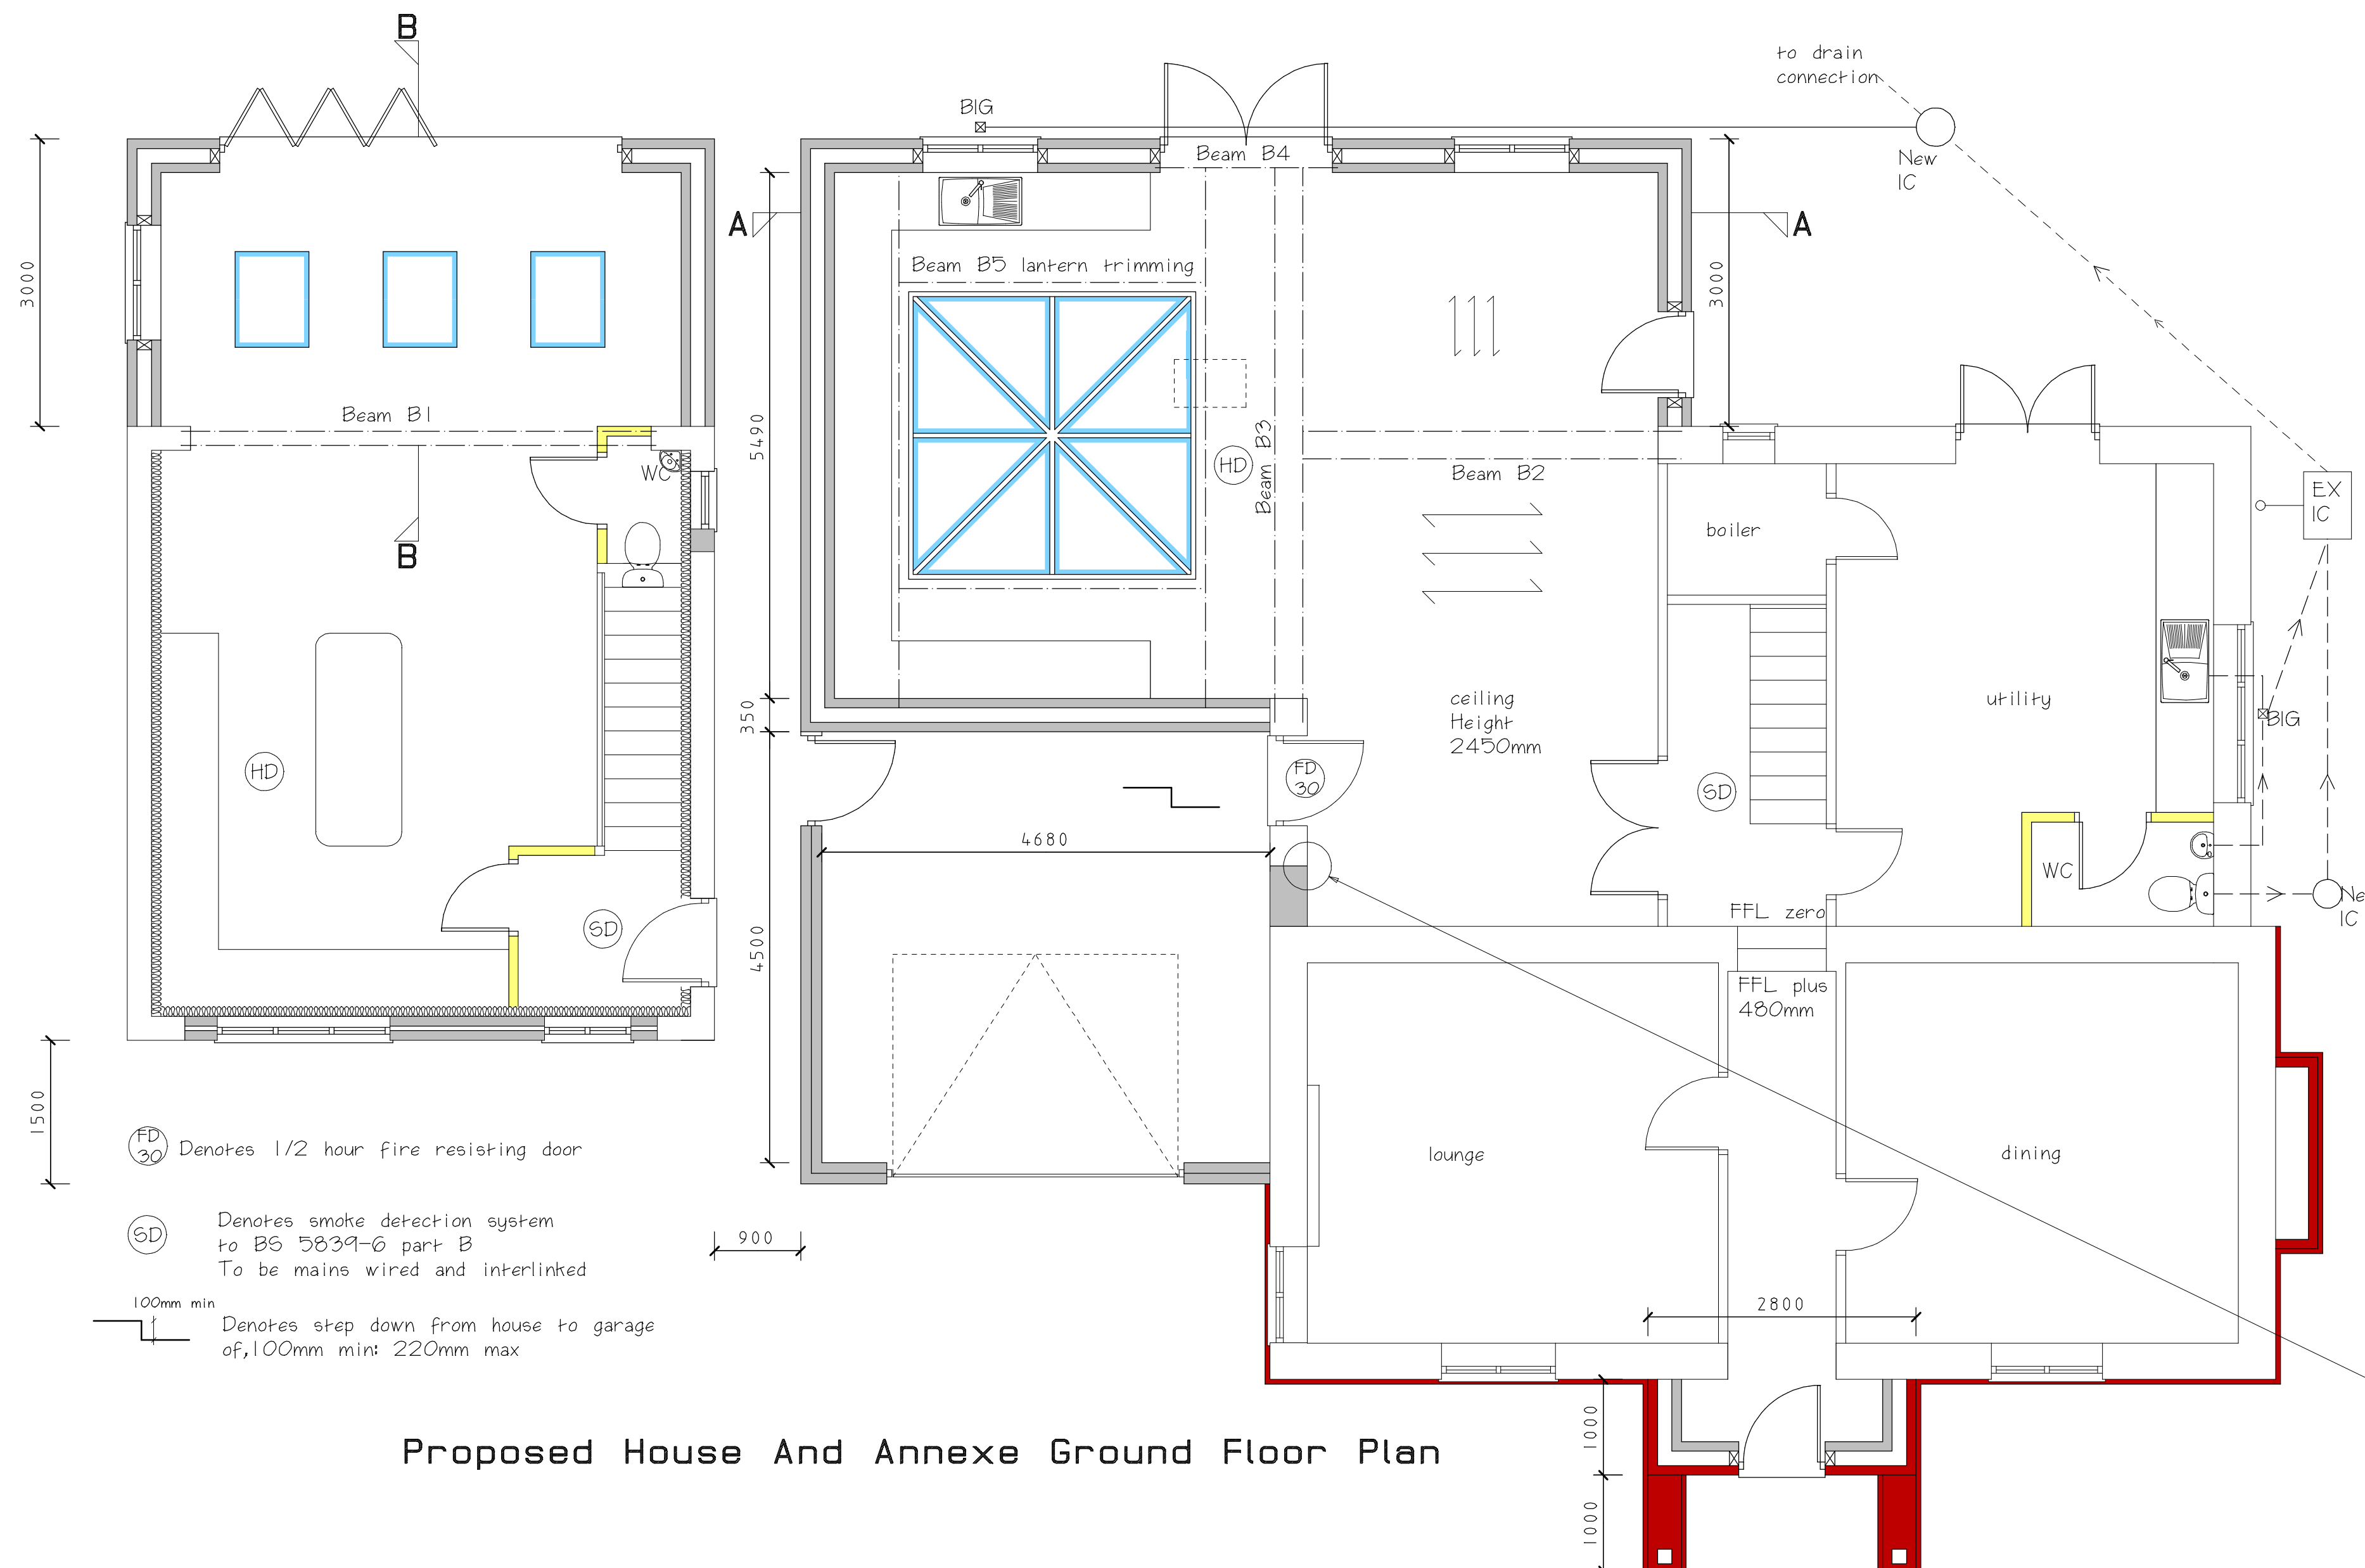

Proposed House And Annexe Ground Floor Plan

AMENDED PLAN

REV-C 11/5/2026

Single storey rear extension to Kitchen of main house projection changed from 2.4m to 3m

CLIENT
Mykel Widdowson
Victoria Evans

JOB TITLE
The Mill House
Higham Lane
Stoke Golding
CV13 6JH

DRAWING TITLE
Proposed Extension
To The Rear Of
Detached House
Garage Conversion
And Extension

SCALE 1:50 & 1:100
SHEET A1
DATE Mar 2025
DRAWN BY A Moore

ANDREW MOORE
ARCHITECTURAL SERVICES
Tel; 07973397765
Email; andrewmoore@workmail.com

DRG NO 1683/REV-C
SHEET NO 2