

GENERAL NOTES

The copyright in all designs, drawings, schedules, specifications and any other documentation prepared by Ashley Thomas Architecture, in relation to this project shall remain the property of Ashley Thomas Architecture, and must not be reissued, loaned or copied without prior written consent.

Do not scale from this drawing, use figured dimensions for reference only.

Prefer larger scale drawings.

All dimensions are in millimeters (mm) unless otherwise noted.

Check all relevant dimensions, lines and levels on site before proceeding with the work.


This drawing is to be read in conjunction with all drawings, schedules and specifications, and all relevant consultants and/or specialists' information relating to the project. Refer all discrepancies to Ashley Thomas Architecture. This drawing is for building regulation purposes only and should not be used for construction.



FRONT ELEVATION

REAR ELEVATION

AS PROPOSED ELEVATIONS 1:100@A1

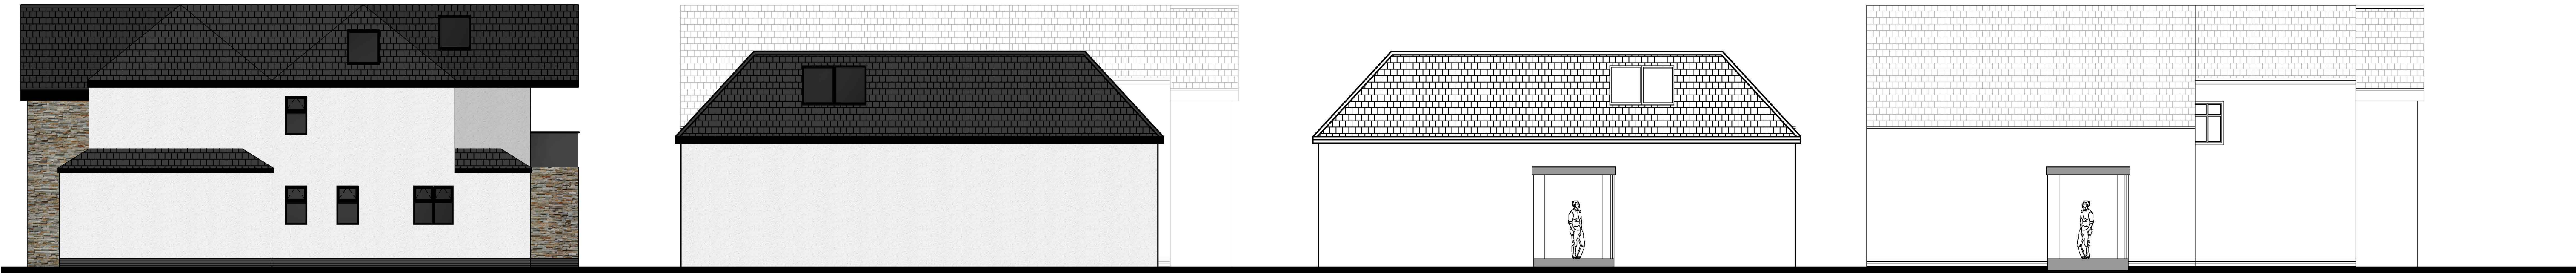


SIDE ELEVATION

SIDE ELEVATION

BUILDING SECTION A-A

BUILDING SECTION B-B

AS PROPOSED ELEVATIONS 1:100@A1

 


GROUND FLOOR

FIRST FLOOR

AS PROPOSED FLOOR PLANS 1:100@A1



REV.	DESCRIPTION	DATE
01	BUILDING SECTIONS ADDED	25.03.24

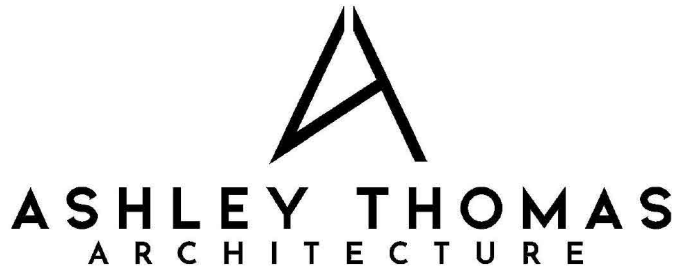

PROJECT
RESIDENTIAL DEVELOPMENT

DRAWING
AS PROPOSED
PLANS & ELEVATIONS

CLIENT
Chris Chmabers

ADDRESS
The Hawthornes
Leicester

DATE	SCALE	DRAWN BY	CHECKED BY
15.02.24	1:100 @A1	AT	AT

PROJECT No.	DWG No.	REVISION
C160100.01		

ISSUE STATUS
PLANNING