


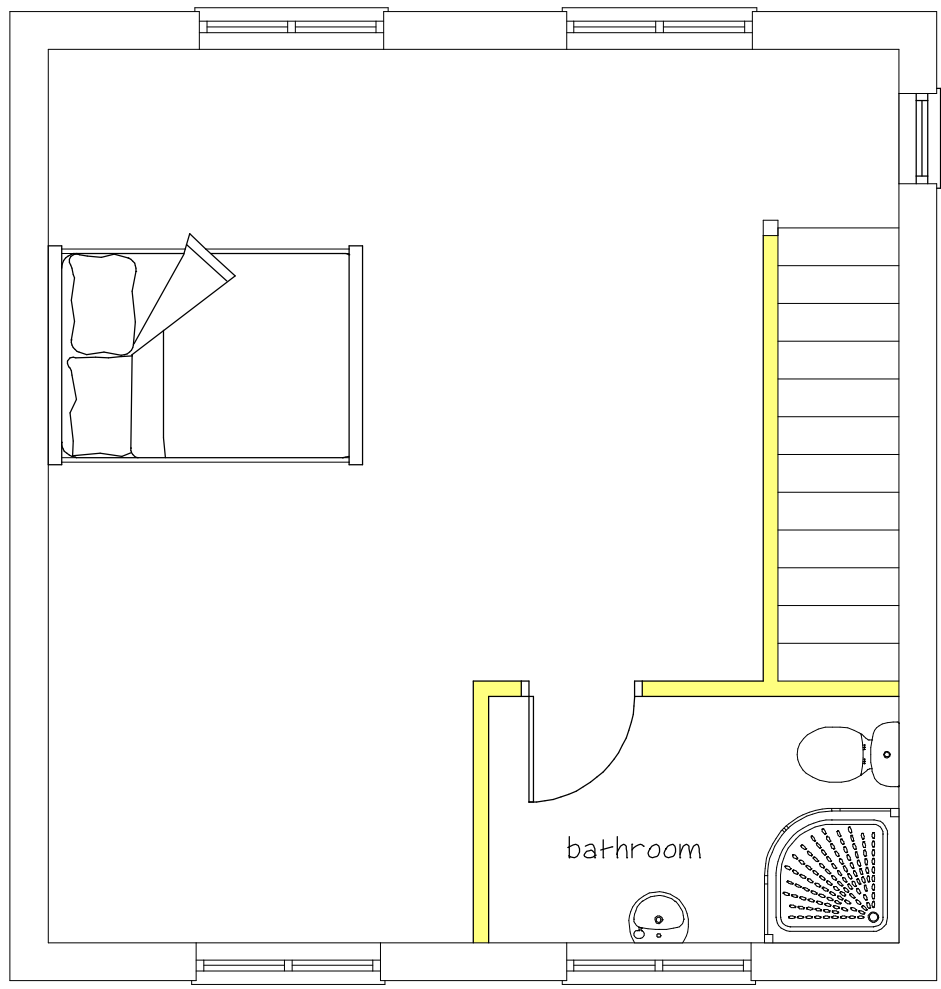

Proposed Annexe First Floor Plan



Proposed Front Elevation
House And Annexe




Proposed Rear Elevation
House And Annexe




Proposed House Elevation
To Boundary



Proposed House Elevation
To Garage

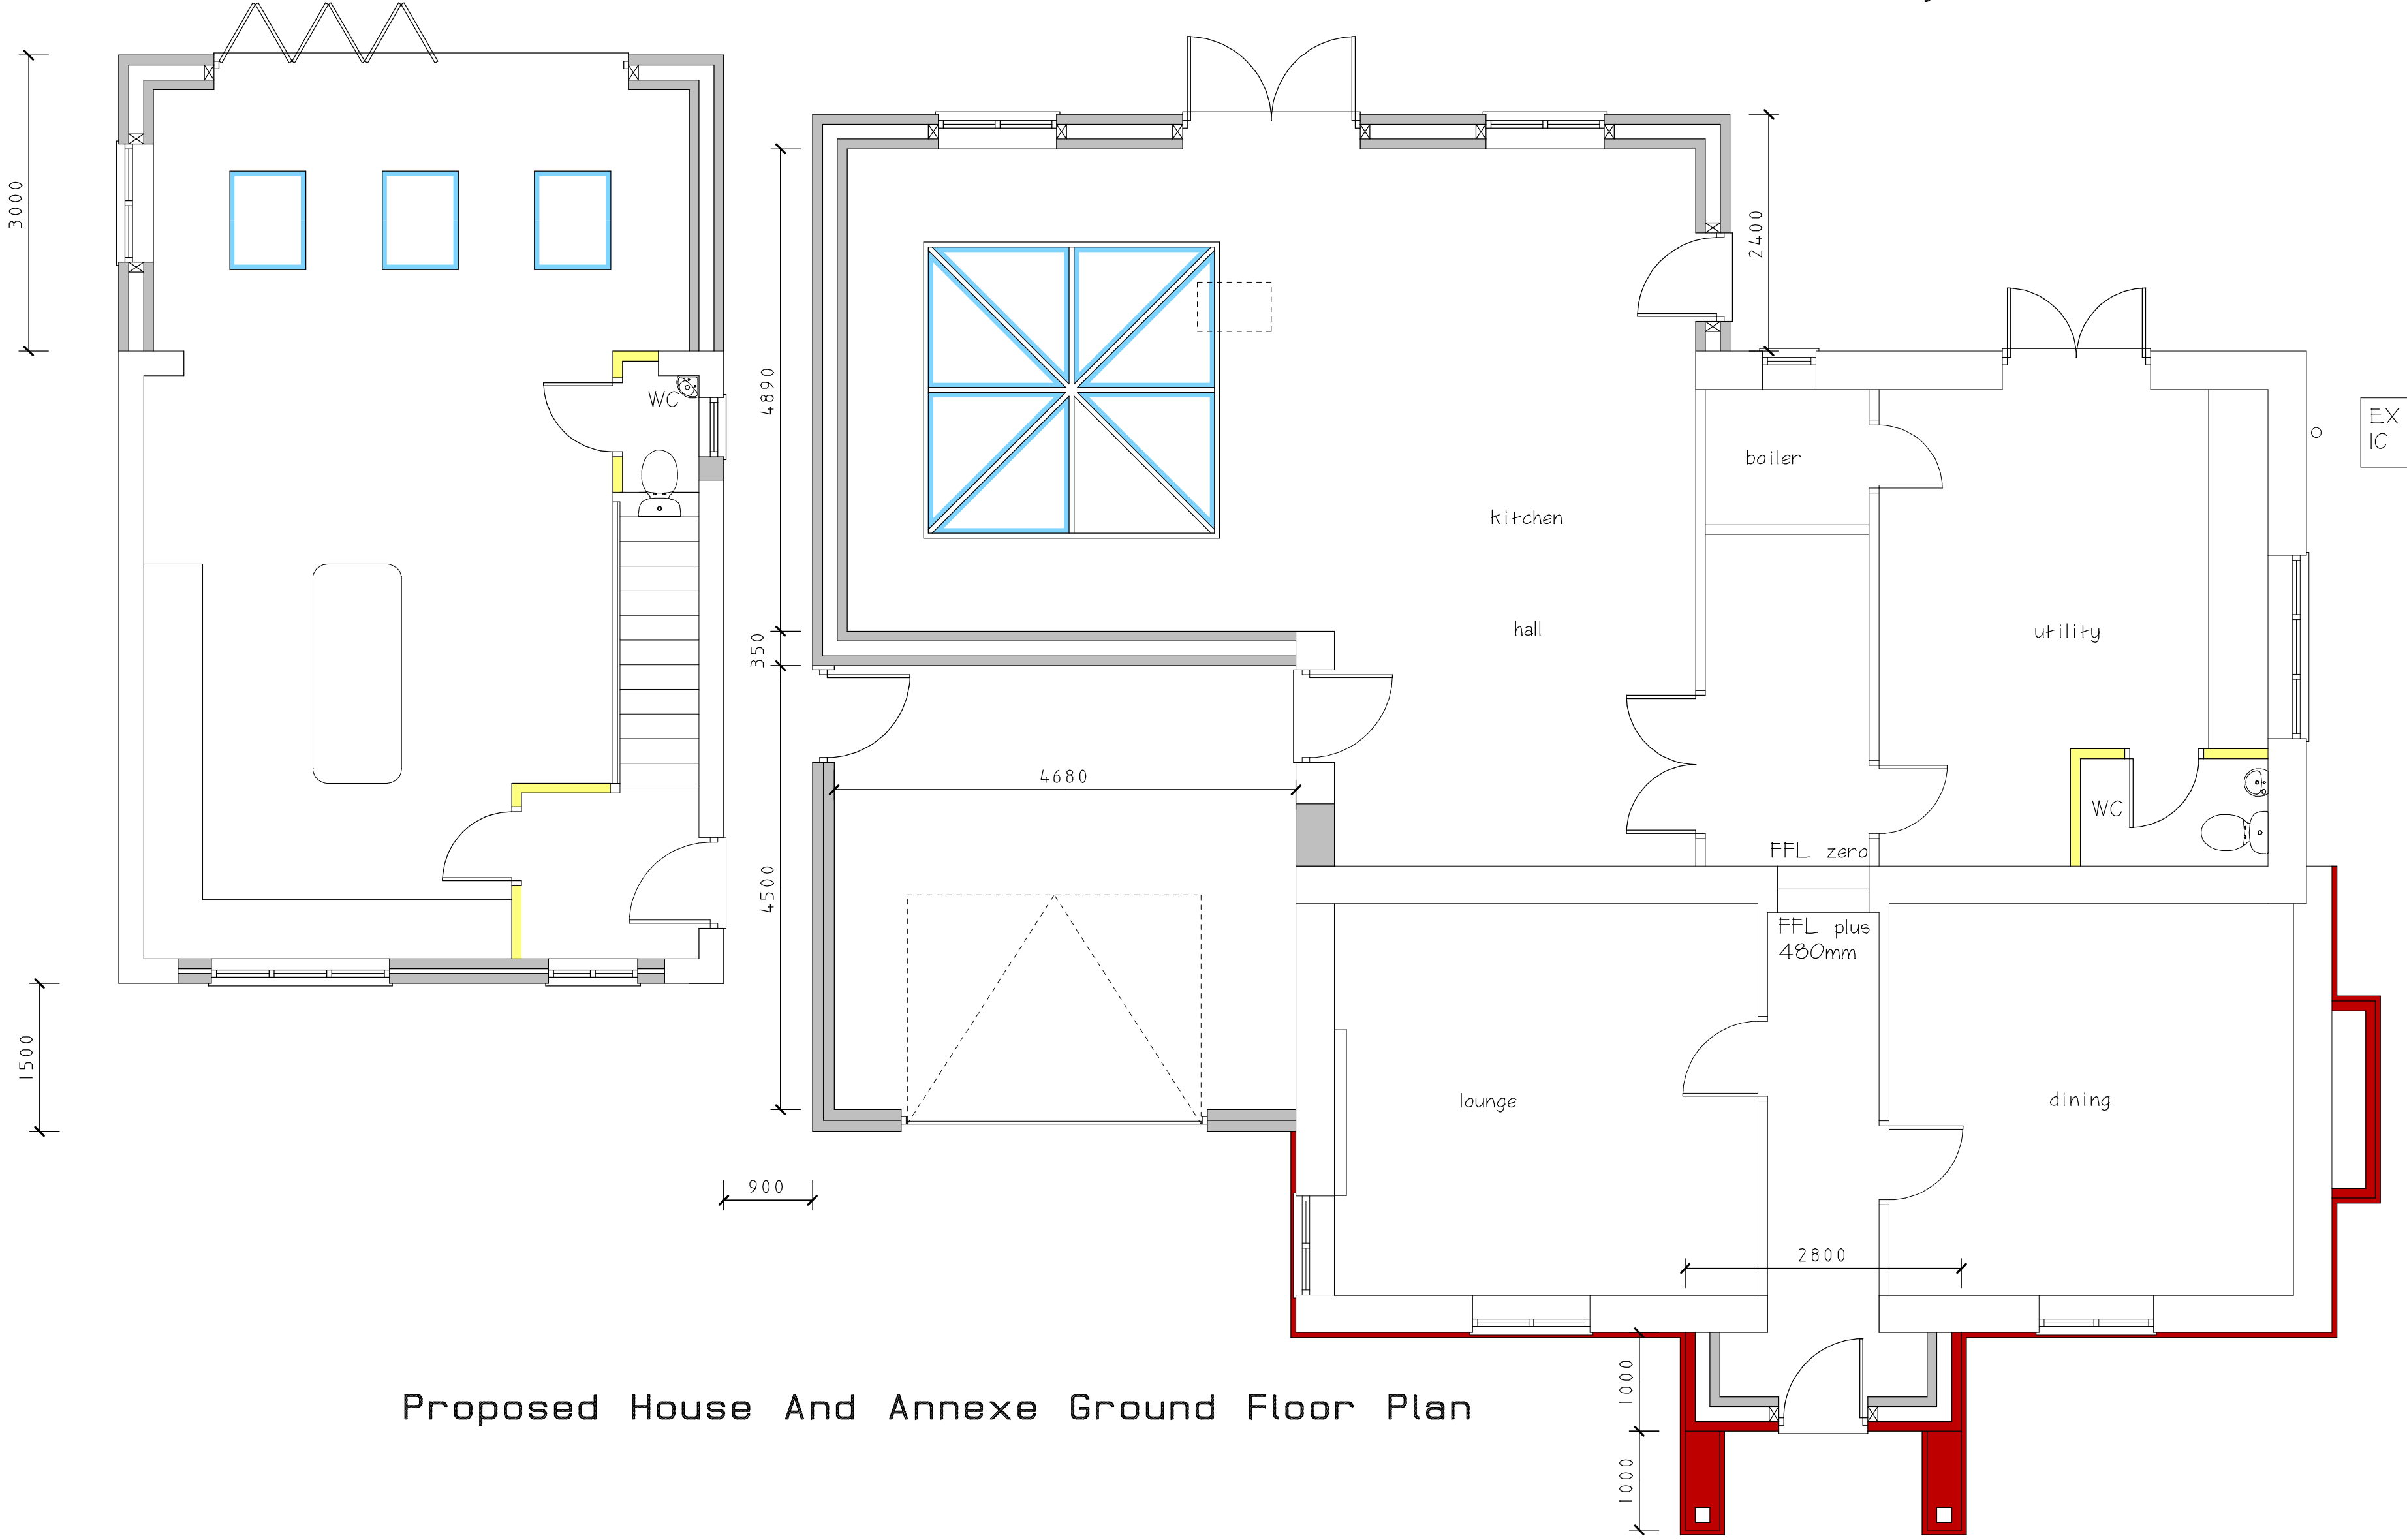

Proposed House And Annex Ground Floor Plan

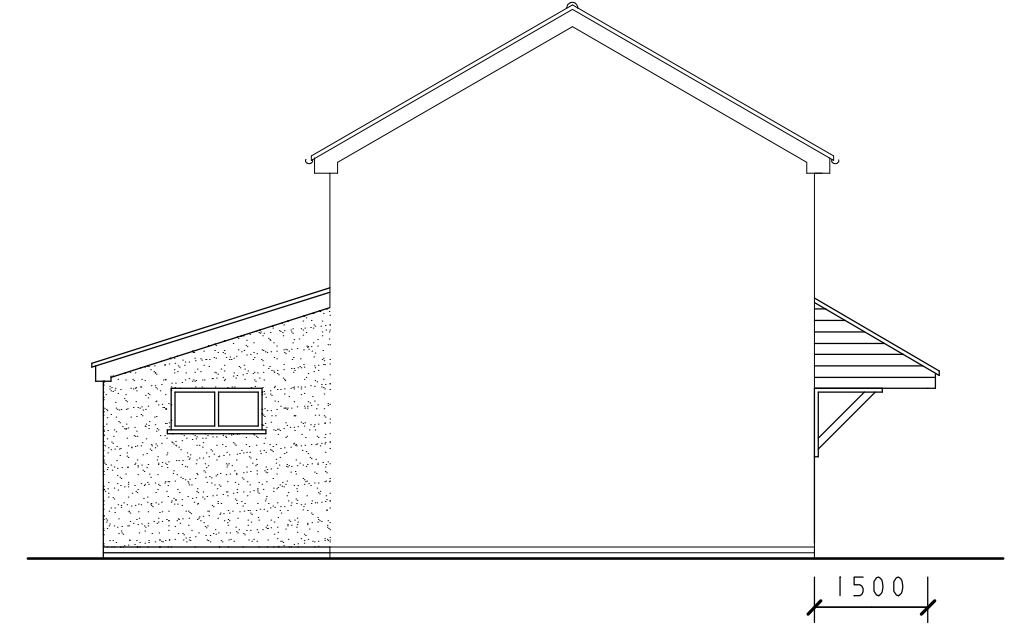

Proposed Annex Elevation
To Boundary



Proposed Annex Elevation
To House

AMENDED PLAN

REV-B 14/08/2025

Porch removed

CLIENT
**Mykel Widdowson
Victoria Evans**

JOB TITLE
**The Mill House
Higham Lane
Stoke Golding
CV13 6JH**

DRAWING TITLE
**Proposed Extension
To The Rear Of
Detached House
Garage Conversion
And Extension**

SCALE 1:50 & 1:100	SHEET A1	DATE Mar 2025	DRAWN BY A Moore
-----------------------	-------------	------------------	---------------------

ANDREW MOORE
ARCHITECTURAL SERVICES
Tel; 07973397765
Email; andrewmoore@workmail.com

DRG NO 1683/REV-B	SHEET NO 2
-----------------------------	----------------------