



1 FLOOR PLAN AS EXISTING

Scale: 1:100

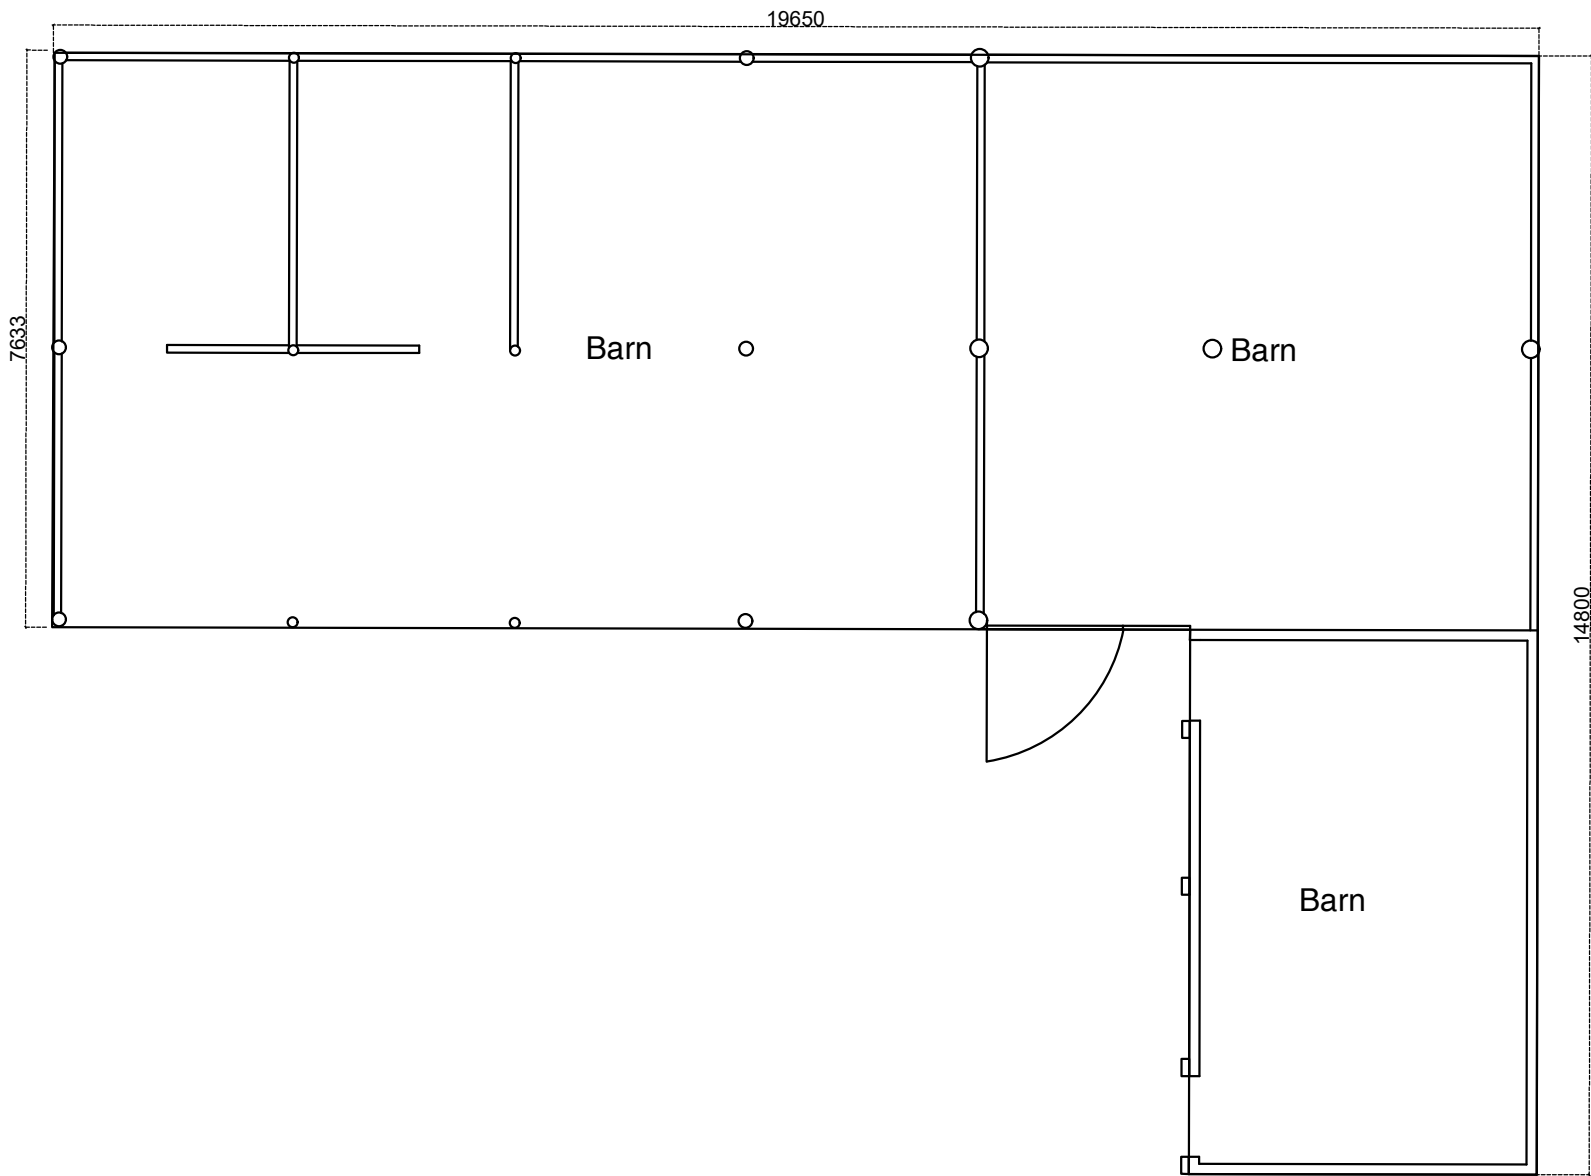


2 SOUTH ELEVATION AS EXISTING

Scale: 1:100

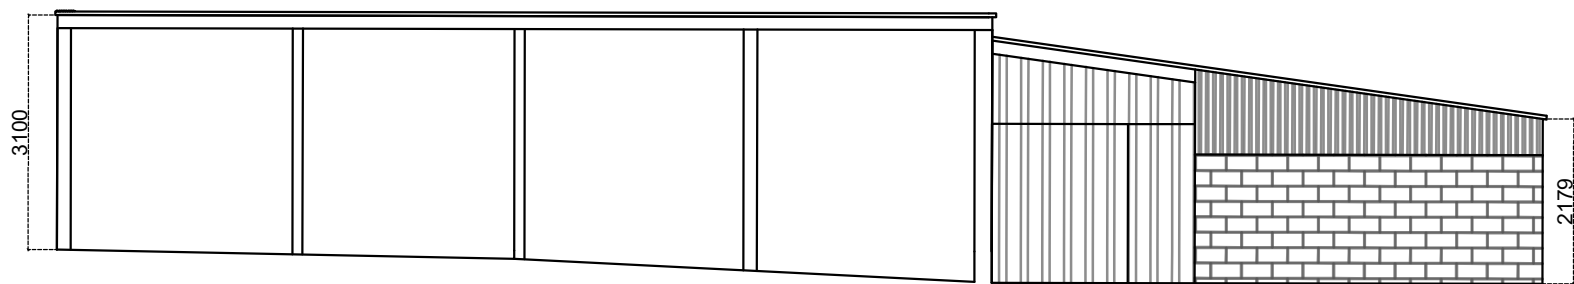


4 NORTH ELEVATION AS EXISTING

Scale: 1:100

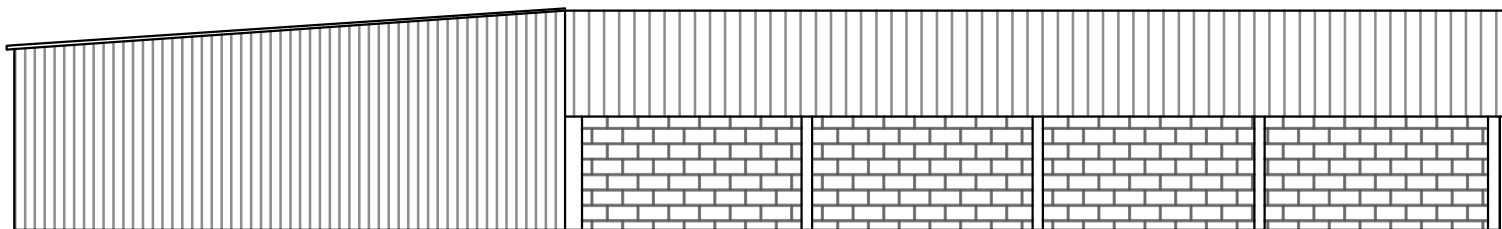


3 WEST ELEVATION AS EXISTING

Scale: 1:100

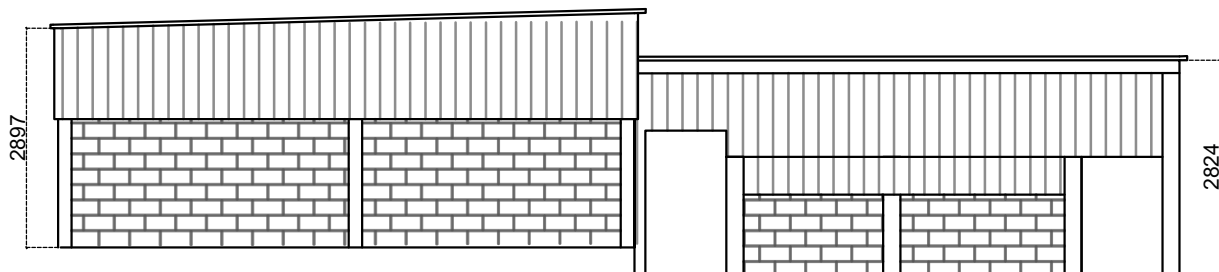


5 EAST ELEVATION AS EXISTING

Scale: 1:100

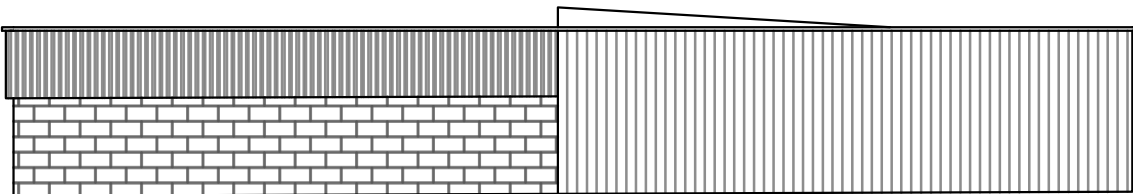

1:100

 

PLANNING

CLIENT/SITE

BEVIN

PECKLETON

PROJECT TITLE

CHANGE OF USE

DRAWING TITLE

PLANS AND ELEVATIONS AS EXISTING

DRAWING NO. 2609-A-00-EL-(23)001 DATE 20/04/26 DWG BY TH

REV	DESCRIPTION	DATE
A		
B		
C		
D		
E		

SCALE	PAPER SIZE	REV
AS/DWG	A2	-



TUK RURAL

PRAGMATIC ARCHITECTURAL CONSULTANTS

T:01332 660057
E: info@tukrural.co.uk W: www.tukrural.co.uk

All dimensions and levels to be checked on site by main contractor prior to works commencing. Drawings for planning purposes only, do not scale for construction.

Drawing to be read in conjunction with all relevant consultant and/or specialist drawings and documentation. Please notify any discrepancies to TUK Rural Ltd

ALL WORKS TO BE UNDERTAKEN IN ACCORDANCE WITH CDM REGULATIONS 2015

THIS DRAWING IS THE PROPERTY OF TUK RURAL LTD NO DISCLOSURE, REPRODUCTION OR USE OF ANY PART OF THIS DRAWING MAY BE MADE WITHOUT PRIOR WRITTEN PERMISSION OBTAINED FROM TUK RURAL LTD

TUK Rural LTD Reg: 10708216 England & Wales

Affiliate Member of the Royal Institute of British Architects
Chartered Member of the Royal Institute of Chartered Surveyors