



1 FLOOR PLAN AS PROPOSED

Scale: 1:100

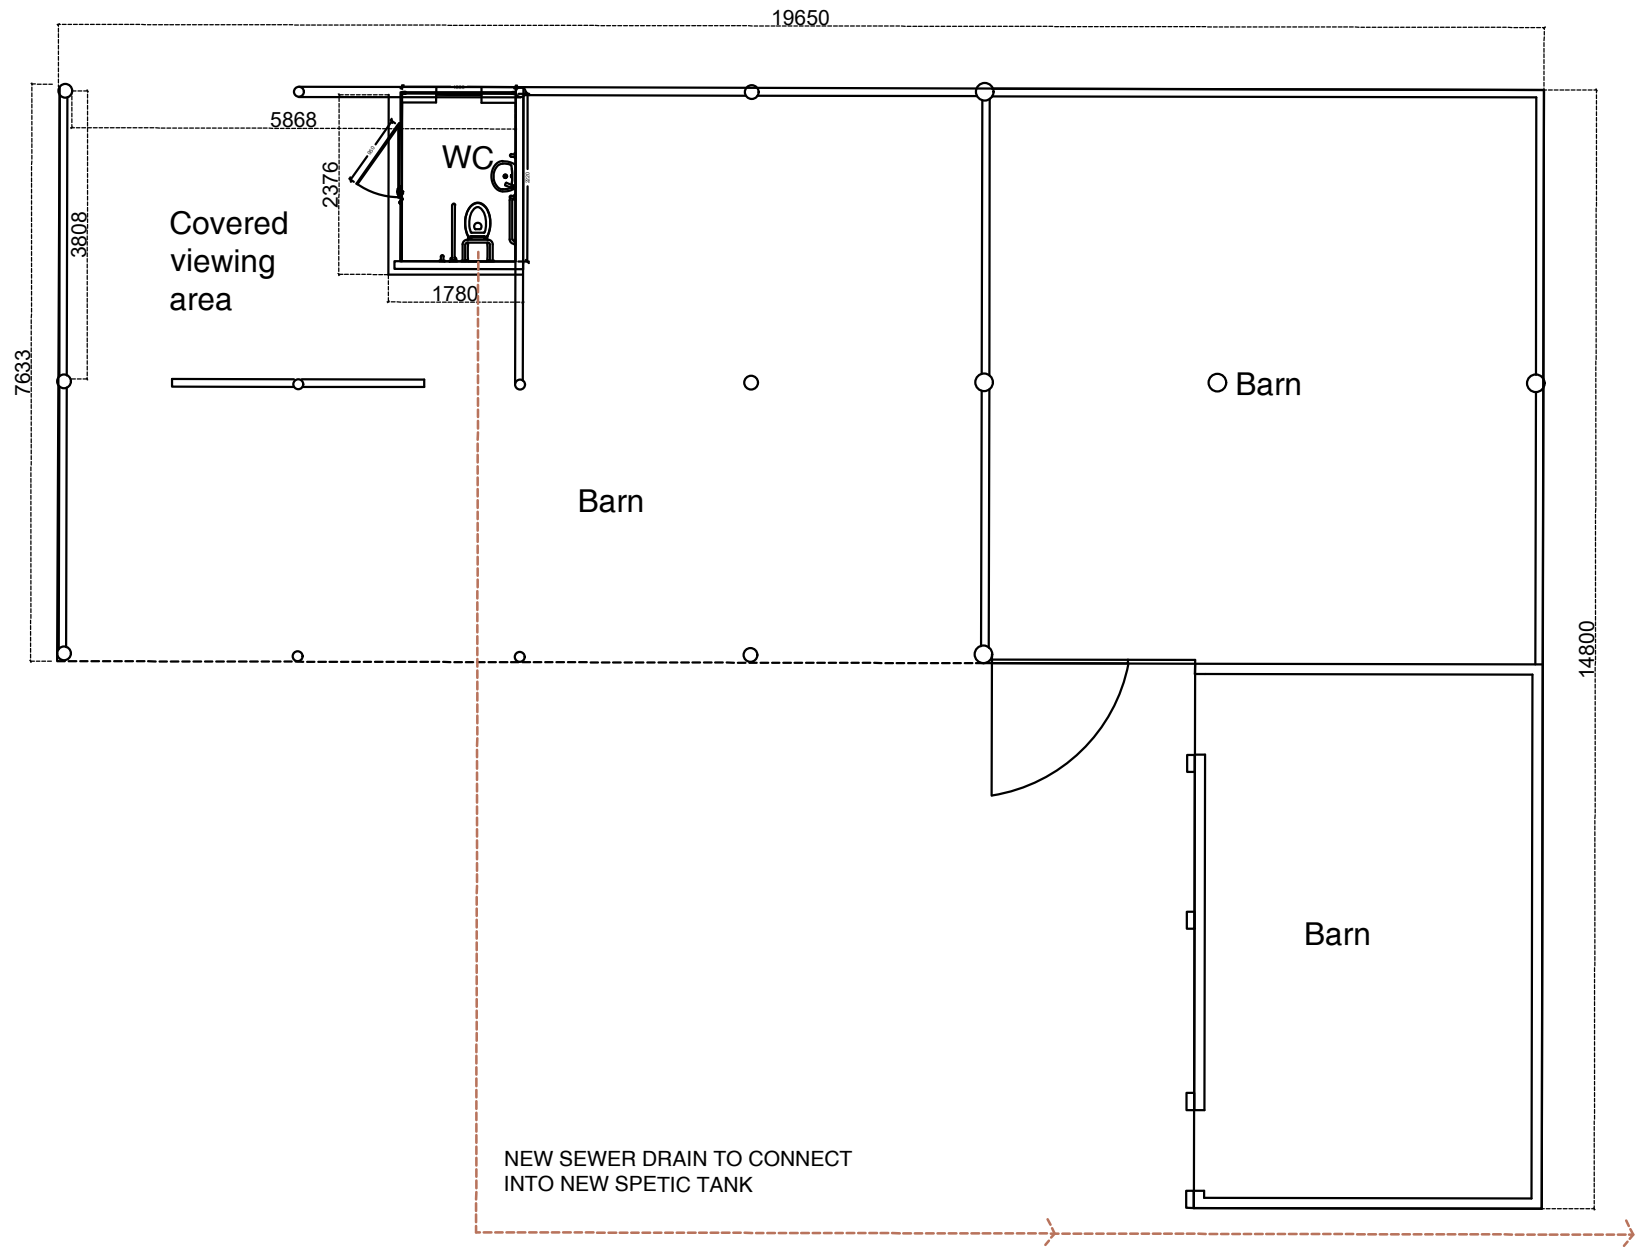


2 SOUTH ELEVATION AS PROPOSED

Scale: 1:100

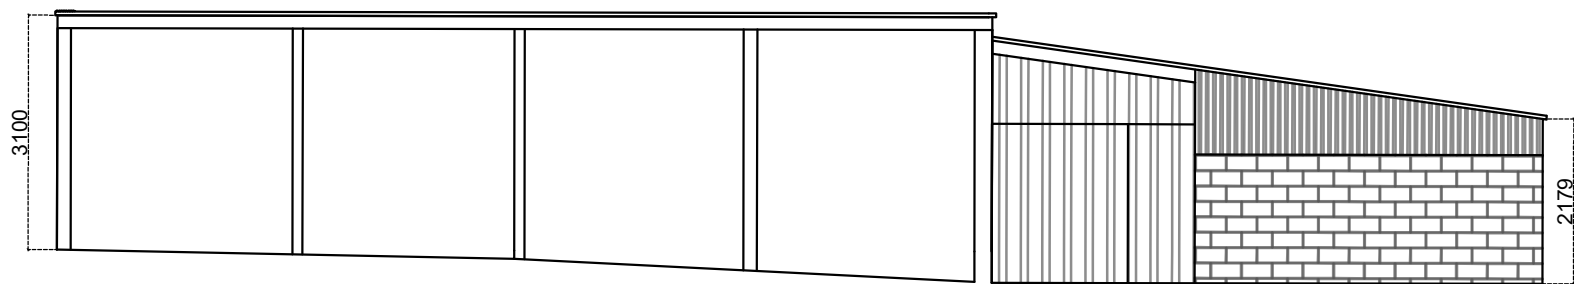


4 NORTH ELEVATION AS PROPOSED

Scale: 1:100

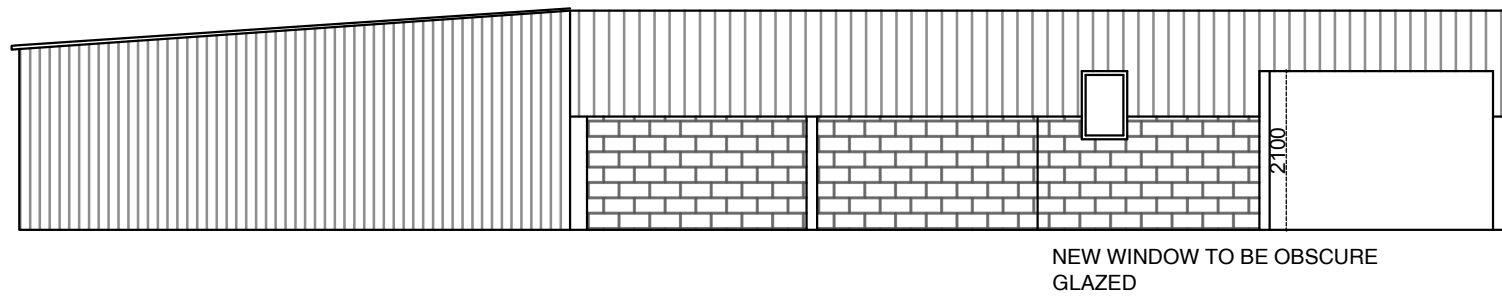


3 WEST ELEVATION AS PROPOSED

Scale: 1:100

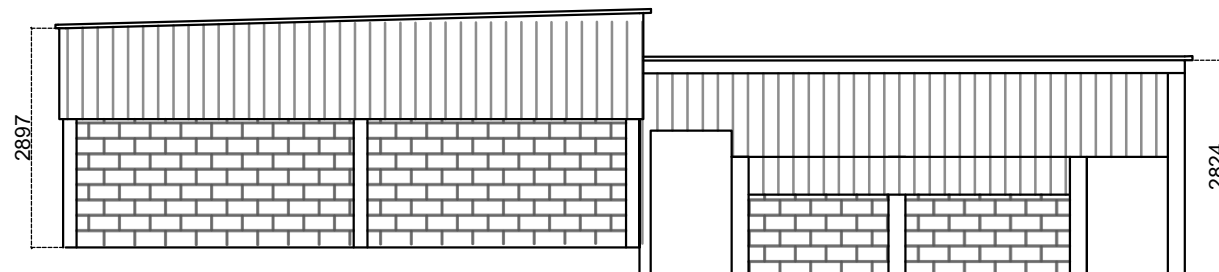

5 EAST ELEVATION AS PROPOSED

Scale: 1:100

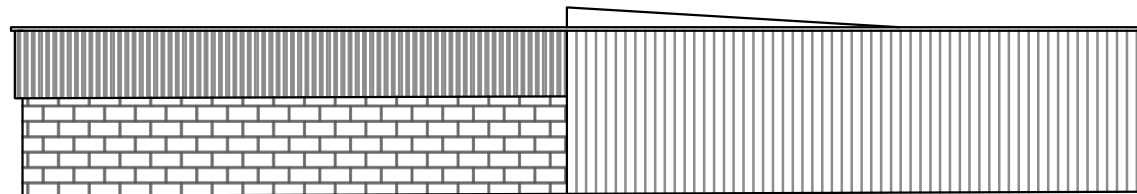

PLANNING

CLIENT/SITE		
BEVIN		
PECKLETON		
PROJECT TITLE		
CHANGE OF USE		
DRAWING TITLE		
PLANS AND ELEVATIONS AS PROPOSED		
DRAWING NO.	DATE	DWG BY
2609-A-00-EL-(23)101	20/04/26	TH
REV	DESCRIPTION	DATE
A	initial client issue	24/4/26
B		
C		
D		
E		
SCALE	PAPER SIZE	REV
AS/DWG	A2	A



T:01332 660057
E: info@tukrural.co.uk W: www.tukrural.co.uk

All dimensions and levels to be checked on site by main contractor prior to works commencing. Drawings for planning purposes only, do not scale for construction.

Drawing to be read in conjunction with all relevant consultant and/or specialist drawings and documentation. Please notify any discrepancies to TUK Rural Ltd

ALL WORKS TO BE UNDERTAKEN IN ACCORDANCE WITH CDM REGULATIONS 2015

THIS DRAWING IS THE PROPERTY OF TUK RURAL LTD NO DISCLOSURE, REPRODUCTION OR USE OF ANY PART OF THIS DRAWING MAY BE MADE WITHOUT PRIOR WRITTEN PERMISSION OBTAINED FROM TUK RURAL LTD

TUK Rural LTD Reg: 10708216 England & Wales

Affiliate Member of the Royal Institute of British Architects
Chartered Member of the Royal Institute of Chartered Surveyors