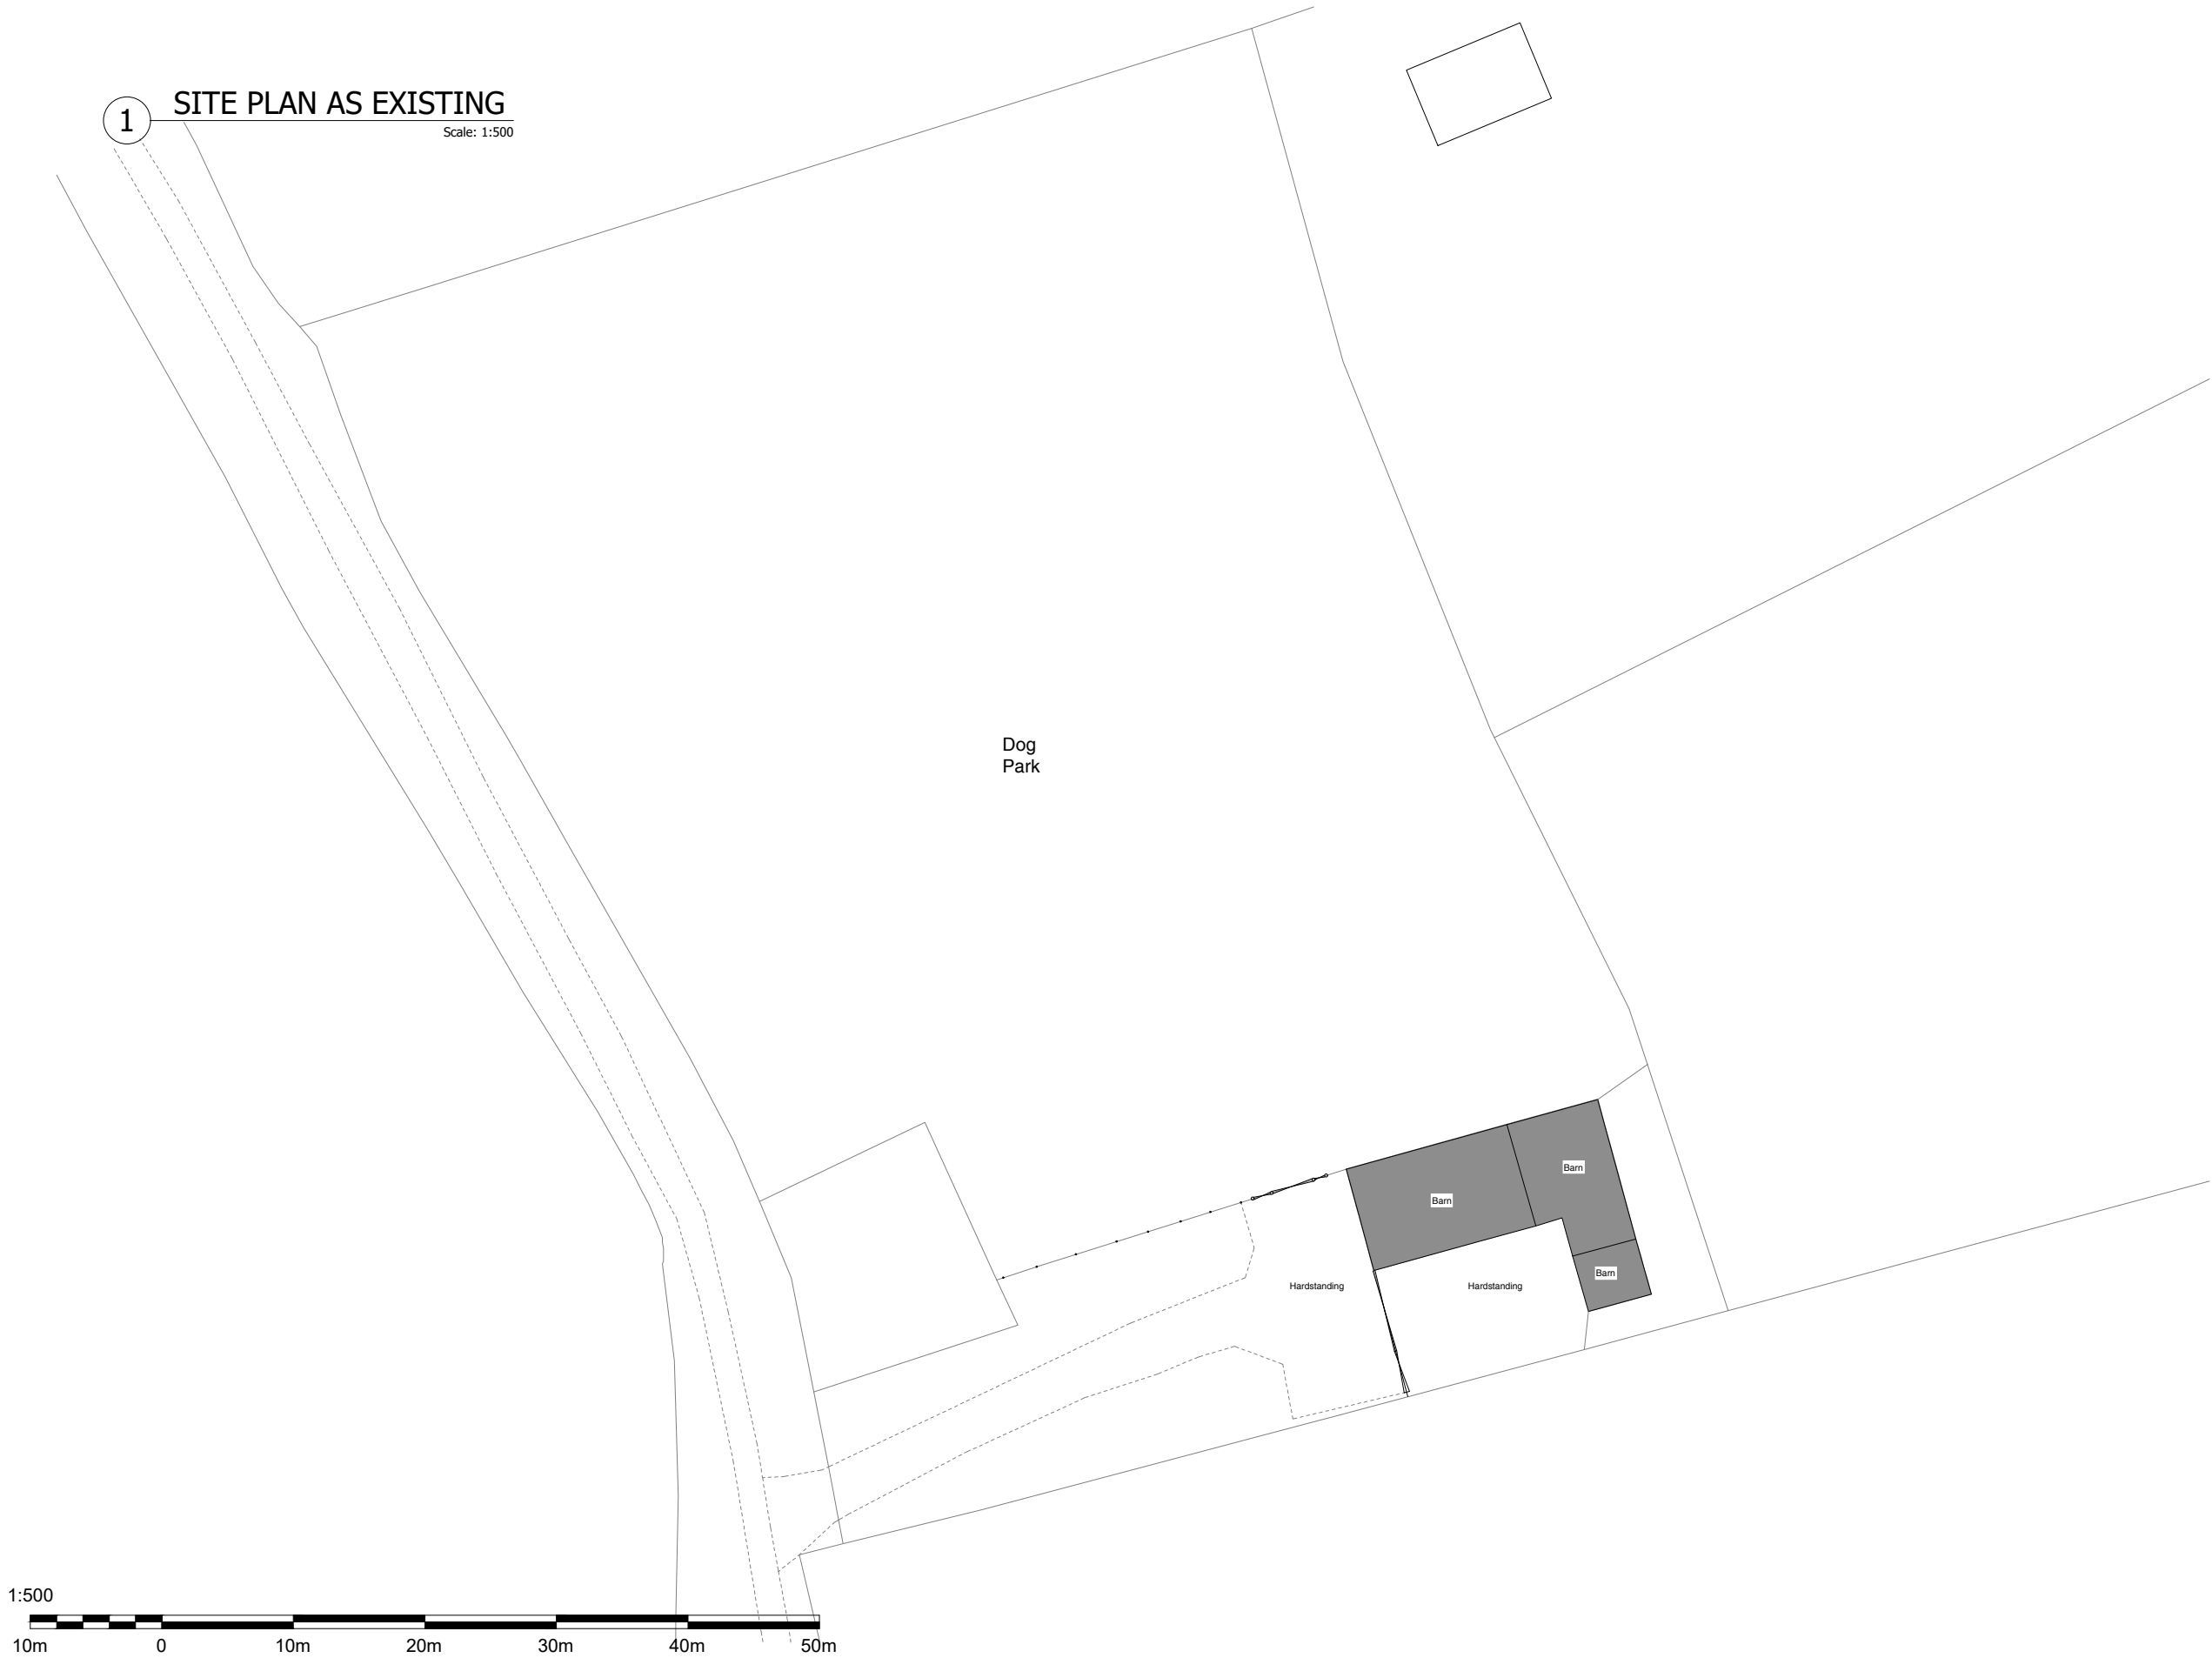


PLANNING		
CLIENT/SITE BEVIN PECKLETON		
PROJECT TITLE CHANGE OF USE		
DRAWING TITLE SITE PLAN AS EXISTING		
DRAWING NO. 2609-A-00-PL-(10)011	DATE 20/04/26	DWG BY TH
REV	DESCRIPTION	DATE
A		
B		
C		
D		
E		
SCALE AS/DWG	PAPER SIZE A3	REV -

TUK RURAL
PRAGMATIC ARCHITECTURAL CONSULTANTS

T:01332 660057
E: info@tukrural.co.uk W: www.tukrural.co.uk

All dimensions and levels to be checked on site by main contractor prior to works commencing. Drawings for planning purposes only, do not scale for construction.

Drawing to be read in conjunction with all relevant consultant and/or specialist drawings and documentation. Please notify any discrepancies to TUK Rural Ltd

ALL WORKS TO BE UNDERTAKEN IN ACCORDANCE WITH
CDM REGULATIONS 2015

THIS DRAWING IS THE PROPERTY OF TUK RURAL LTD NO DISCLOSURE, REPRODUCTION OR USE OF ANY PART OF THIS DRAWING MAY BE MADE WITHOUT PRIOR WRITTEN PERMISSION OBTAINED FROM TUK RURAL LTD

TUK Rural LTD Reg: 10706216 England & Wales

Affiliate Member of the Royal Institute of British Architects
Chartered Member of the Royal Institute of Chartered Surveyors