


Front facing flat roof
dormer to match opposite
property at no.18

Grey windows and doors

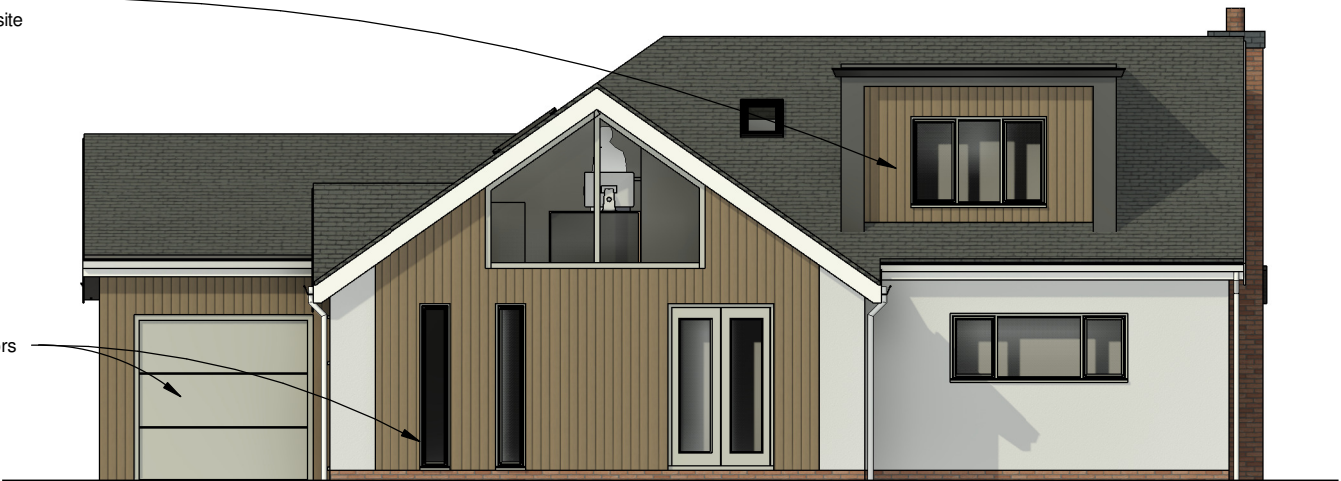

Front Elevation




Side Elevation




Rear Elevation




Side Elevation

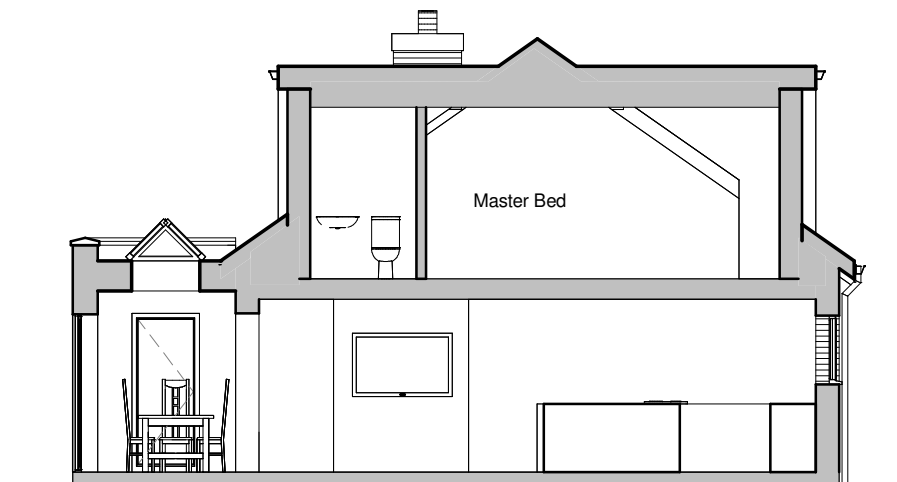


Section AA

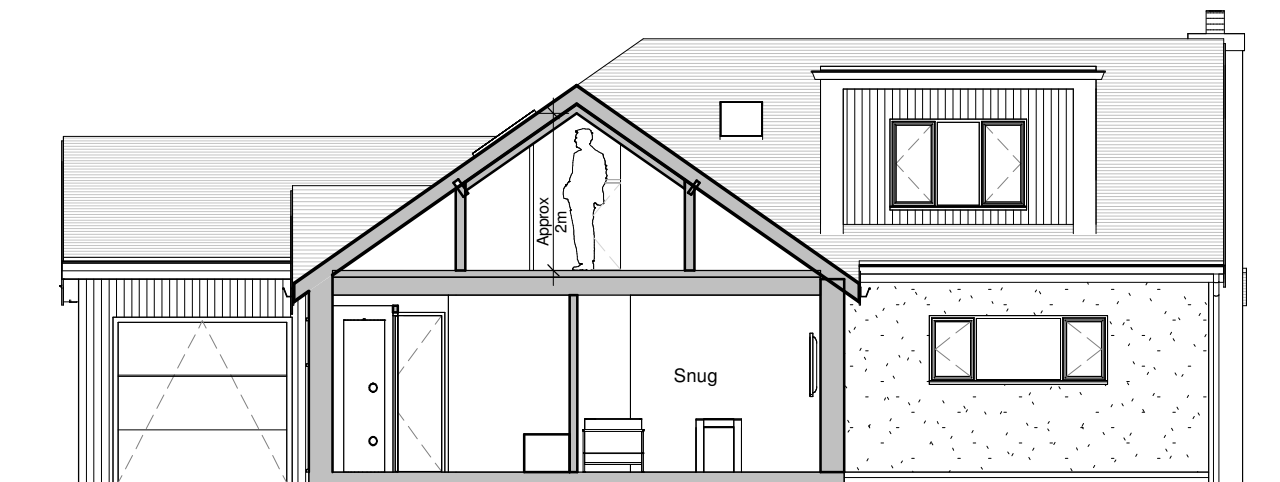


Section BB

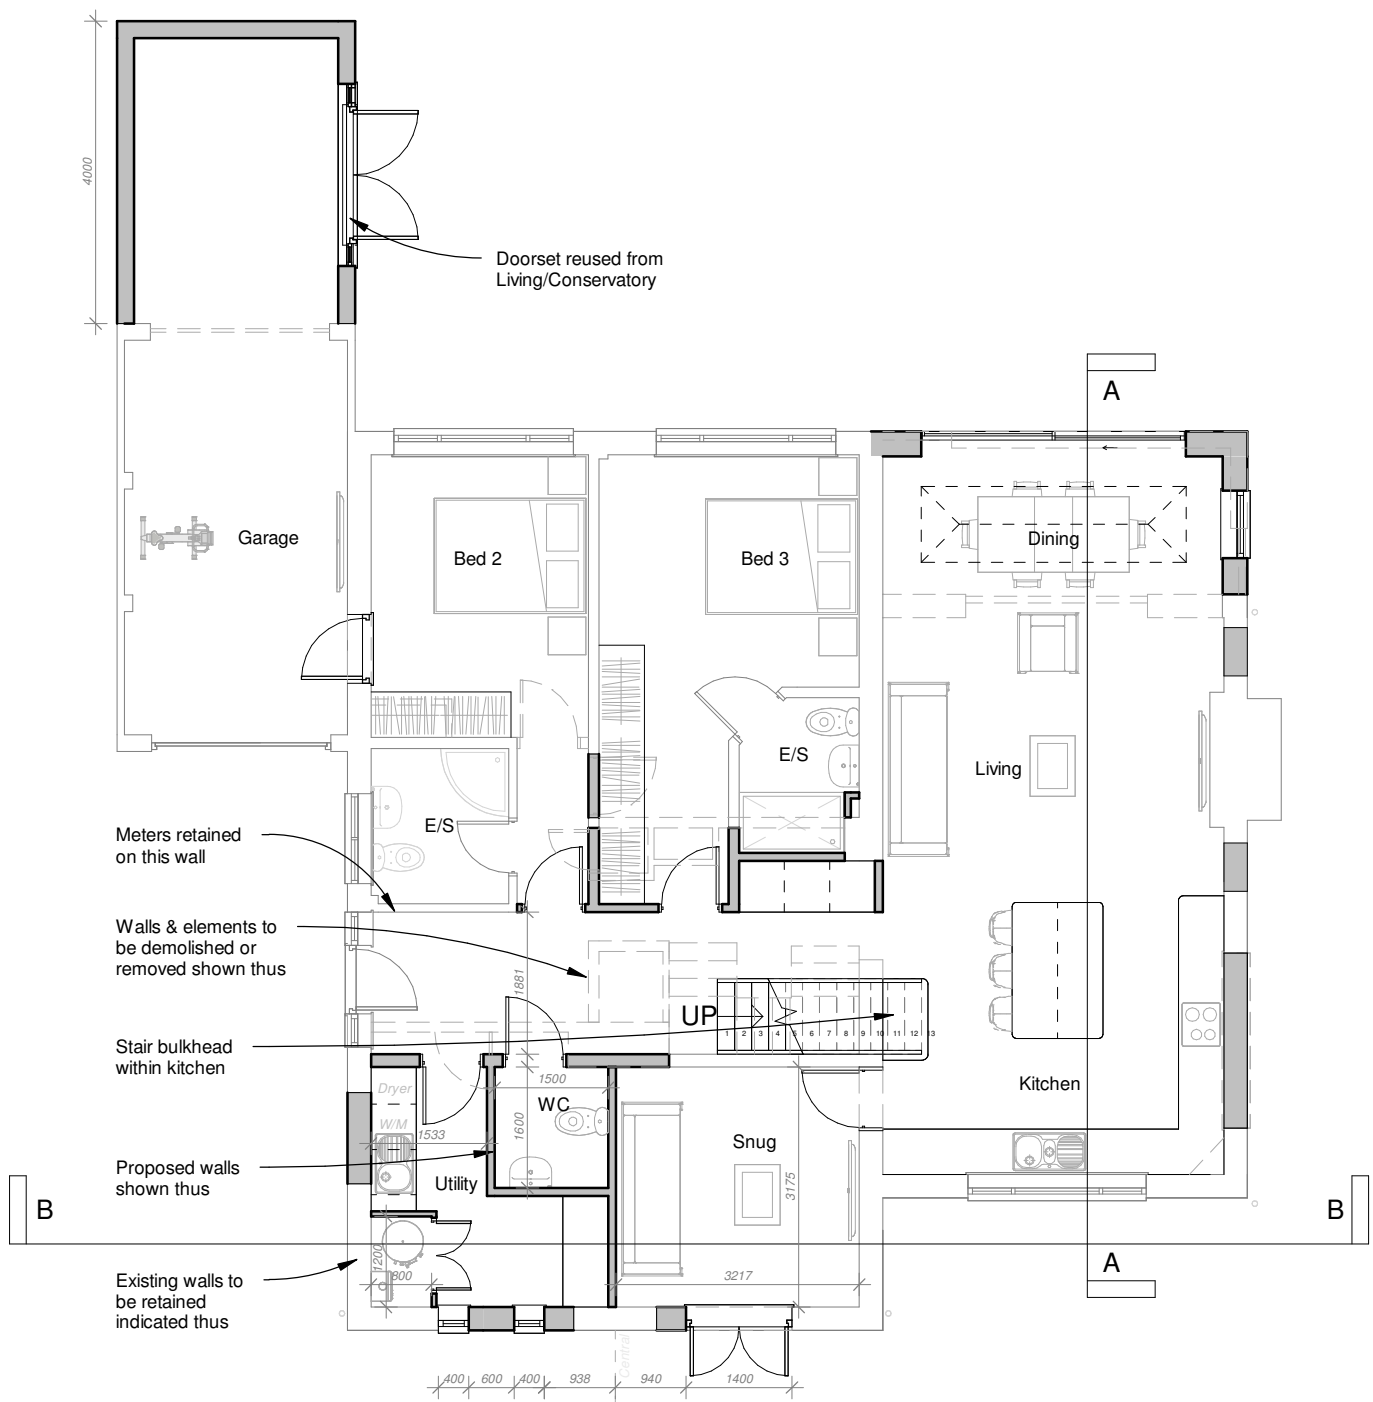

Ground Floor Plan

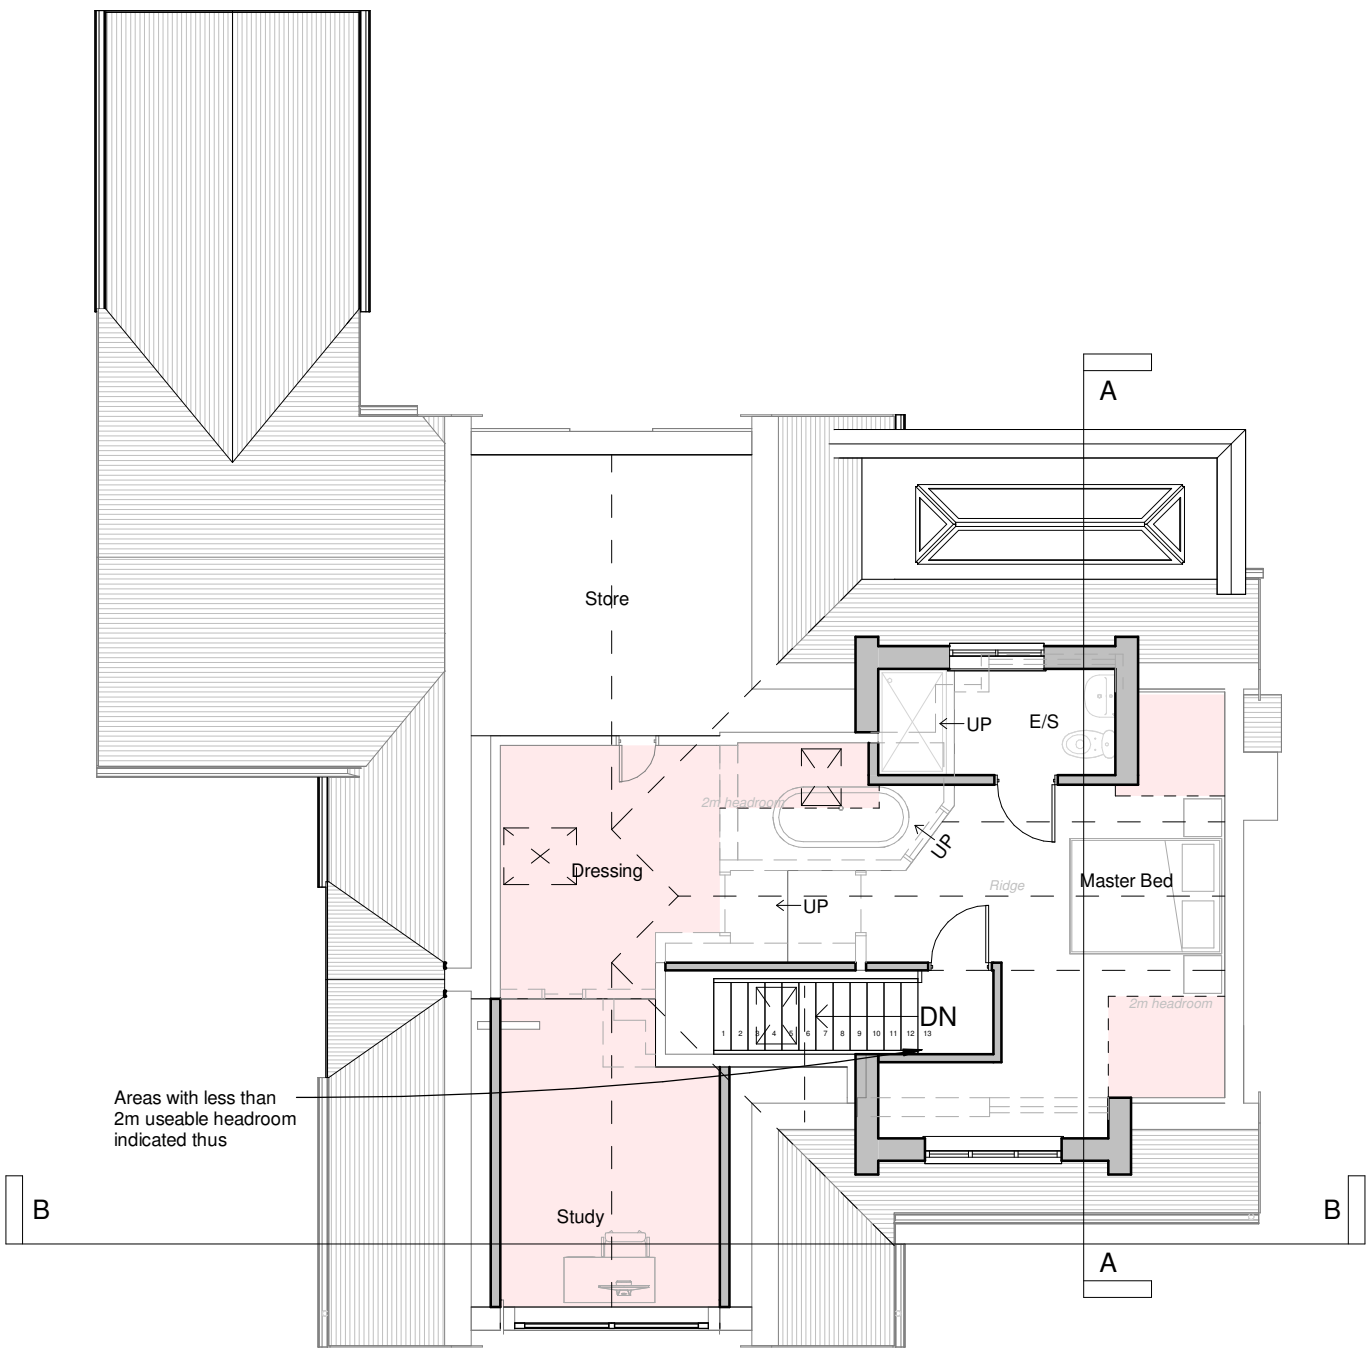

First Floor Plan

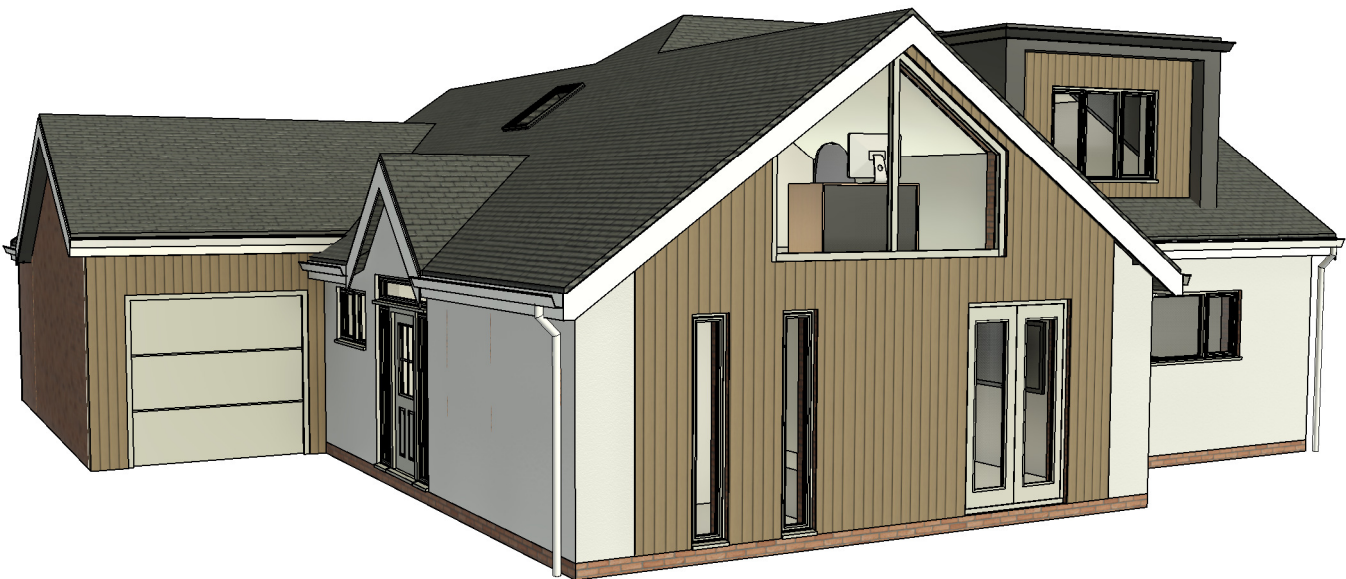

3D View



Client		Mr & Mrs Tansey		HAYWARD architects	
Project Title		23 Alfreton Close Burbage LE10 2RD		19 Station Road Hinckley Leicestershire LE10 1AW	
Drawing Title		As Proposed - Scheme 02		Tel: 01455 635 665 www.haywardarchitects.co.uk	
Scale	1:100	Date	Nov 2025	Sheet	Job No.
Author	SS	Checked by	LJW	A2	25/113
					02E
THE COPYRIGHT OF THIS DRAWING IS VESTED IN HAYWARD ARCHITECTS LTD. REPRODUCTION IN ANY FORM, EITHER IN WHOLE OR IN PART IS FORBIDDEN WITHOUT THE PRIOR WRITTEN PERMISSION OF THE COPYRIGHT HOLDER. DO NOT SCALE FROM DRAWING AND ONLY FIGURED DIMENSIONS ARE TO BE USED.				Status	Planning Stage