






1 **Proposed South Elevation**
Scale: 1:100

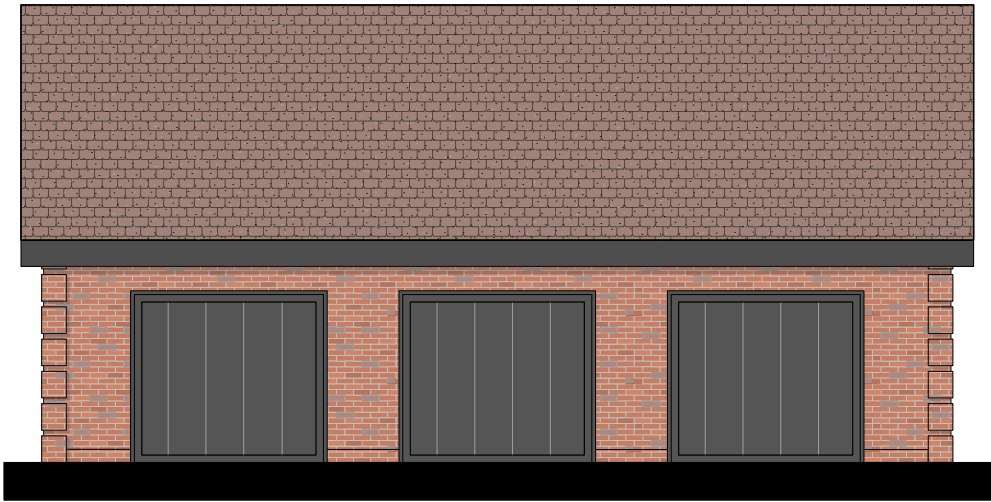


2 **Proposed West Elevation**
Scale: 1:100

 

3 **Proposed North Elevation**
Scale: 1:100

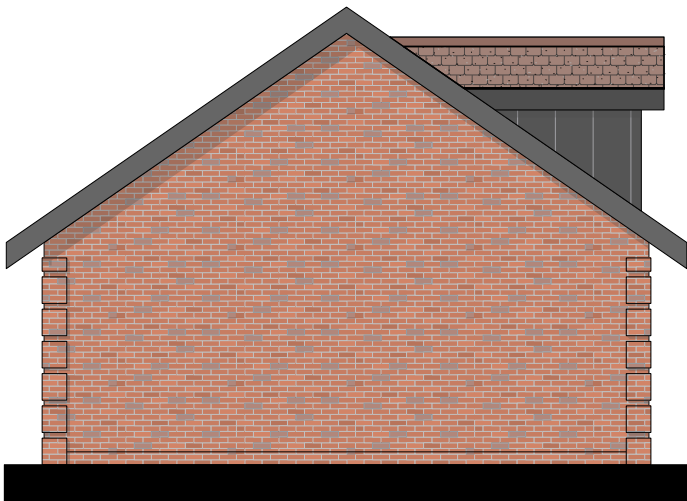

4 **Proposed East Elevation**
Scale: 1:100

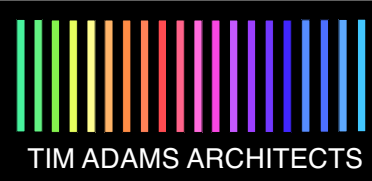

Client:
Mr. Ian Neale

Westwood Studios
59 Bitteswell Road
Lutterworth
Leicestershire LE17 4EP
Tel 01455 817217
www.timadamsarchitects.com



P03	14/08/2025	Drawing revised	FB
P02	09/06/2025	Drawing revised	FB
P01	21/05/2025	Initial Issue	ZA

Rev	Date	Revision Details	Author
-----	------	------------------	--------

Job Ref.

Grove House, Burbage

Dwg. Title

Proposed Garage Elevations

Drawn	Date	Scale	Drawing Size
ID	Apr 2025	1:100	A3

Job Number	Revision
199-TAA-XX-ZZ-DR-A-1430	P03

The copyright of this drawing is vested in the Architect/ Designer and must not be copied or reproduced without his written consent. Figured dimensions only to be taken from this drawing. All contractors and / or specialists must visit the site and be responsible for taking and checking all dimensions relative to this work.