


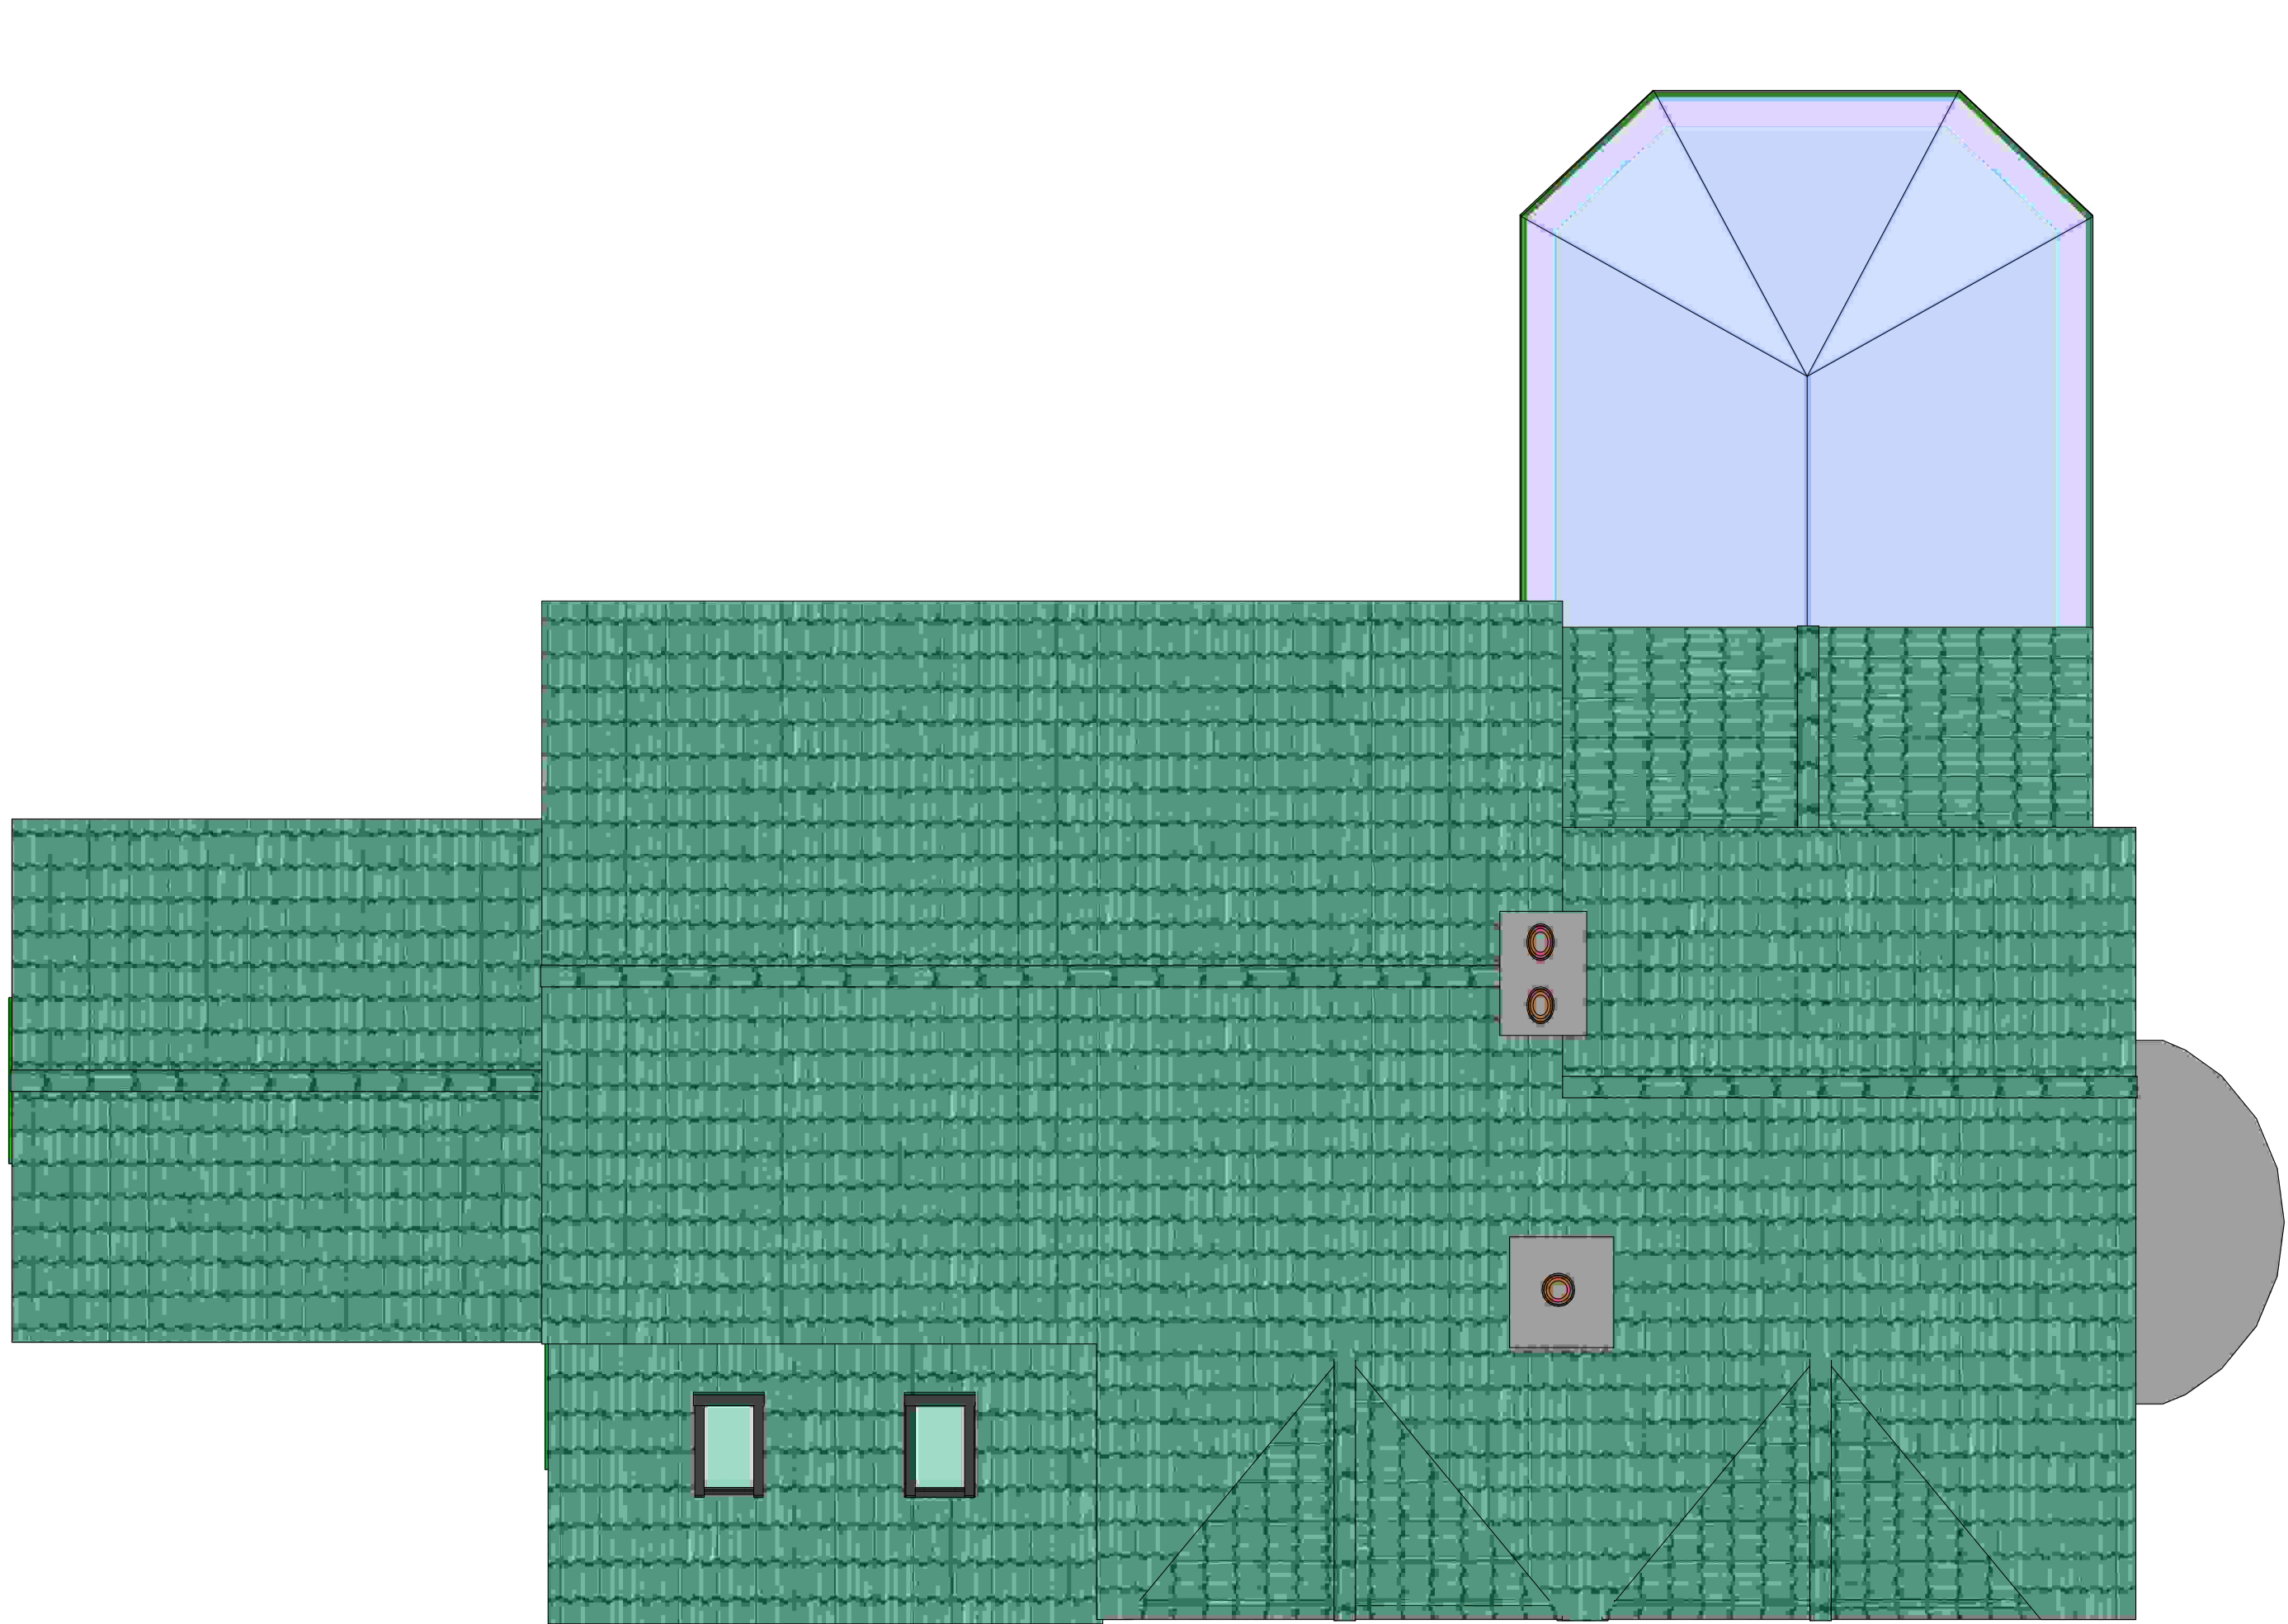


Existing Roof Plan

Scale: 1:50



Proposed Roof Plan


Scale: 1:50

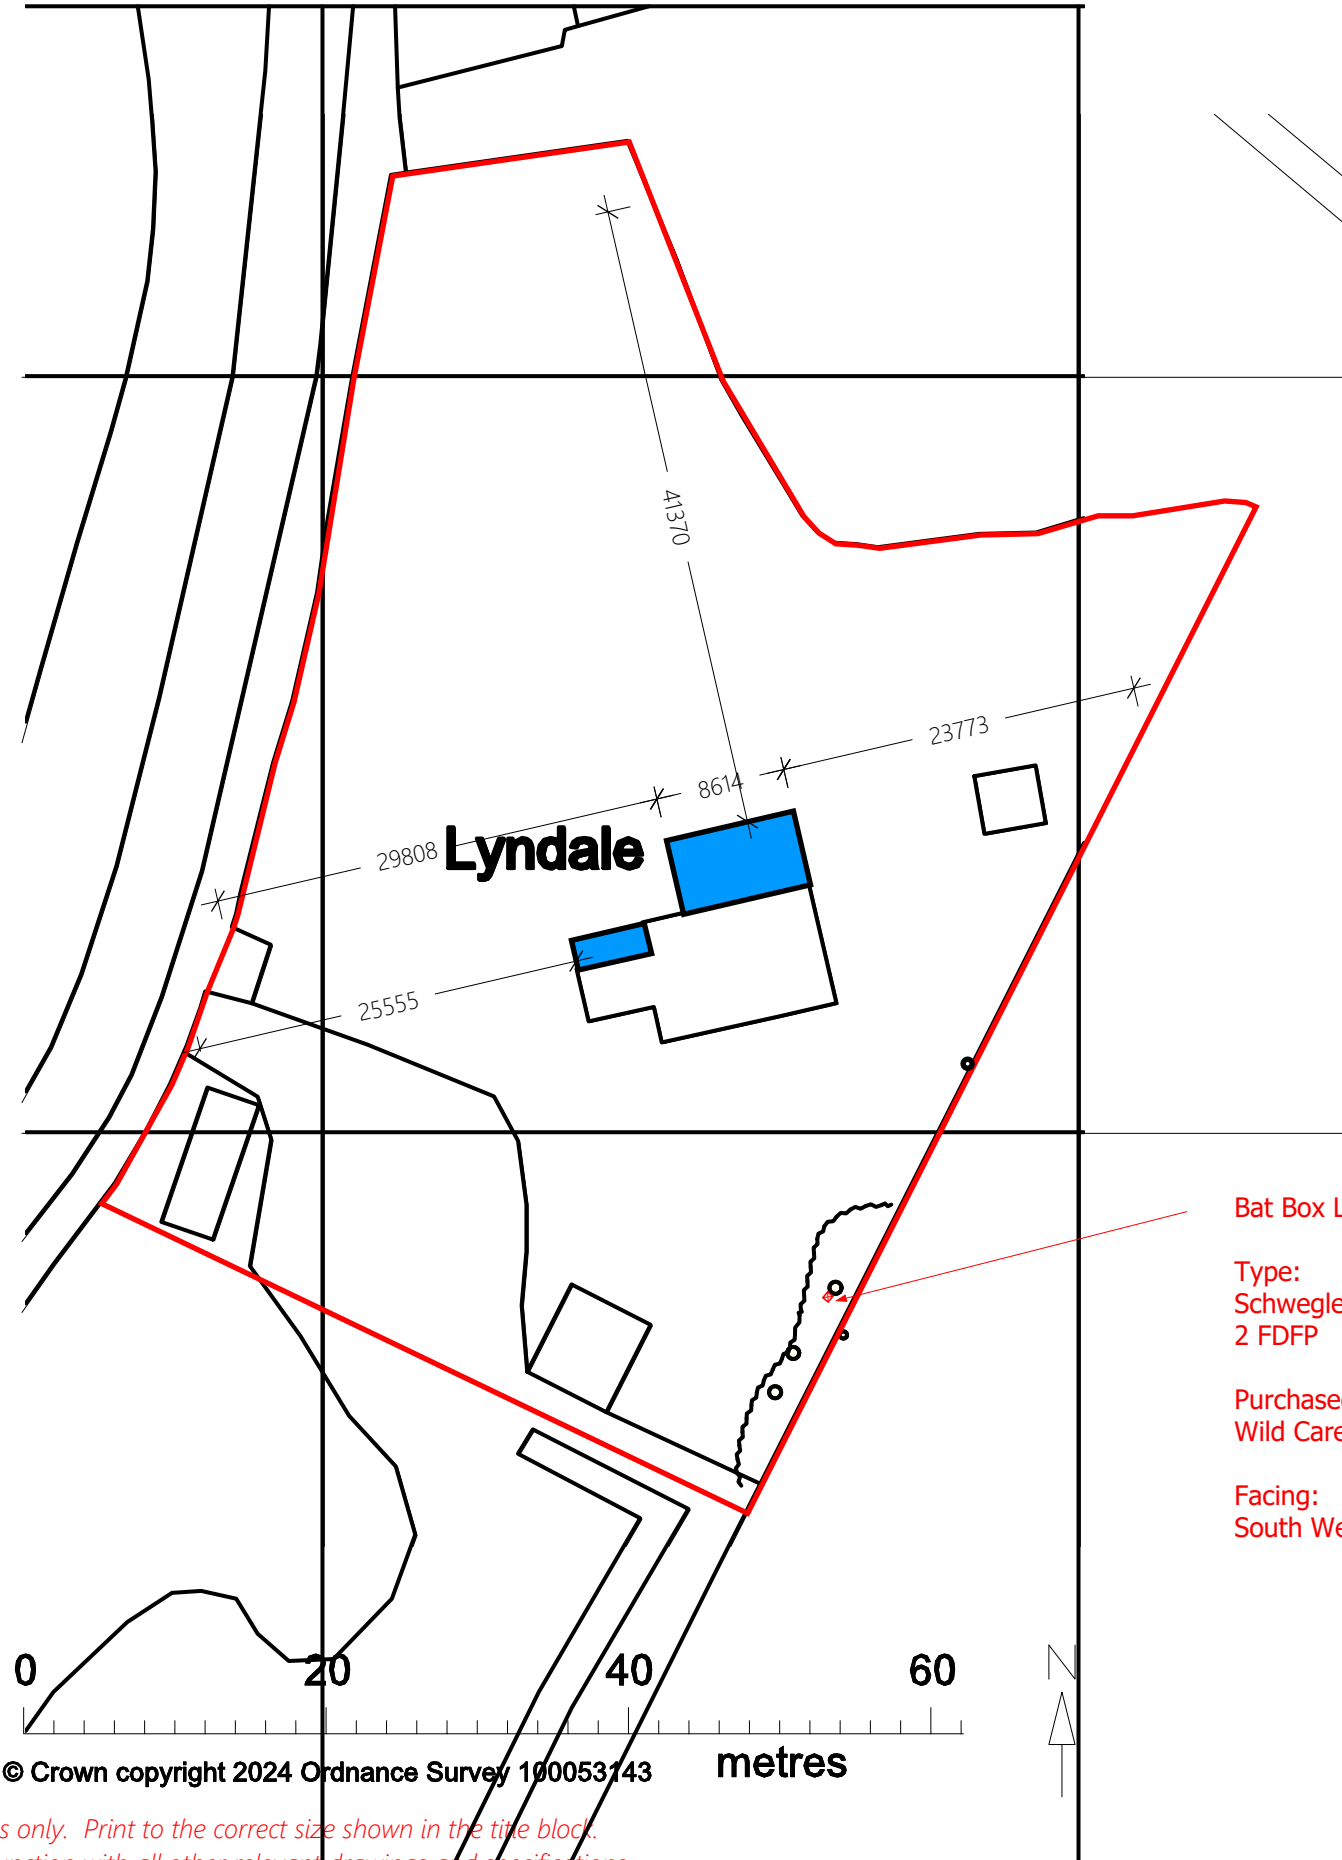

Key:



Site Boundary

 


Proposed Extension

Bat Box Located Here

Type:
Schwegler 45/2F
2 FDFP

Purchased From:
Wild Care.co.uk

Facing:
South West

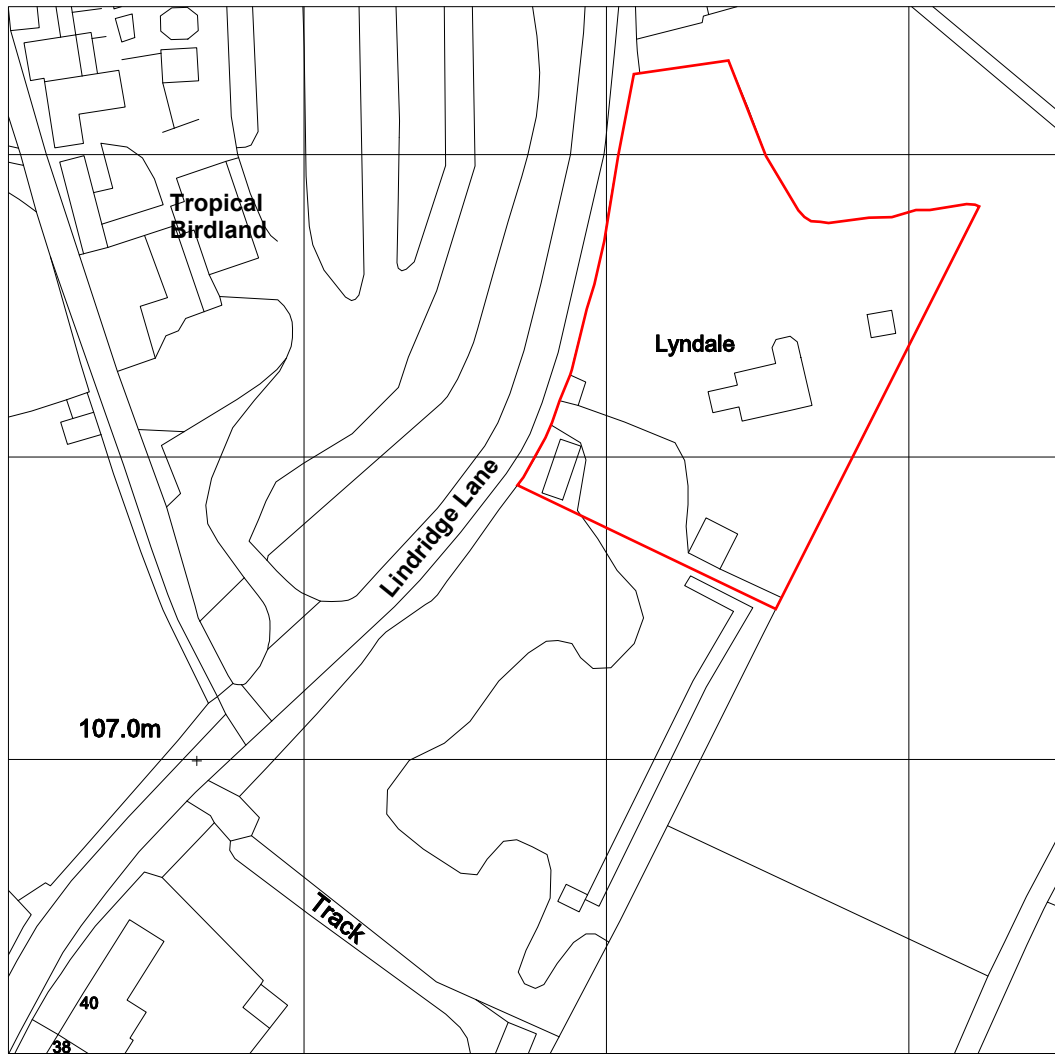

© Crown copyright 2024 Ordnance Survey 100053143

Location Plan

Scale: 1:1250



simplydesignsolutions

info@simplydesignsolutions.co.uk

Loughborough:
Nuneaton:

Tel: 02476 326365

Mobile: 07906 869069
Mobile: 07717 416405

Date: 22/08/2025 Drawn: RG Checked: -

Mr N Flint Job Ref: 24707

Lyndale, Lindridge Lane, Desford, LE9 9GN.

Dwg No: 03 Rev No: A Scale: As Shown Size: A1