


Neighbouring Building

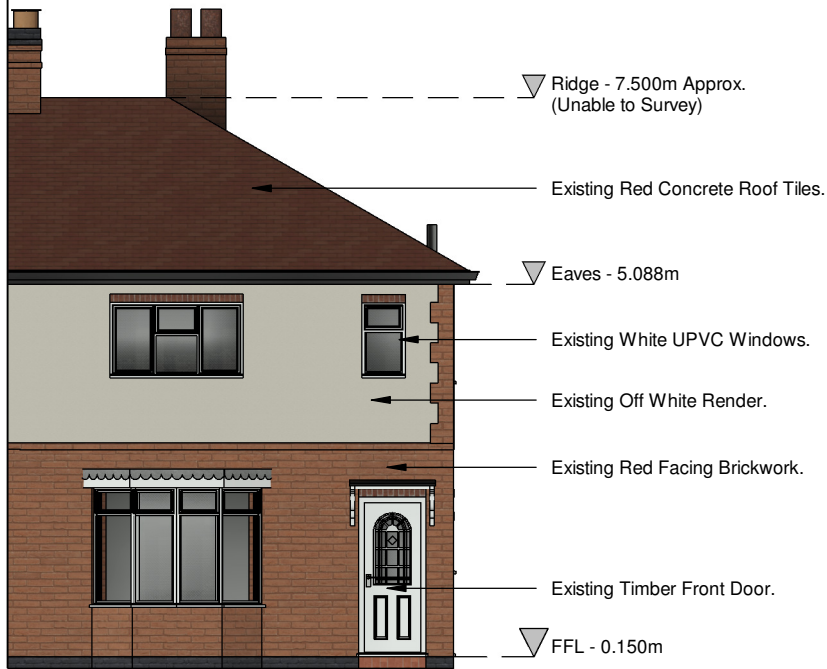

Existing Front Elevation
Scale @ 1:100

Existing Red Brick Chimney.
Existing Red Concrete Roof Tiles.
Eaves - 5.088m
Existing Timber Detail.
Existing Off White Render.
Existing White Facing Timber.
Existing Brick Detail.
Existing Red Facing Brickwork.
FFL - 0.150m



Existing Side Elevation
Scale @ 1:100

Ridge - 7.500m Approx. (Unable to Survey)
Existing Red Concrete Roof Tiles.
Eaves - 5.088m
Existing Brick Detail.
Existing UPVC RWP.
Ridge - 3.374m
Existing Concrete Roof Tiles.
Eaves - 2.234m
Existing Red Facing Brickwork.
FFL - 0.150m
Engineering Brick.



Neighbouring Building

Existing Rear Elevation
Scale @ 1:100



Existing SE 3D View
Not To Scale




Existing NE 3D View
Not To Scale

Scale 1:100




Neighbouring Building

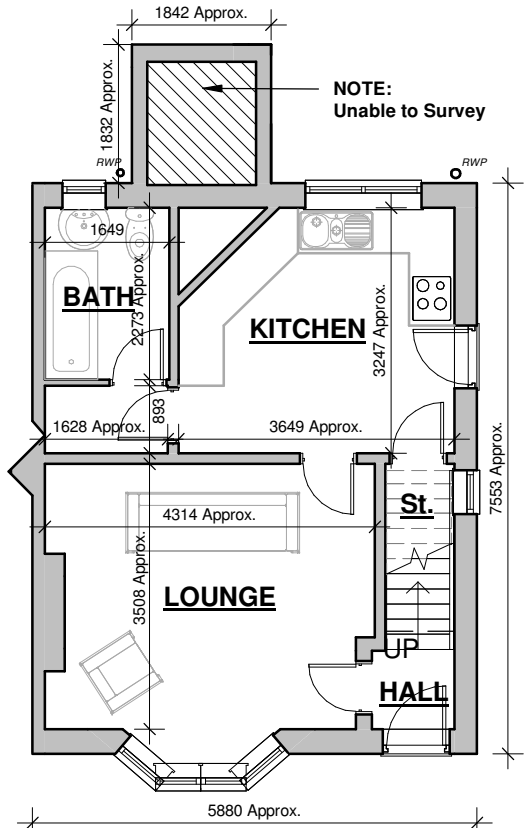

Existing Ground Floor Plan
Scale @ 1:100

Neighbouring Building

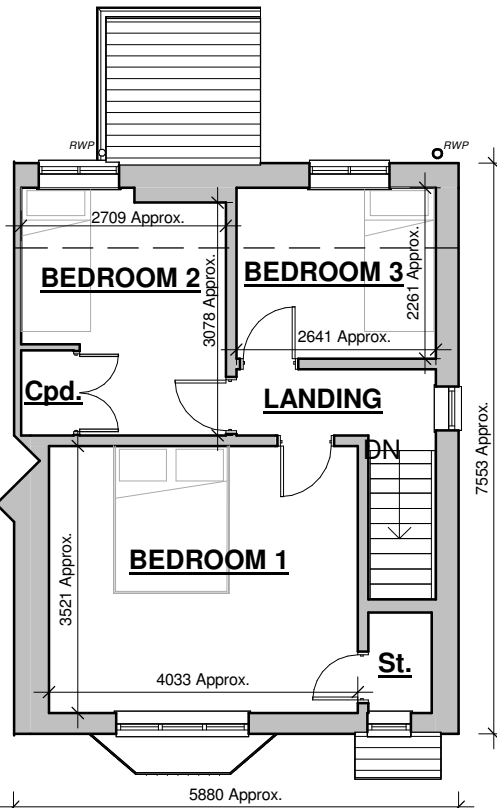

Existing First Floor Plan
Scale @ 1:100

Client Mr & Mrs Gardiner				hayward ARCHITECTS LTD	
Project Alterations and Extensions Station Road Market Bosworth	Scale As Indicated	Sheet A3	Job No. 23/97	19 Station Road Hinckley Leicestershire LE10 1AW	Tel: 01455 635 665 Fax: 01455 618 971 www.hayward-architects.co.uk
	Date OCT 2023				
Drawing As Existing - Survey	Author MS	Checked by ZLM	Drawing No. 01A		
THE COPYRIGHT OF THIS DRAWING IS VESTED IN HAYWARD ARCHITECTS LTD. REPRODUCTION IN ANY FORM, EITHER IN WHOLE OR IN PART IS FORBIDDEN WITHOUT THE PRIOR WRITTEN PERMISSION OF THE COPYRIGHT HOLDER. DO NOT SCALE FROM DRAWING AND ONLY FIGURED DIMENSIONS ARE TO BE USED				Drawing Status Planning	