






Proposed Site Location Plan - 1:1250

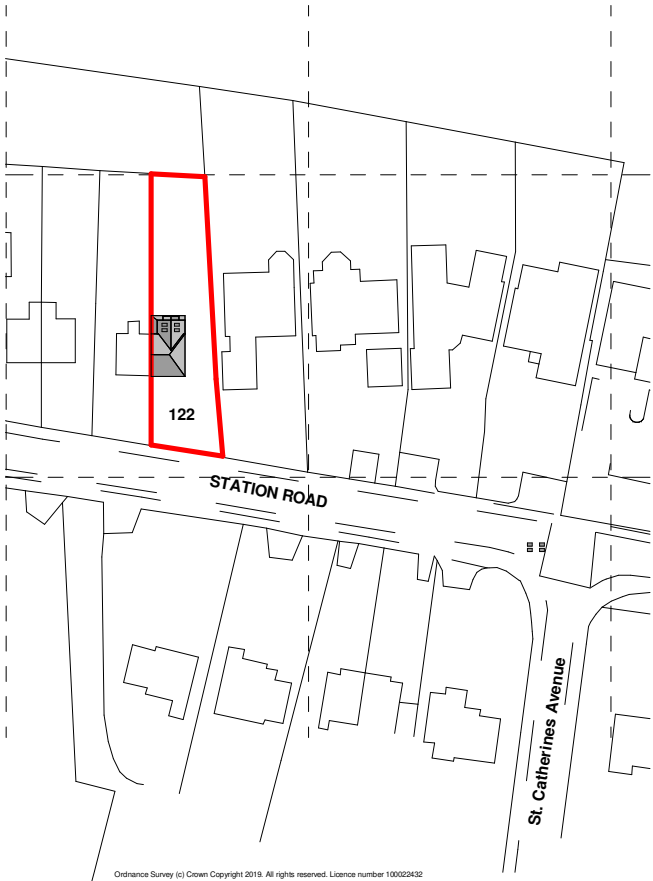


Existing Site Location Plan - 1:1250

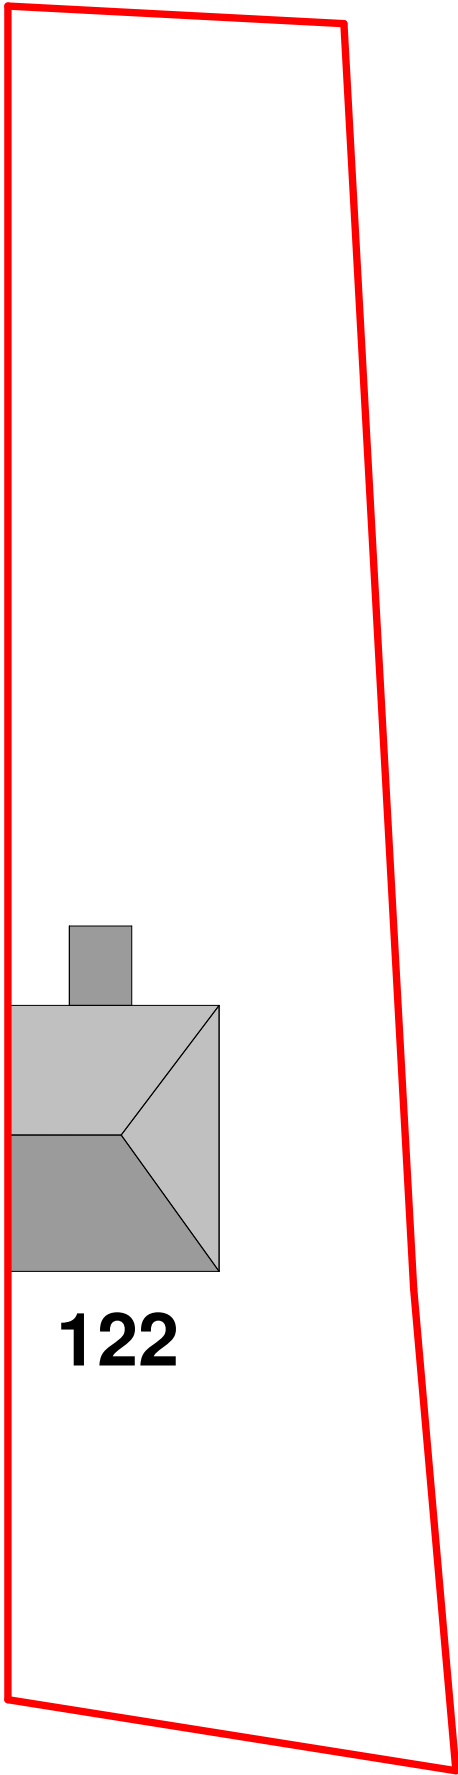

Existing Site Plan - 1:200

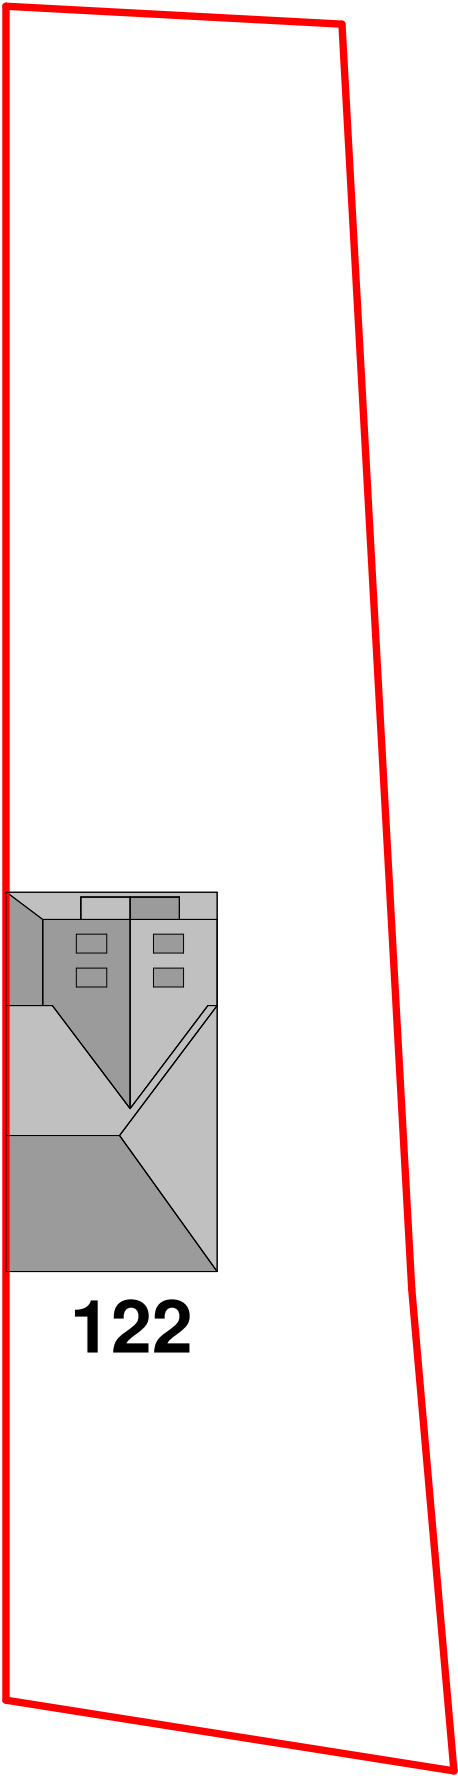

Proposed Site Plan - 1:200

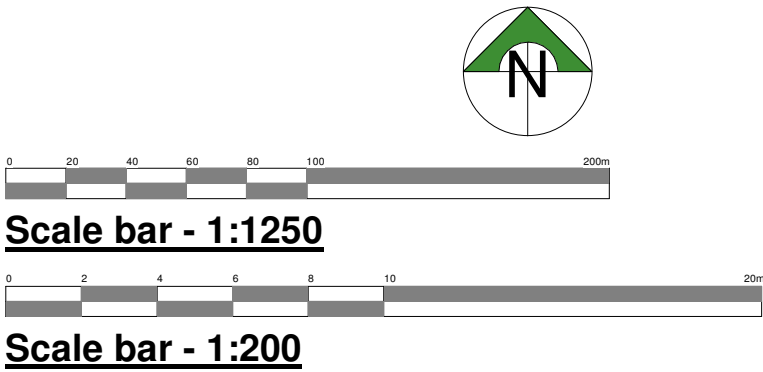

hayward
ARCHITECTS LTD

19 Station Road
Hinckley
Leicestershire
LE10 1AW

Tel: 01455 635 665
Fax: 01455 618 971
www.hayward-architects.co.uk

Client		
Mr & Mrs Gardiner		
Project		
Alterations and Extension Station Road Market Bosworth		
Drawing		
Site Plans		
Scale		Sheet
As Indicated		A3
Date	Author	Checked by
Nov 23		
Job No.	Drawing No.	
23 97	05	
Drawing Status		
Planning		

THE COPYRIGHT OF THIS DRAWING IS VESTED IN HAYWARD ARCHITECTS LTD.
REPRODUCTION IN ANY FORM, EITHER IN WHOLE OR IN PART IS FORBIDDEN
WITHOUT THE PRIOR WRITTEN PERMISSION
OF THE COPYRIGHT HOLDER. DO NOT SCALE FROM DRAWING AND ONLY
FIGURED DIMENSIONS ARE TO BE USED