



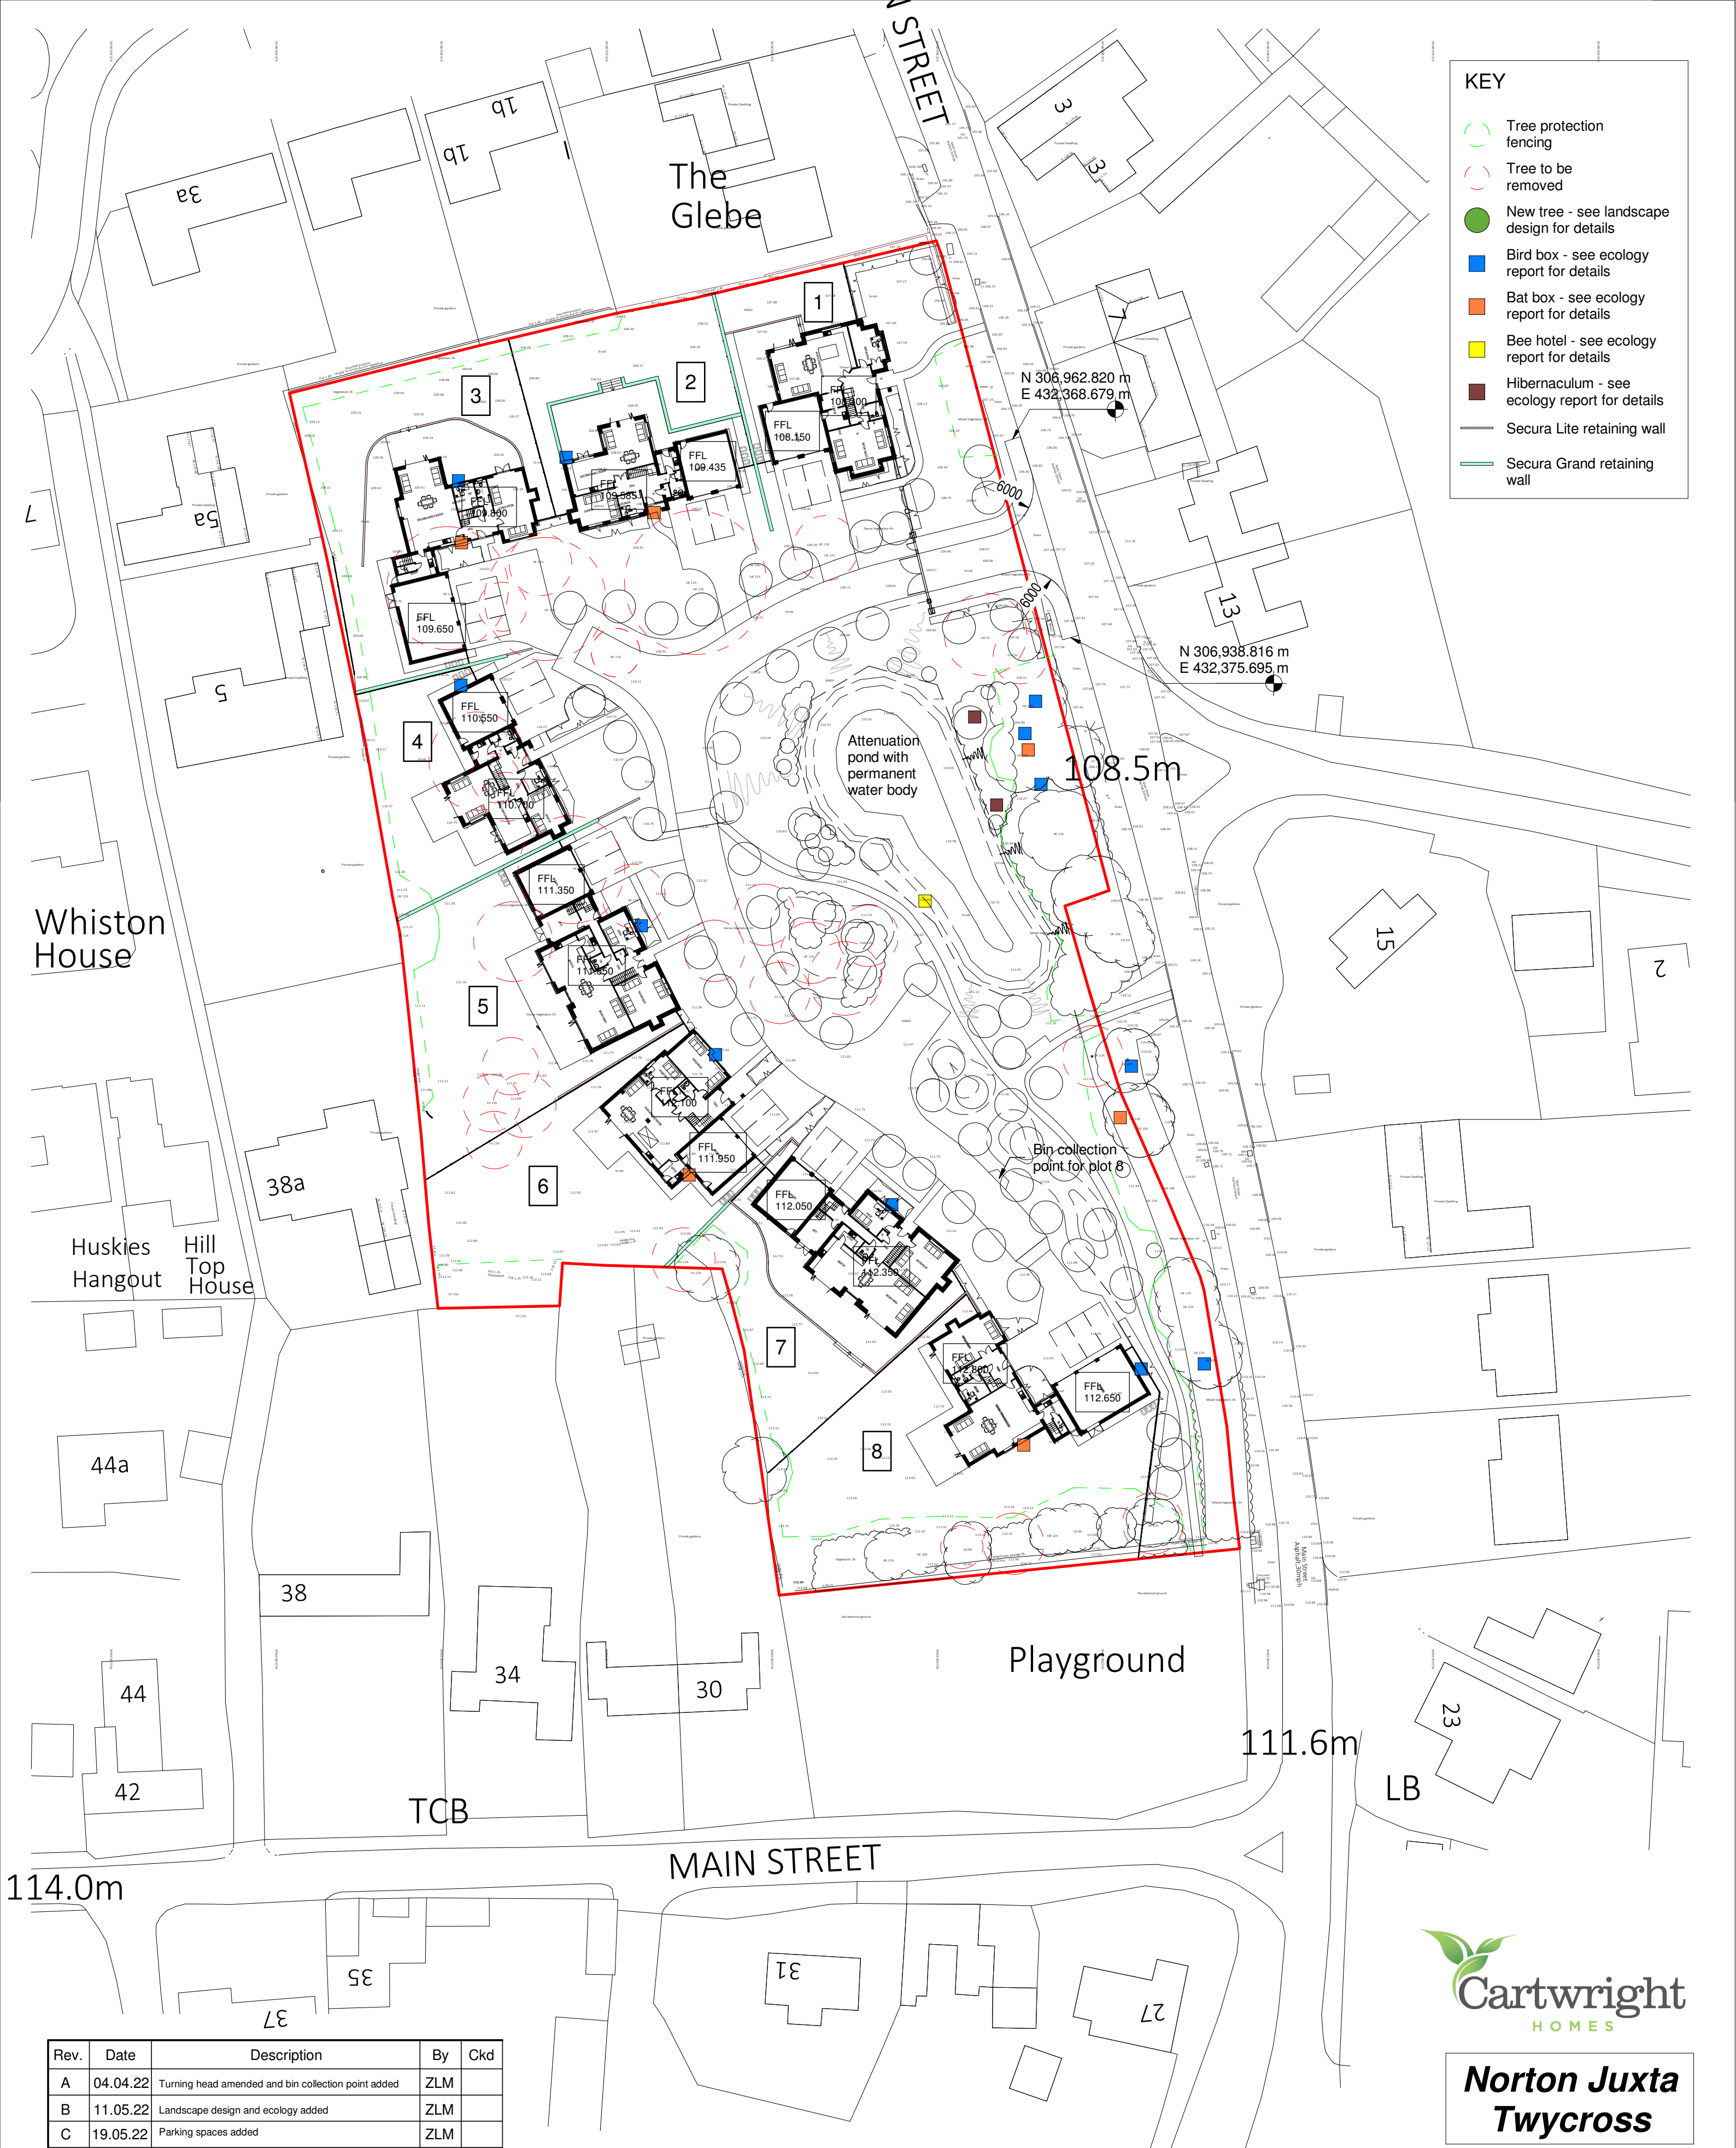

Rev.	Date	Description	By	Ckd
A	04.04.22	Turning head amended and bin collection point added	ZLM	
B	11.05.22	Landscape design and ecology added	ZLM	
C	19.05.22	Parking spaces added	ZLM	
D	10.10.22	Road, patios, pond & soft landscaping updated	ZLM	
E	18.11.22	Access radii amended from 7.5m to 6m	ZLM	
F	28.11.23	Shown footprints to revised plots	CB	

 

Client

Cartwright Homes

Project Title

Proposed development
Main Street
Norton Juxta Twycross

Drawing Title

Proposed site plan

Scale

1:500

Date

Jan 2022

Sheet

A2

Author

ZLM

Checked by

Job No.

21/132

Drawing No.

02F

Status

PLANNING

hayward

ARCHITECTS LTD

19 Station Road
Hinckley
Leicestershire
LE10 1AW

Tel: 01455 635 665
Fax: 01455 618 971
www.hayward-architects.co.uk